


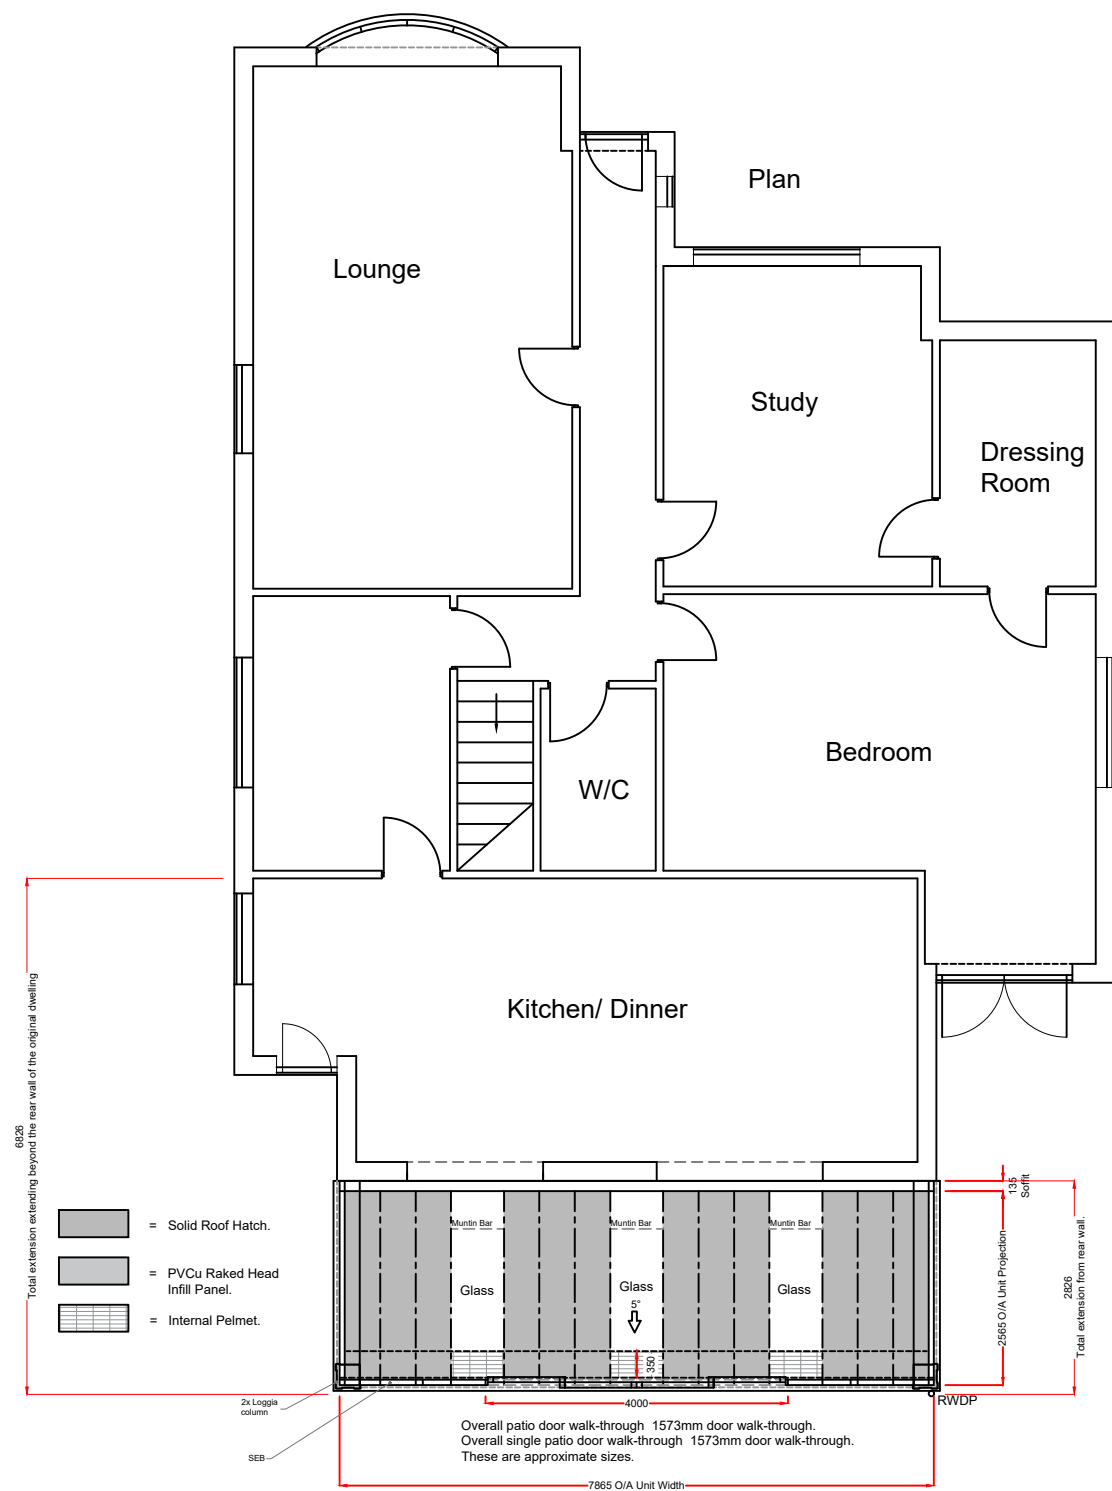

Product Specification:
Roof:
Roof external colour: **Anthracite Grey**
Roof internal colour: **Plaster**
Gutter/Downpipe Colour: **BLACK**

Frames/Doors:
Frame type: **PVCu**
External Colour : **Anthracite Grey**
Internal Colour : **WHITE**

Rev.	Date	Description	Initials



Telephone: 0845 437 3600

Drawing title: Proposed Plan	
Contract No. : 900/02780	Page 3 of 4
Proposed: Solid Panel Roof Extension At: 45 HOLLOW LANE HAYLING ISLAND HAMPSHIRE PO11 9EX	
For : MR A & MRS C GRAYS	
Drawers initials: PN	Scale : 1:100 Date: 09/07/19

Existing base:
As all building works are not included within our contract Anglian Home Improvements do not accept any further responsibility and do not provide additional guarantee of the existing base beyond that of the existing guarantee under a separate contract. The company's responsibilities are therefore limited to supplying and installing the Living space in accordance with these plans in this instance.

Notes:
Knockthrough by Anglian.
Existing base walls to be modified.

These drawings are the property of Anglian Home Improvements and must not be used, distributed, loaned or copied without the express permission of Anglian Home Improvements.
All dimensions are in millimetres (mm) unless noted otherwise.
Do not use for base laying purposes

Produced on A3 paper

