



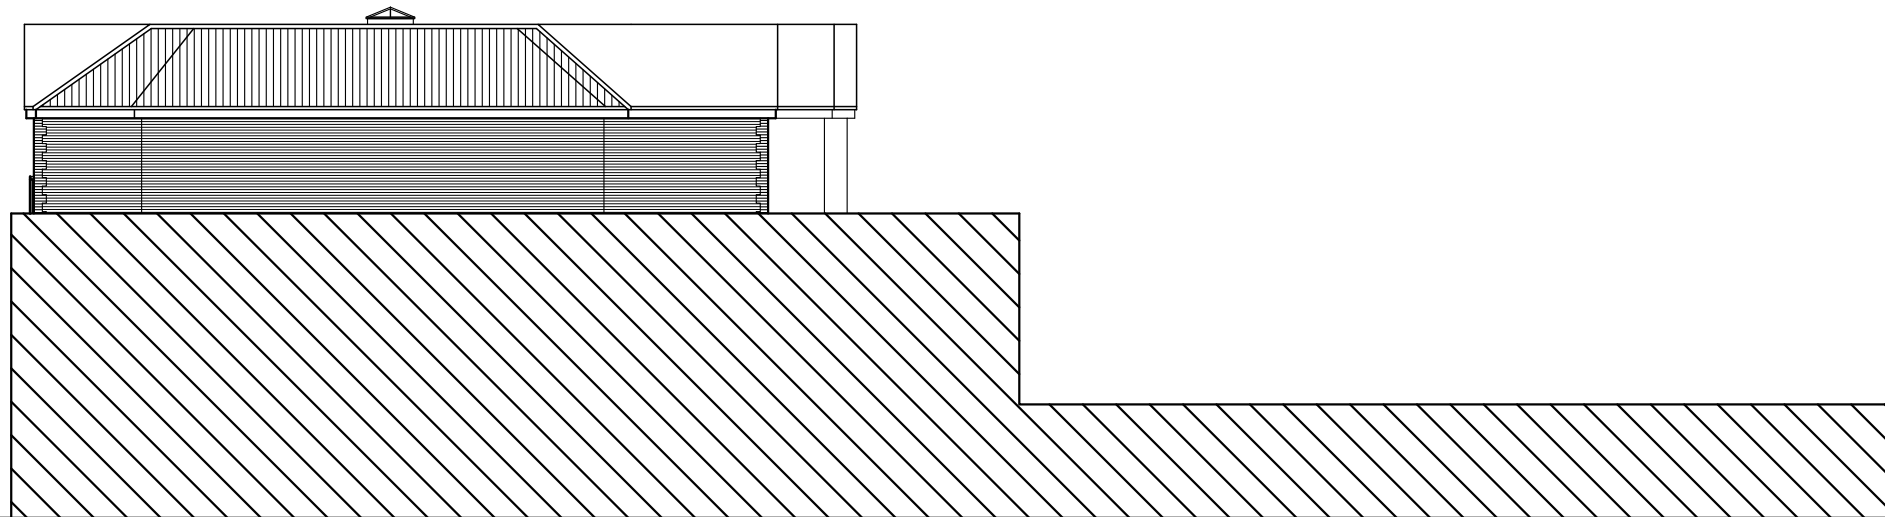

APPROVED
APP/10/00992 - EAST #1 ELEVATION

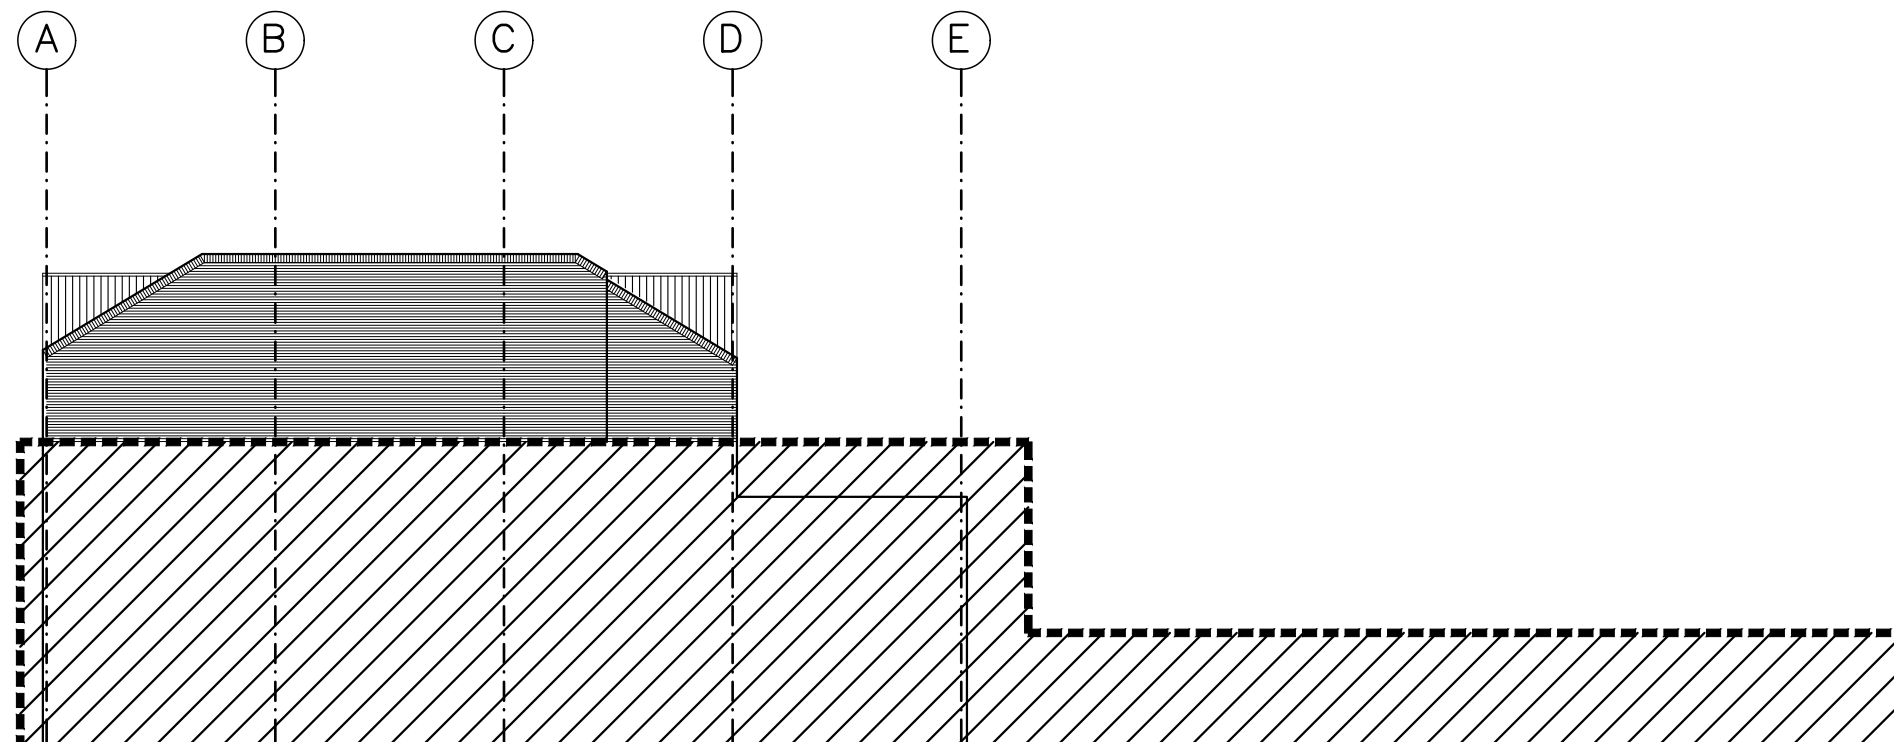

PROPOSED AMENDMENT -
EAST #1 ELEVATION

Revisions

- a) Planning Revisions/
SAR/23.01.2020
- b) Elevation revisions/
SAR/03.03.2020
- c)