




UNIT 3, THE OLD FLOUR MILL, EMSWORTH
EXISTING/PROPOSED - PLANNING

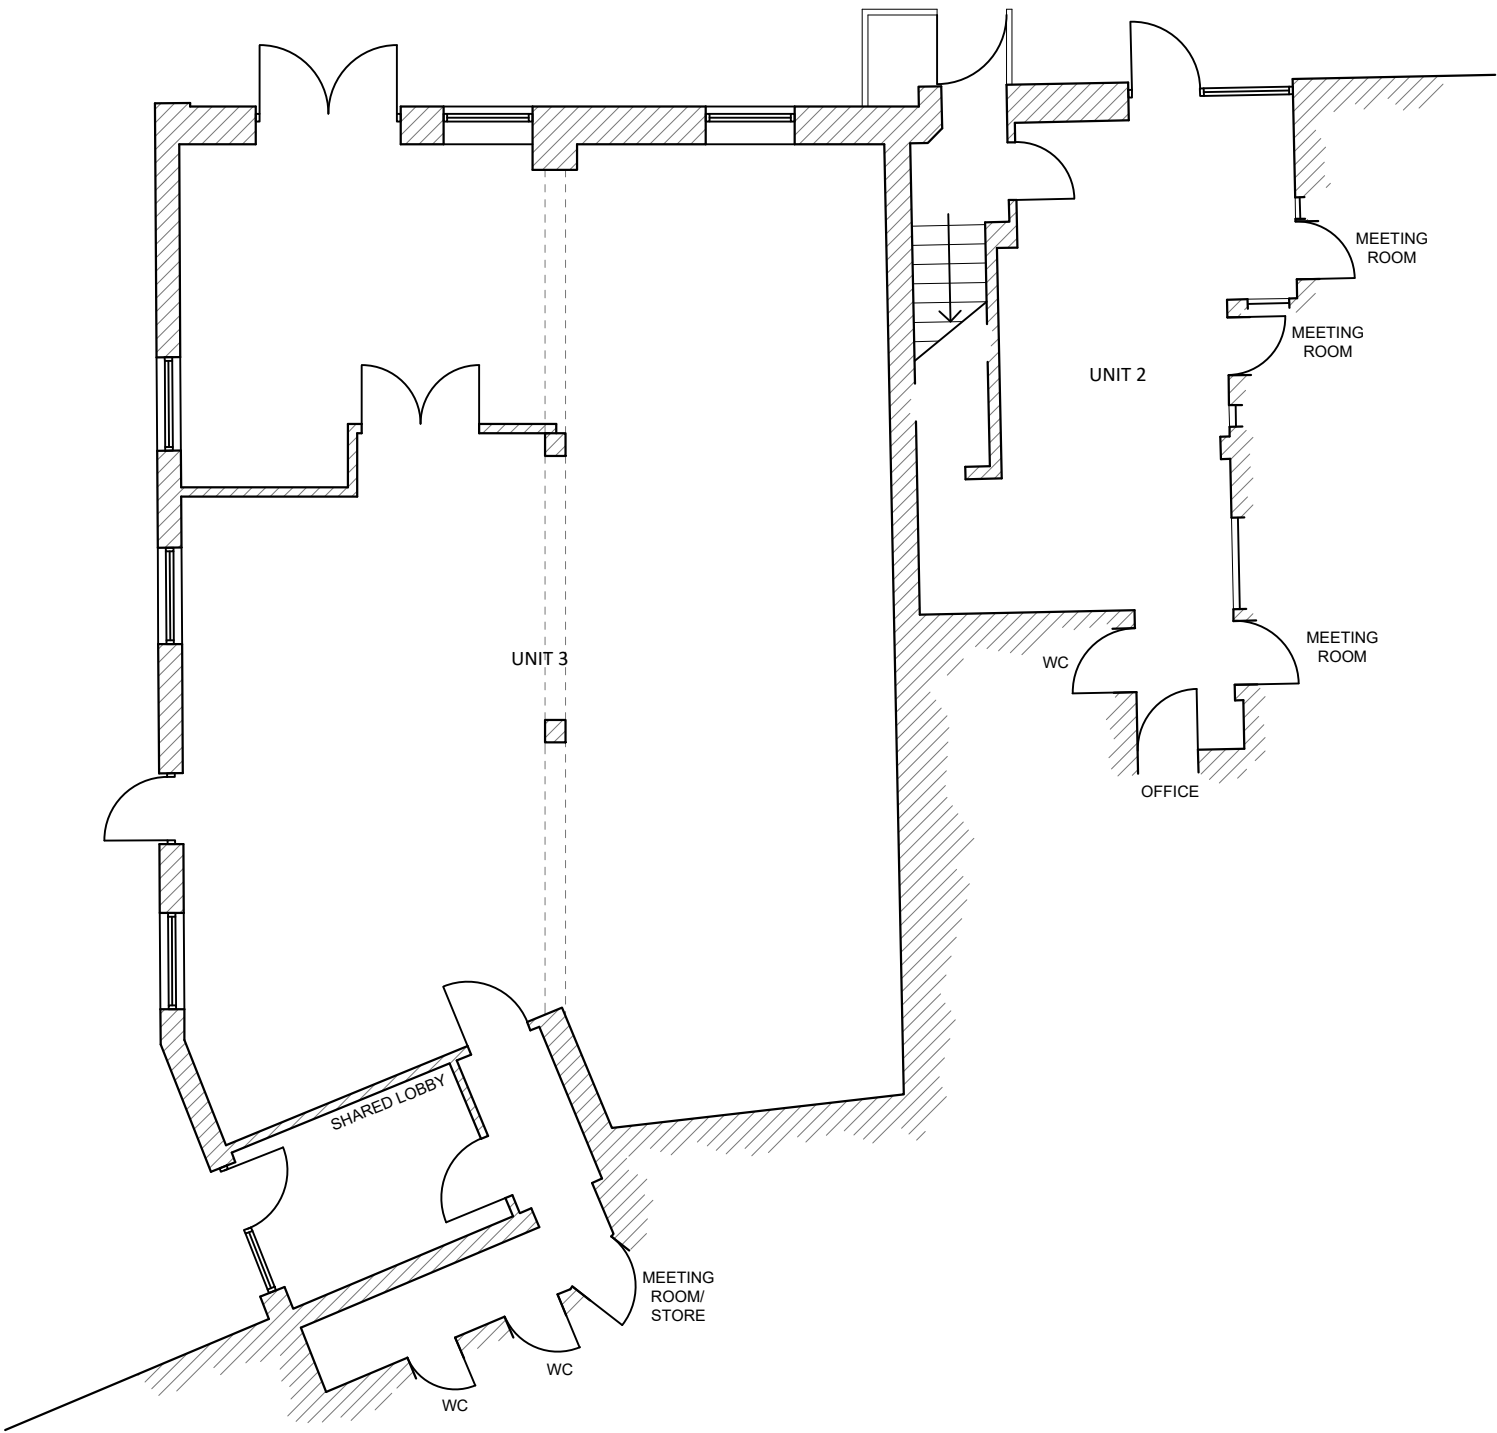


EXISTING GROUND FLOOR
1:100

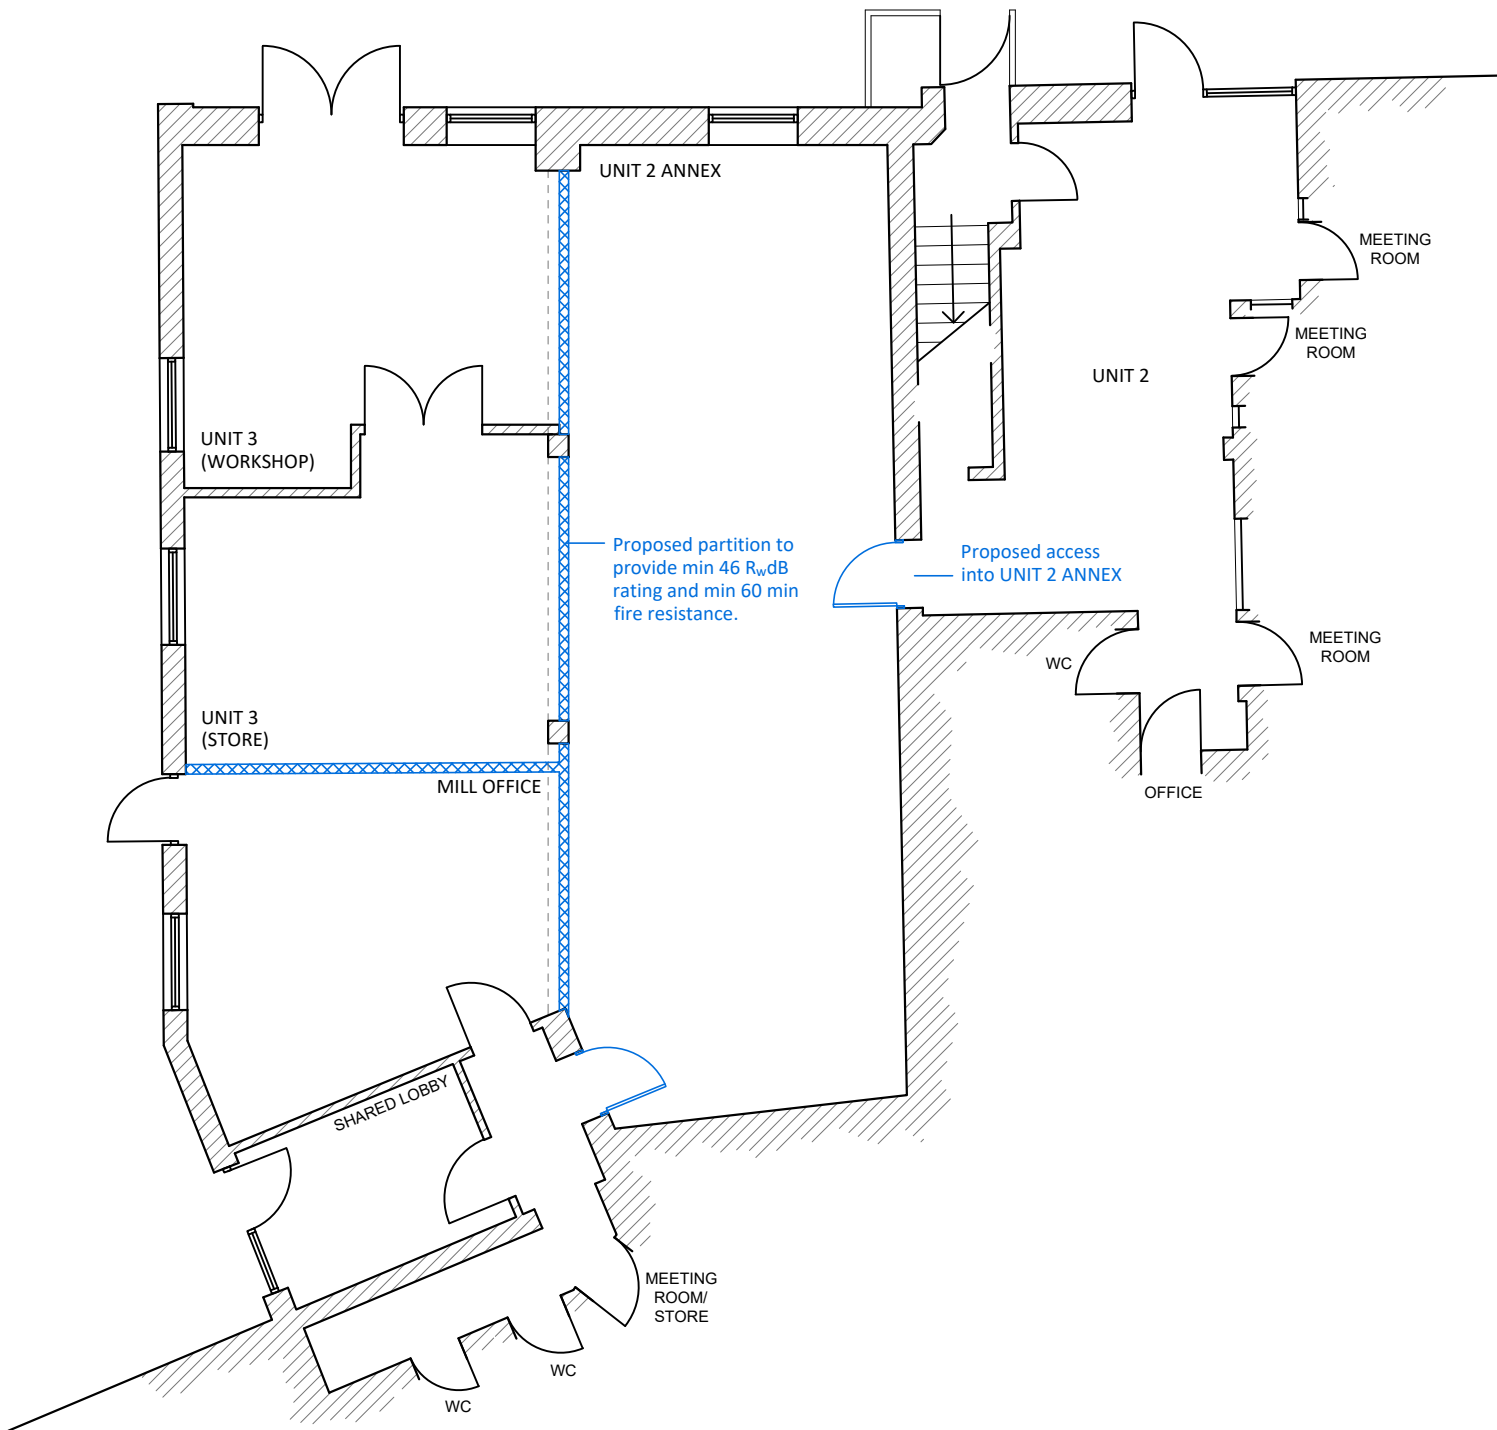

PROPOSED GROUND FLOOR
1:100

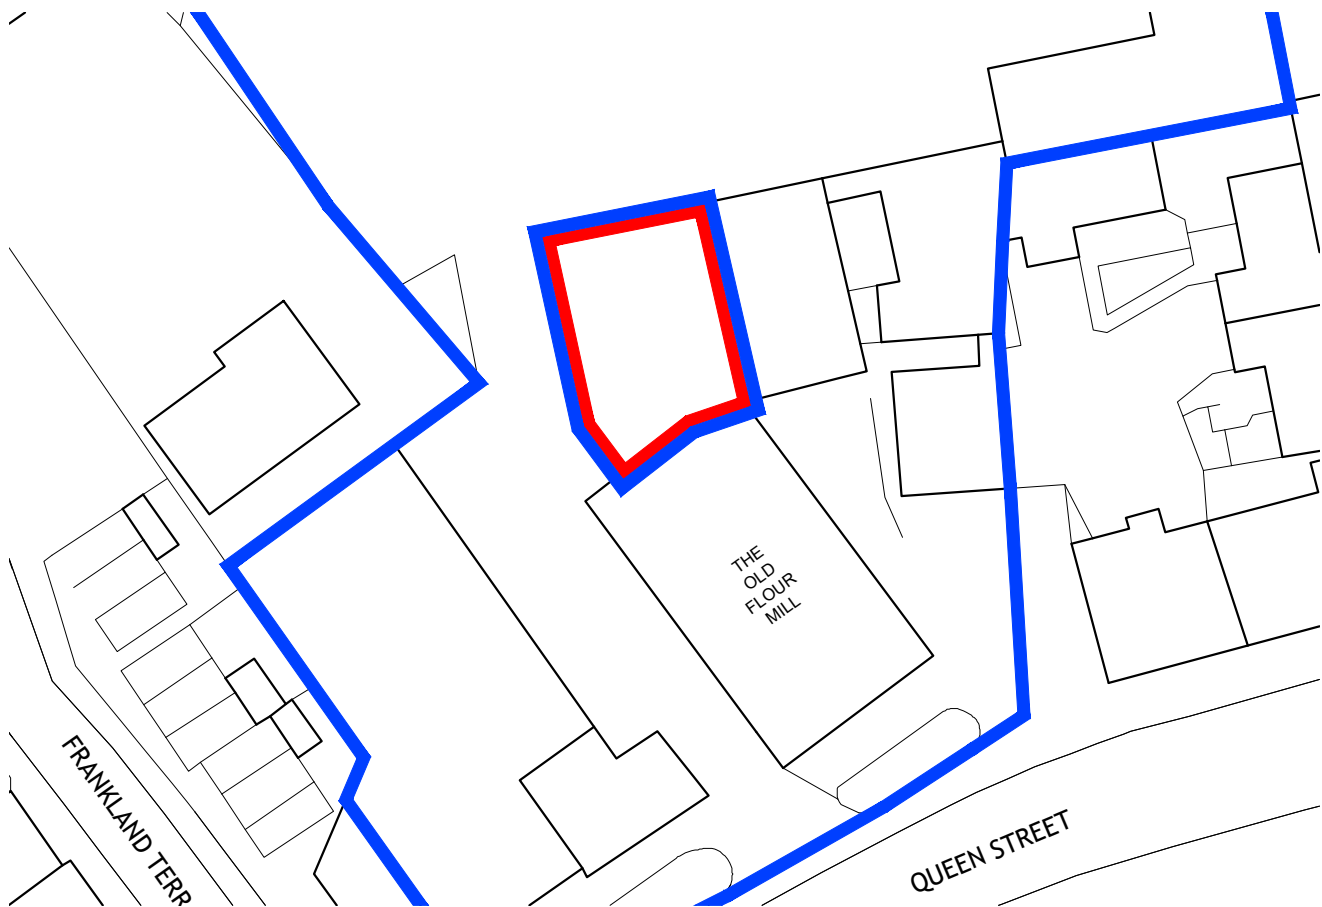

BLOCK PLAN
Ordnance Survey (c) Crown Copyright 2019. All rights reserved. Licence number 100022432
1:500

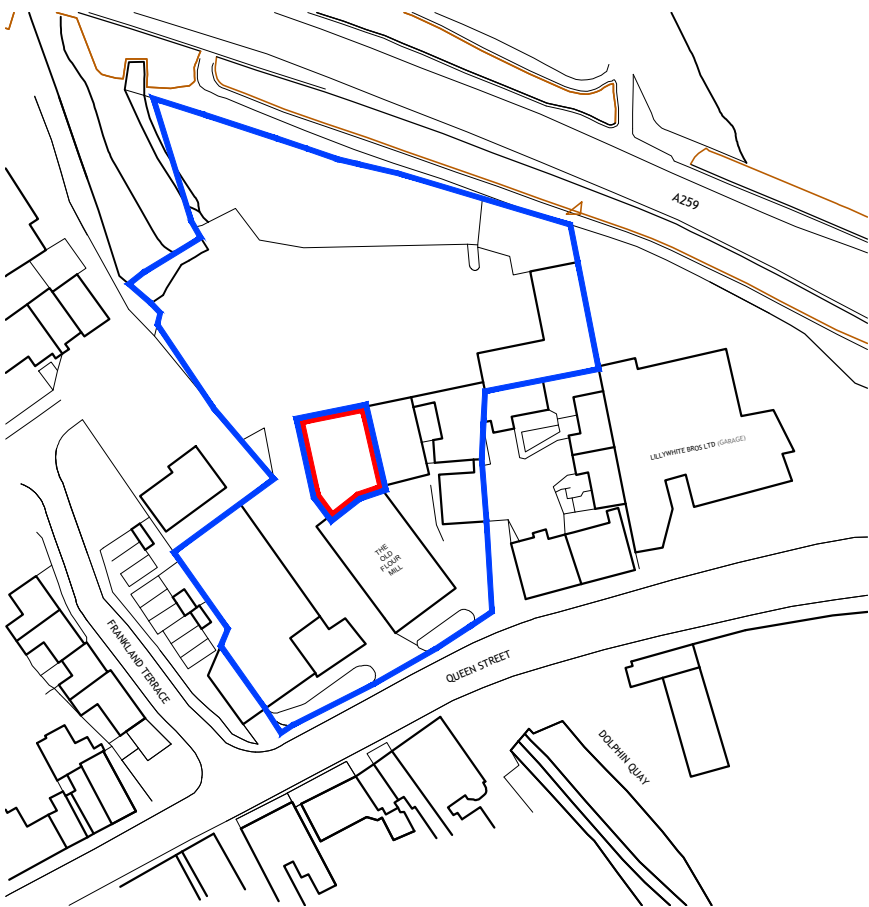

SITE LOCATION PLAN
Ordnance Survey (c) Crown Copyright 2019. All rights reserved. Licence number 100022432
1:500

NOTES:

Dimensions to be checked on site before commencing work. Any discrepancies shall be reported to the architect immediately.

Do not scale from these drawings except for planning purposes.

Use figured dimensions only.

Where applicable this drawing is to be read in conjunction with other consultants' drawings.

All drawings to be read in conjunction with specification and all other drawings including structural engineer and mechanical and electrical drawings / specification

REV	DATE	AMENDMENT	DRAWN
hd architects Helyer Davies Architects Ltd 1 The Old Flour Mill, Emsworth, PO10 7BT 01243 370 715 www.hdarchitects.co.uk mail@hdarchitects.co.uk			
PROJECT Unit 3, The Old Flour Mill Queen Street Emsworth Hampshire PO10 7BT			
DRAWING Existing/Proposed		SCALE as noted @A1	
DATE	Oct 2019	DRAWN	TW
DRAWING NUMBER			REVISION
19122-01			*