

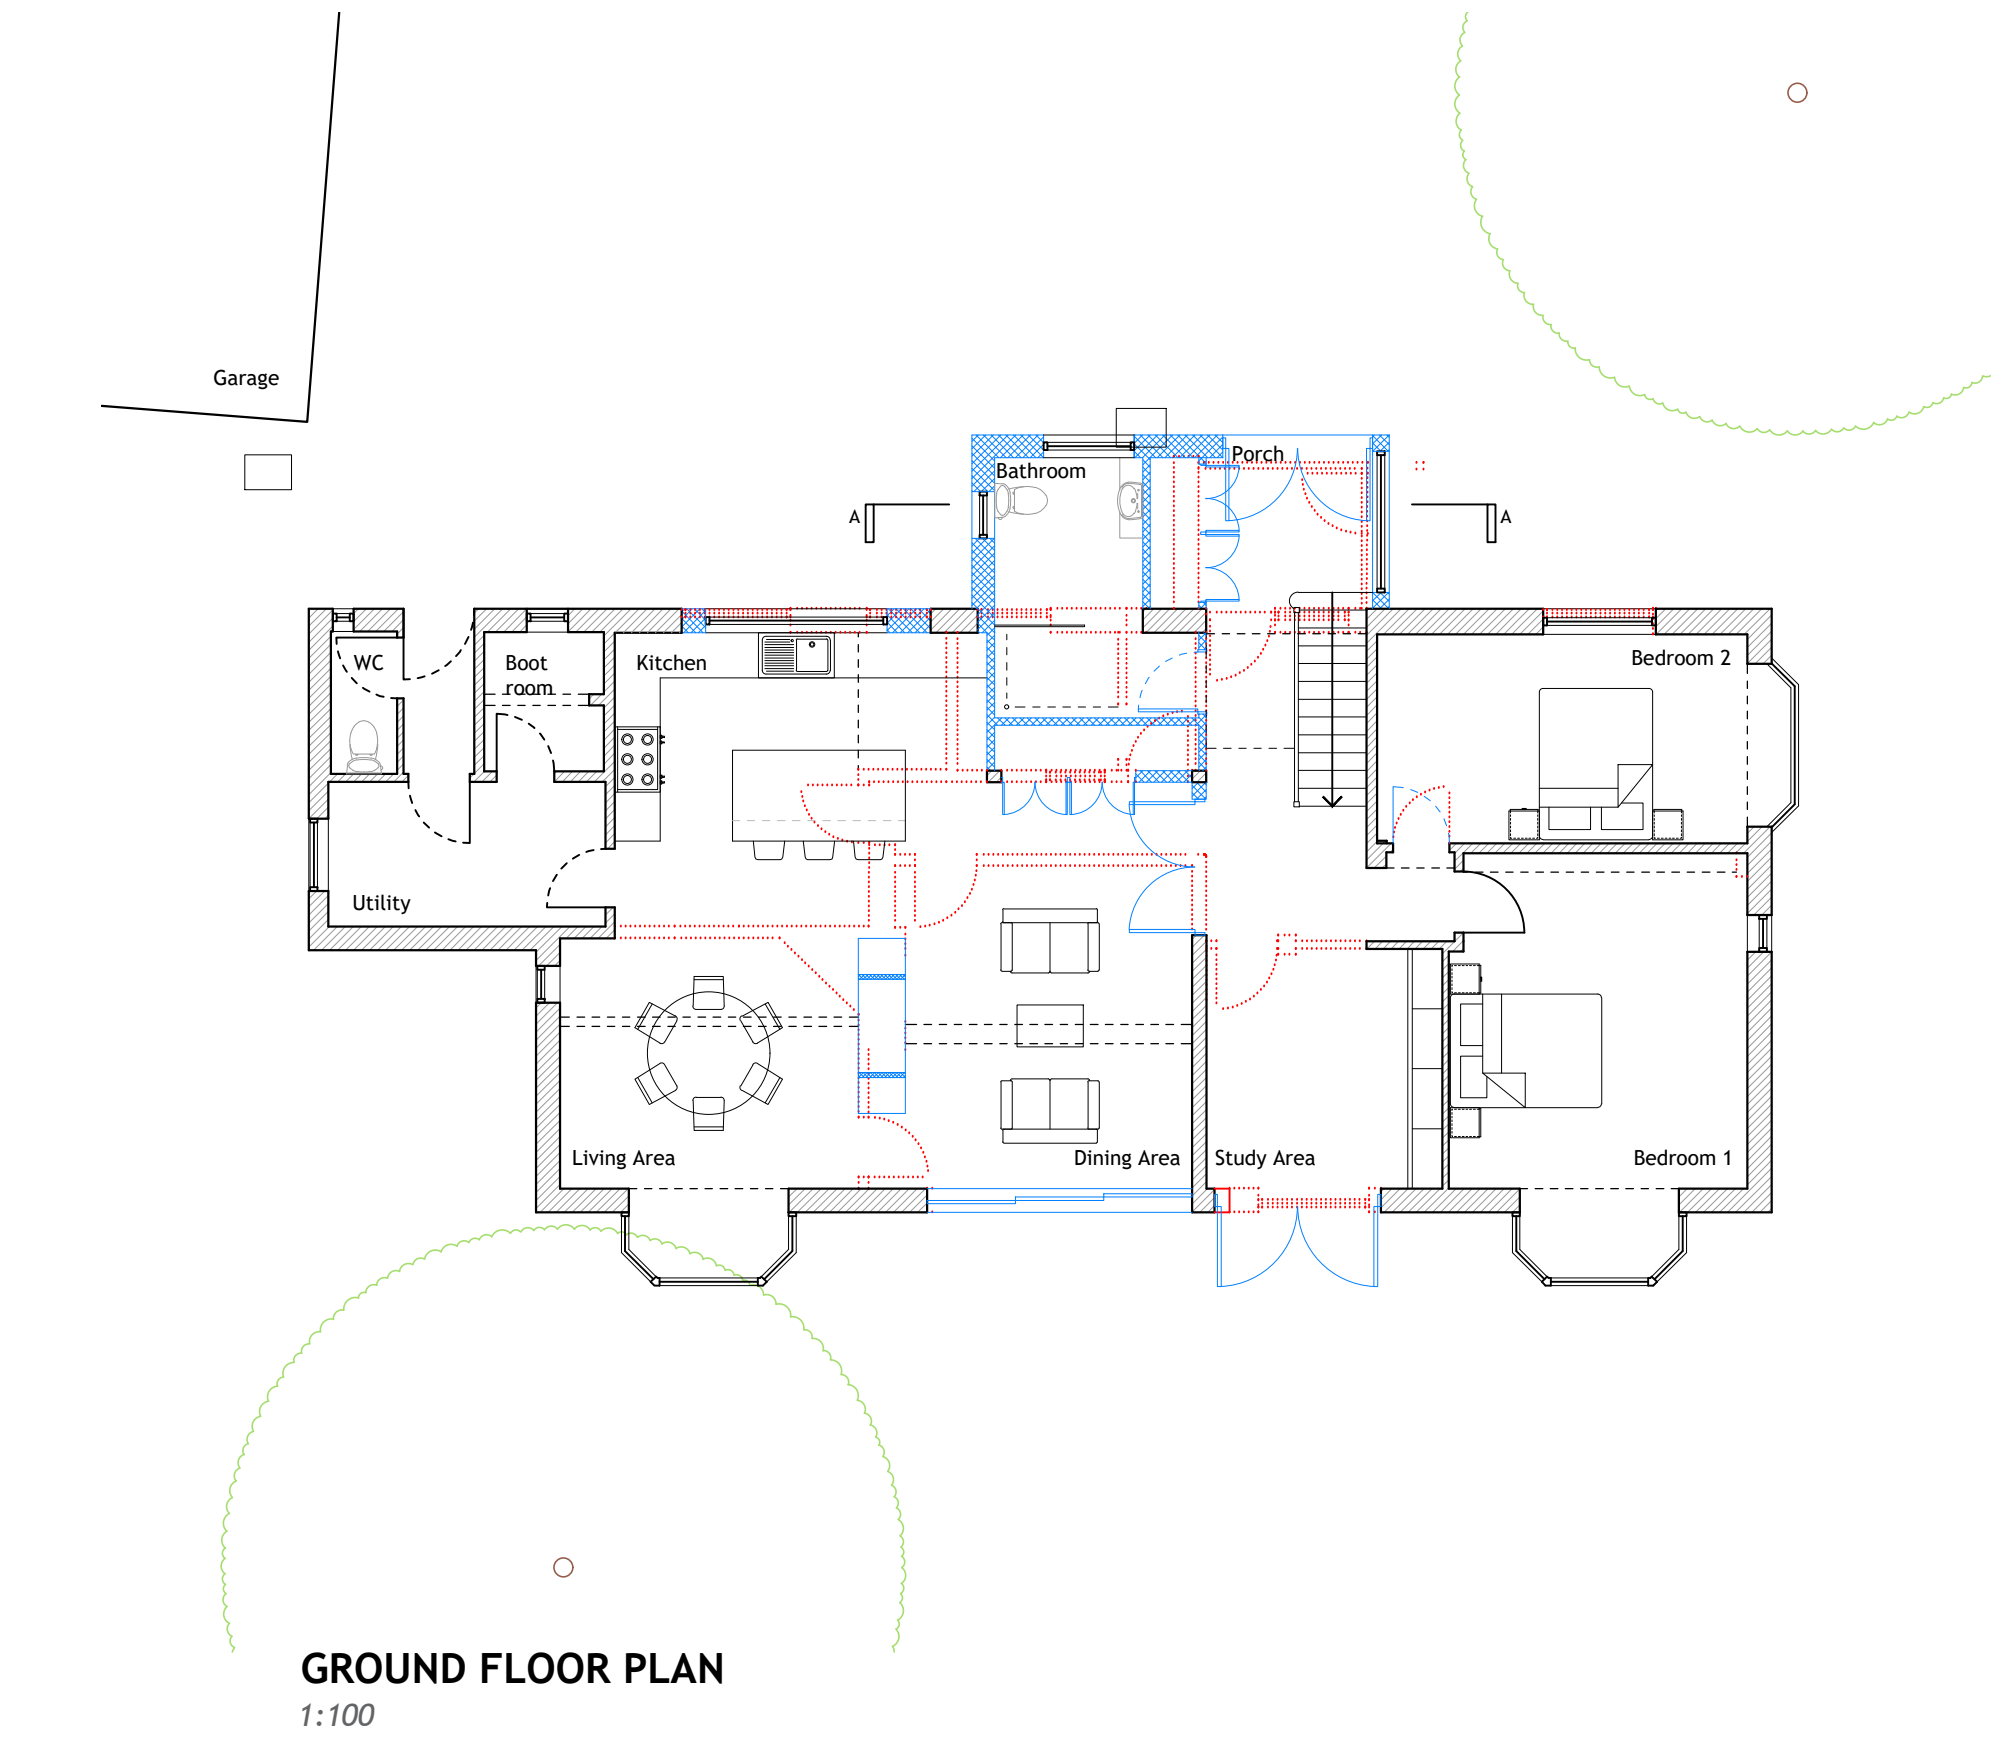
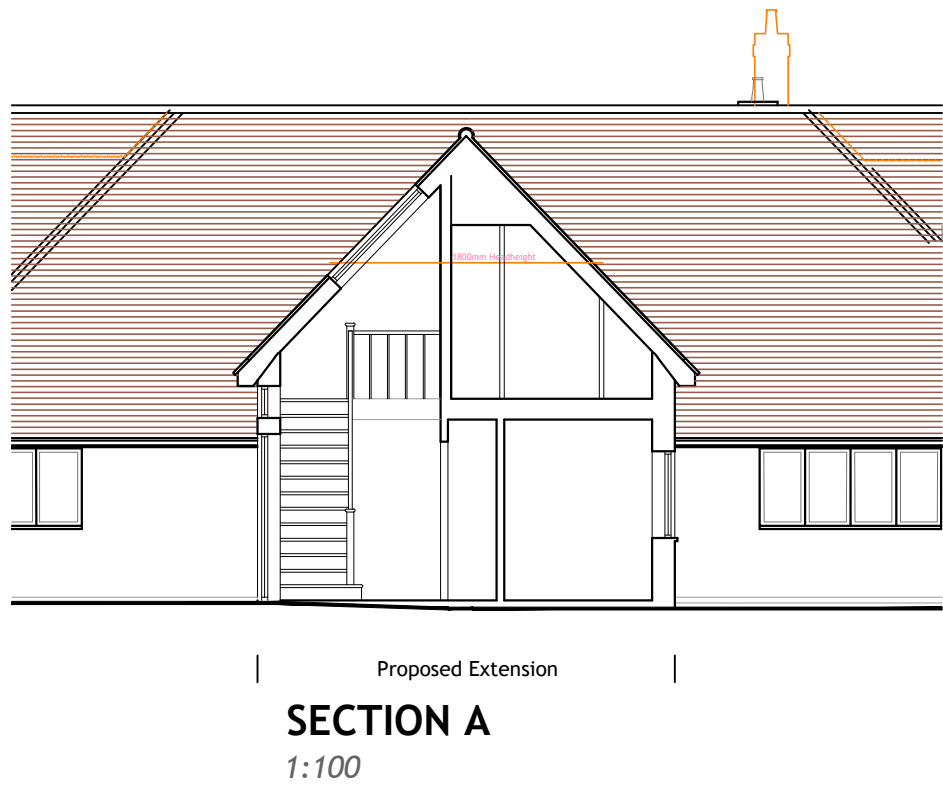
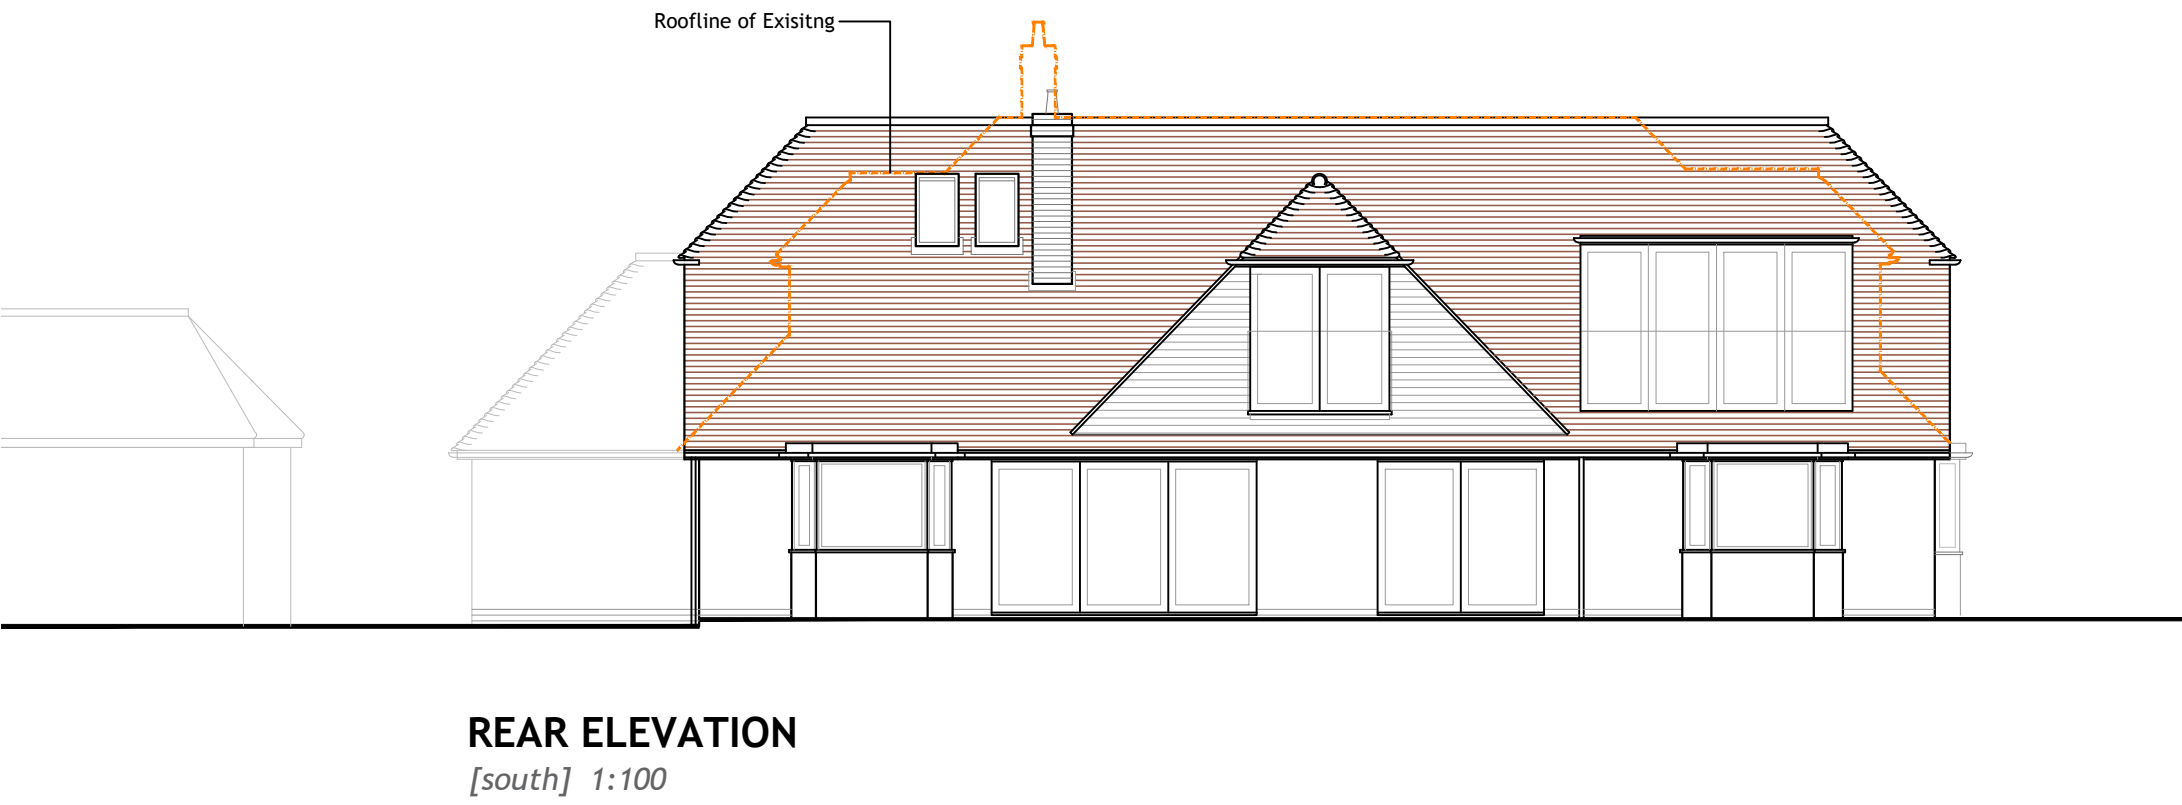


67 WARBLINGTON ROAD, EMSWORTH
PROPOSED

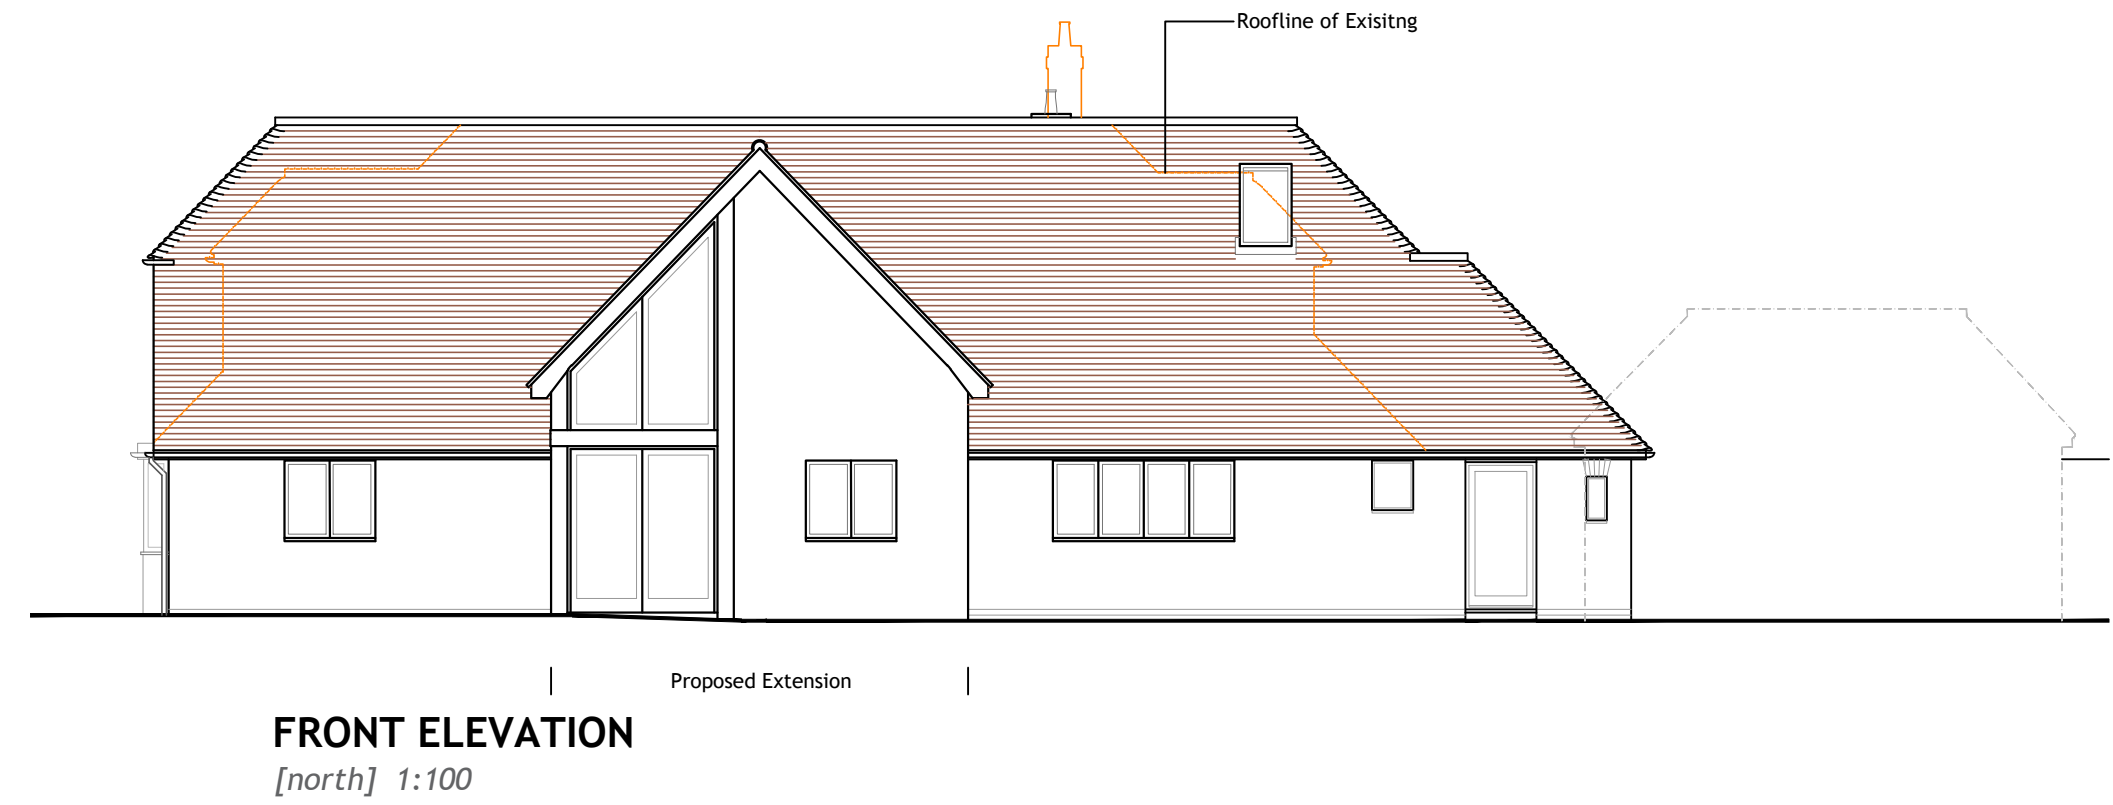

KEY

- Demolished
- Head height and roof
- Proposed
- Structure above

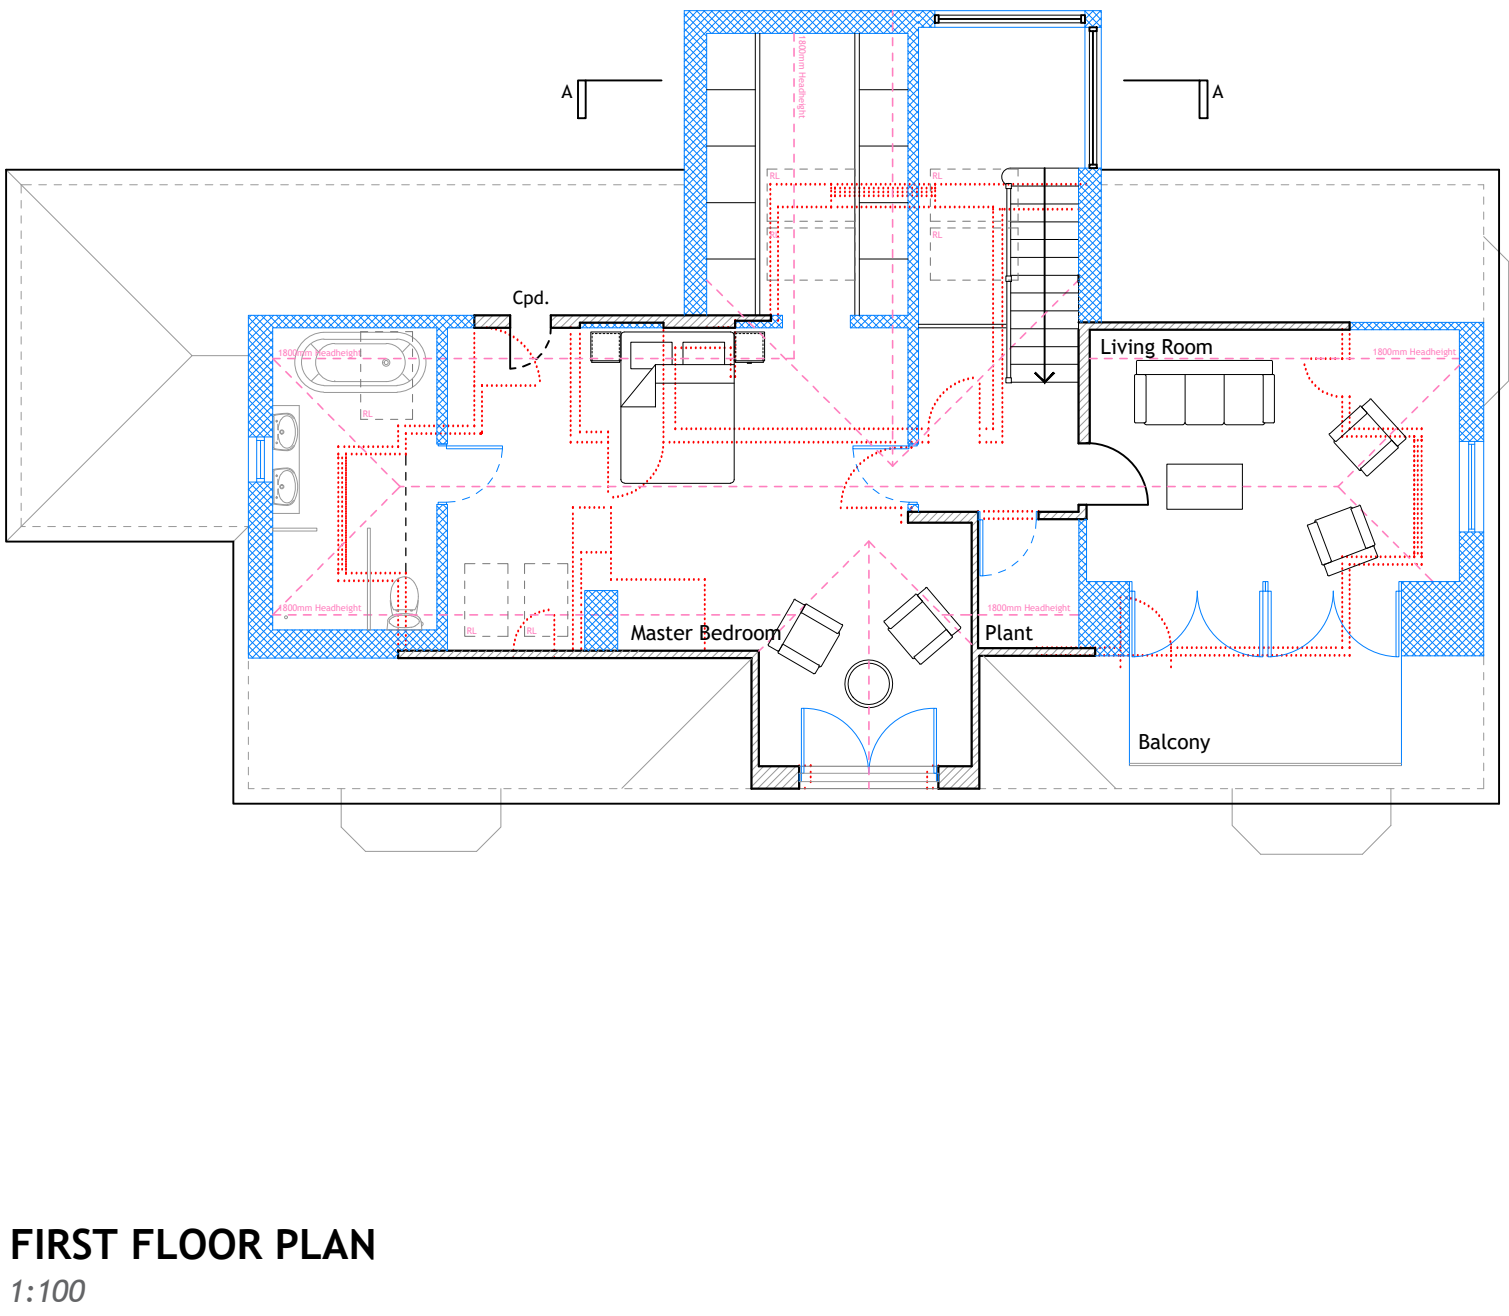

ORDNANCE SURVEY (C) CROWN COPYRIGHT 2019. ALL RIGHTS RESERVED. LICENCE NUMBER 100022432



ORDNANCE SURVEY (C) CROWN COPYRIGHT 2019. ALL RIGHTS RESERVED. LICENCE NUMBER 100022432

hd
architects

www.hdarchitects.co.uk mail@hdarchitects.co.uk

Helyer Davies Architects Ltd
1 The Old Flour Mill,
Emsworth, PO10 7BT
01243 370 715

PROJECT
67 Warblington Road
Emsworth
Hampshire
PO10 7HG

DRAWING
Proposed

SCALE
as noted @A1

DATE JULY 2019 **DRAWN** EK

DRAWING NUMBER 19085-02 **REVISION** F

NOTES:

Dimensions to be checked on site before commencing work. Any discrepancies shall be reported to the architect immediately.

Do not scale from these drawings except for planning purposes.

Use figured dimensions only.

Where applicable this drawing is to be read in conjunction with other consultants' drawings.

All drawings to be read in conjunction with specification and all other drawings including structural engineer and mechanical and electrical drawings / specification