


**PROPOSED TWO STOREY SIDE ADDITION.
4, CROMWELL TERRACE, W. STREET, HAVANT.
FOR P. CARTLAND & J. CURTIS.**

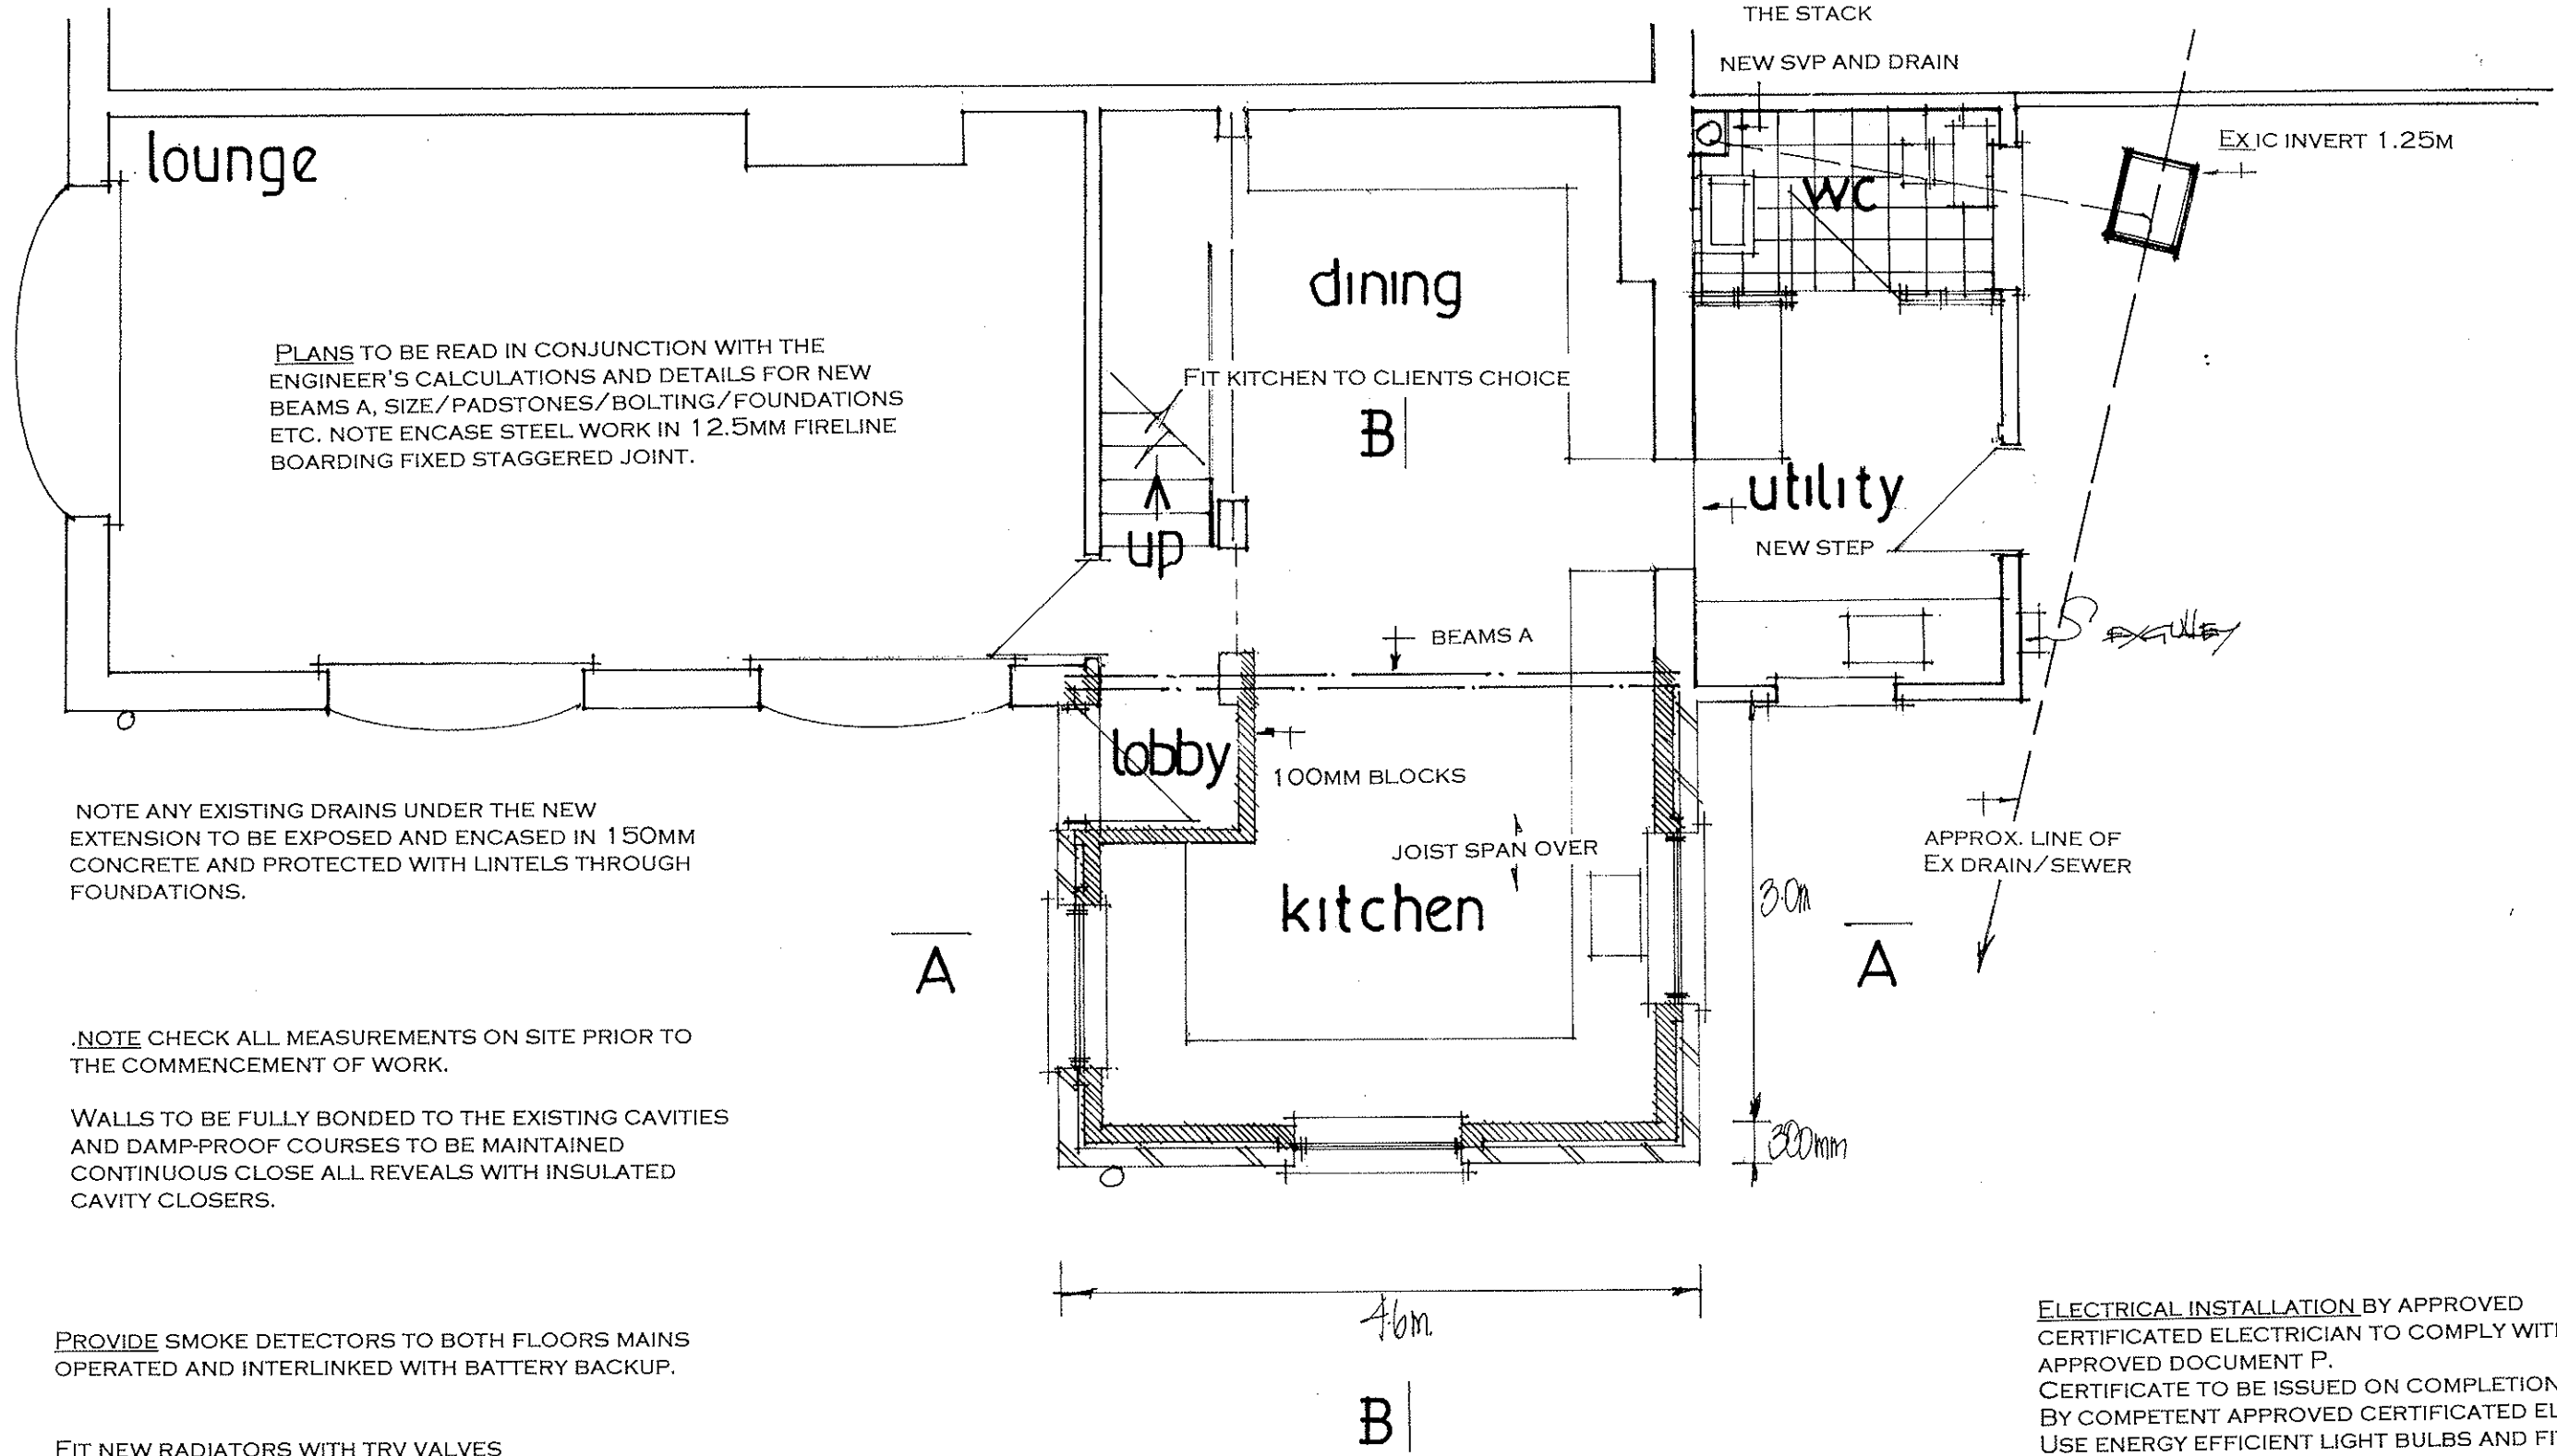

date jan 2020
scale 1:50

PROPOSED GROUND FLOOR

PETER J. WALKER
ISLAND DESIGN
182 SEAFRONT, HAYLING ISLAND, HANTS
PO11 9AN
TEL : 02392467571