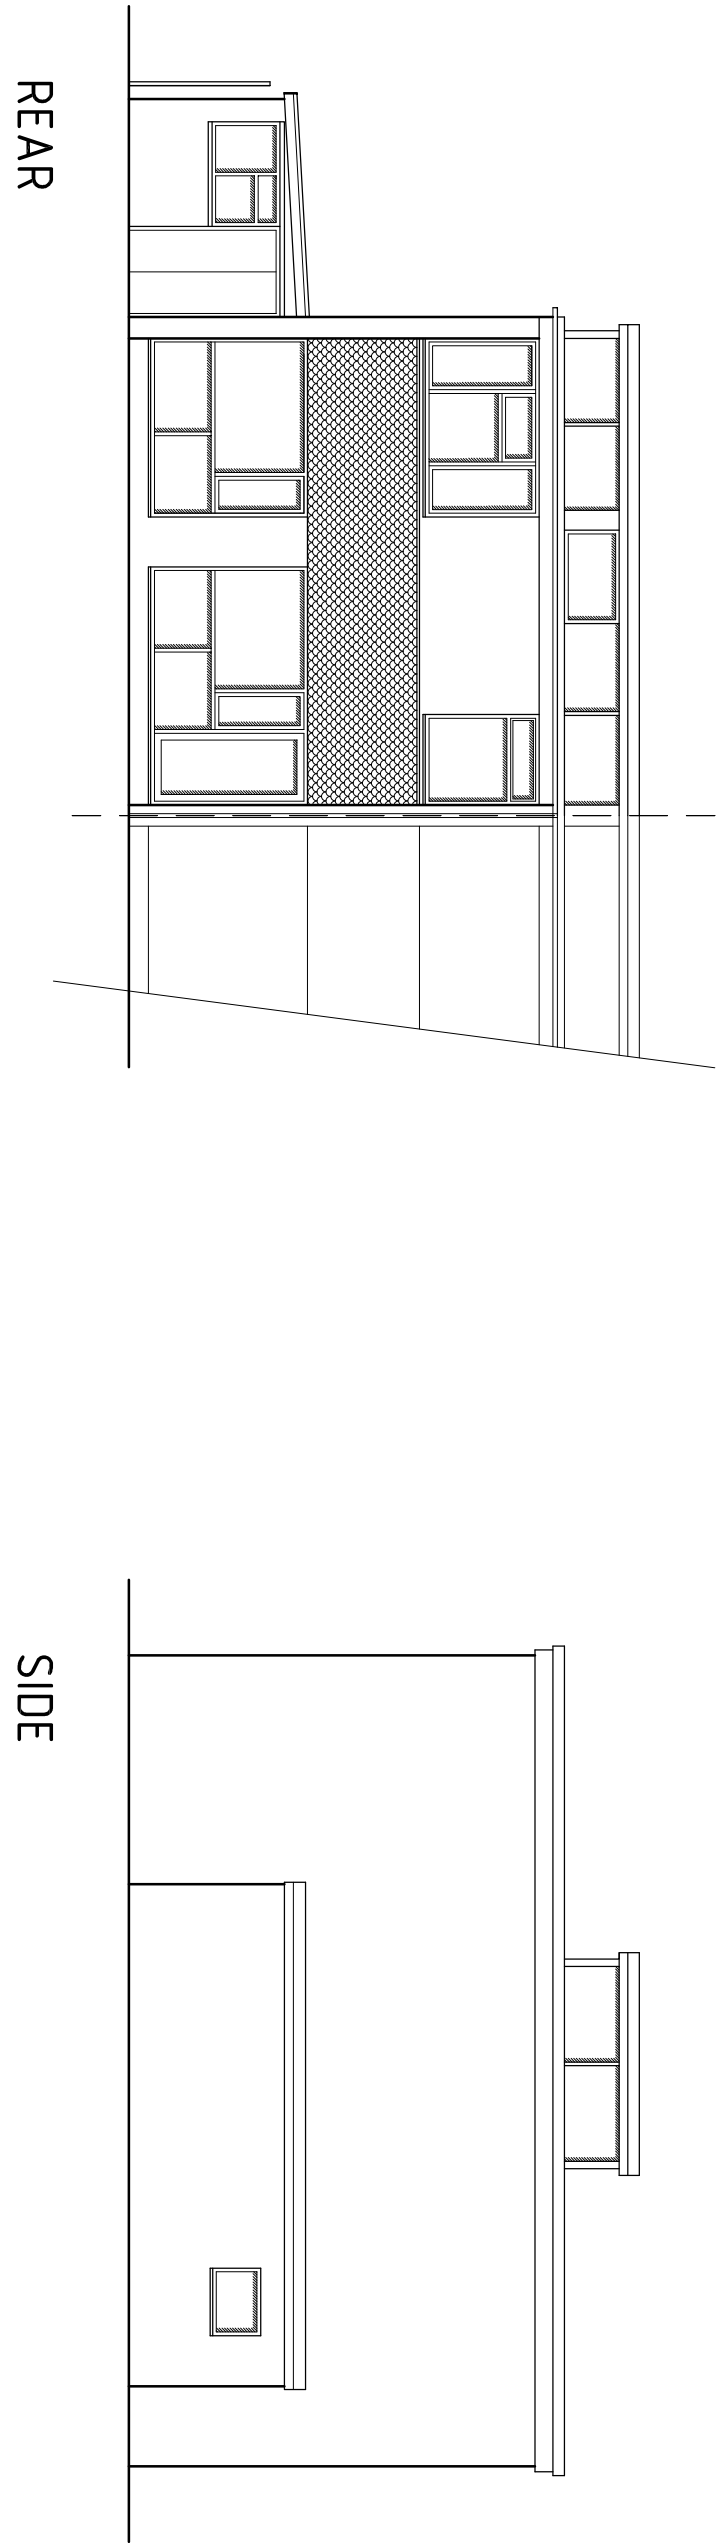
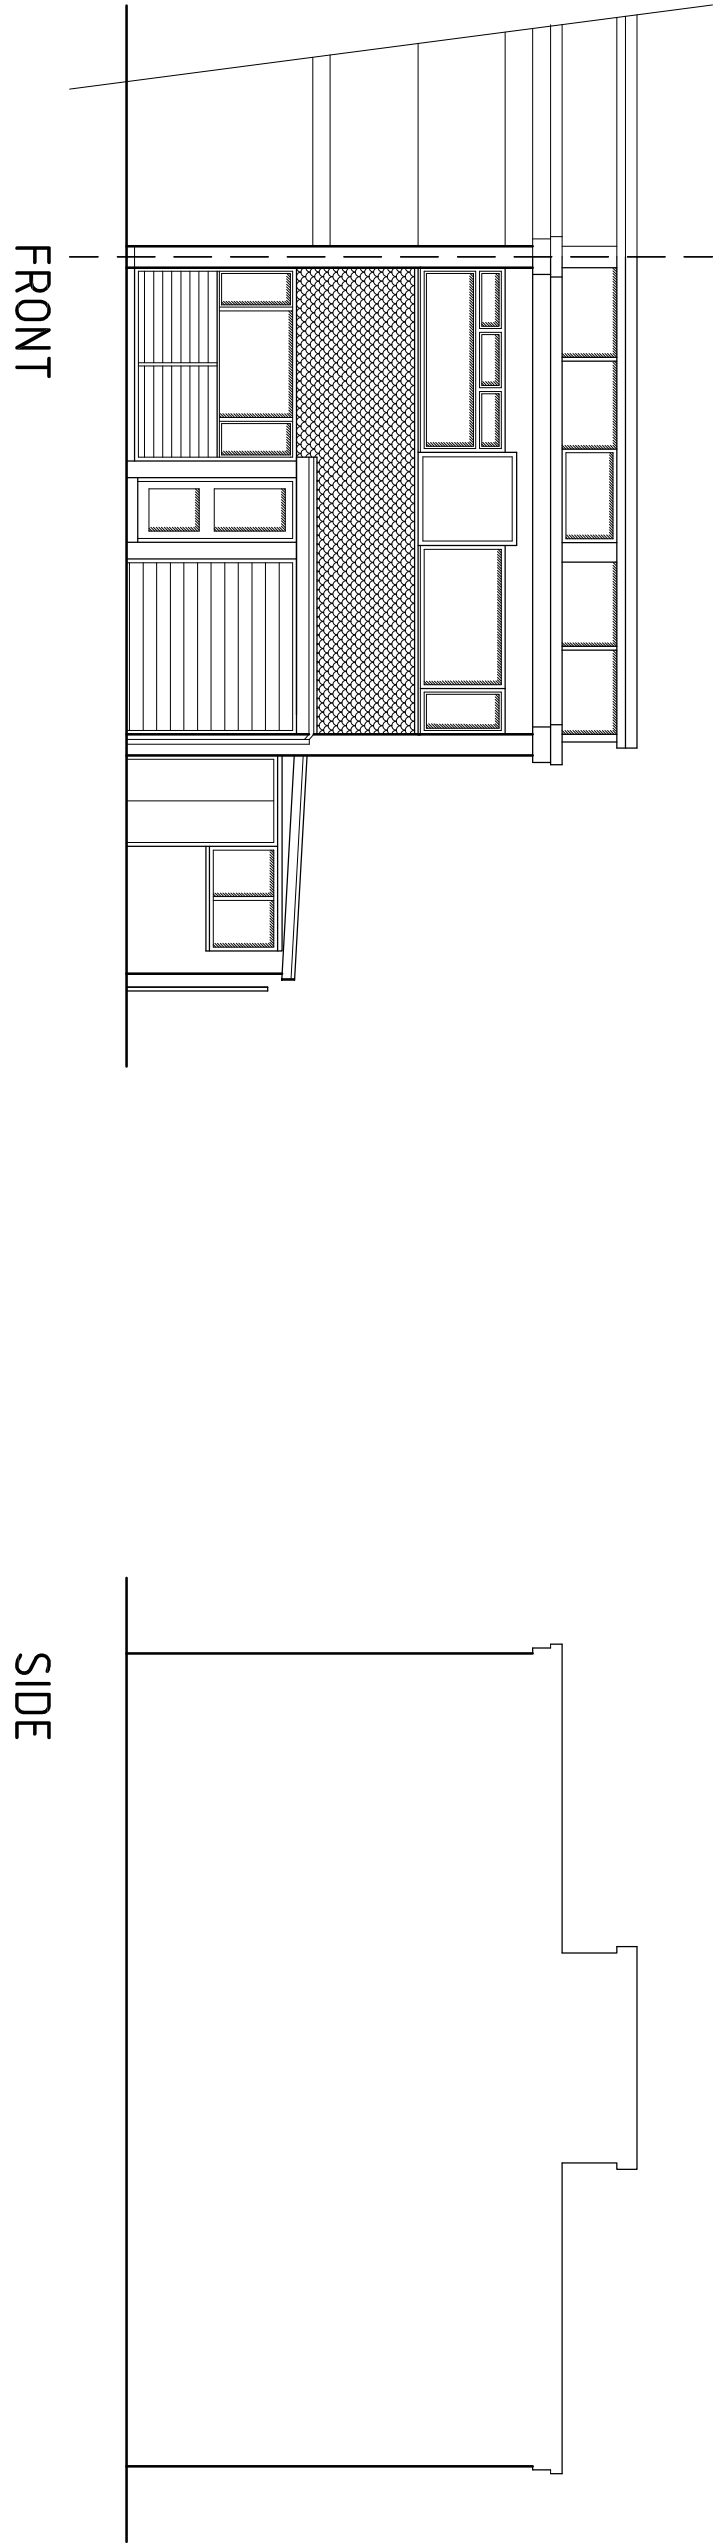
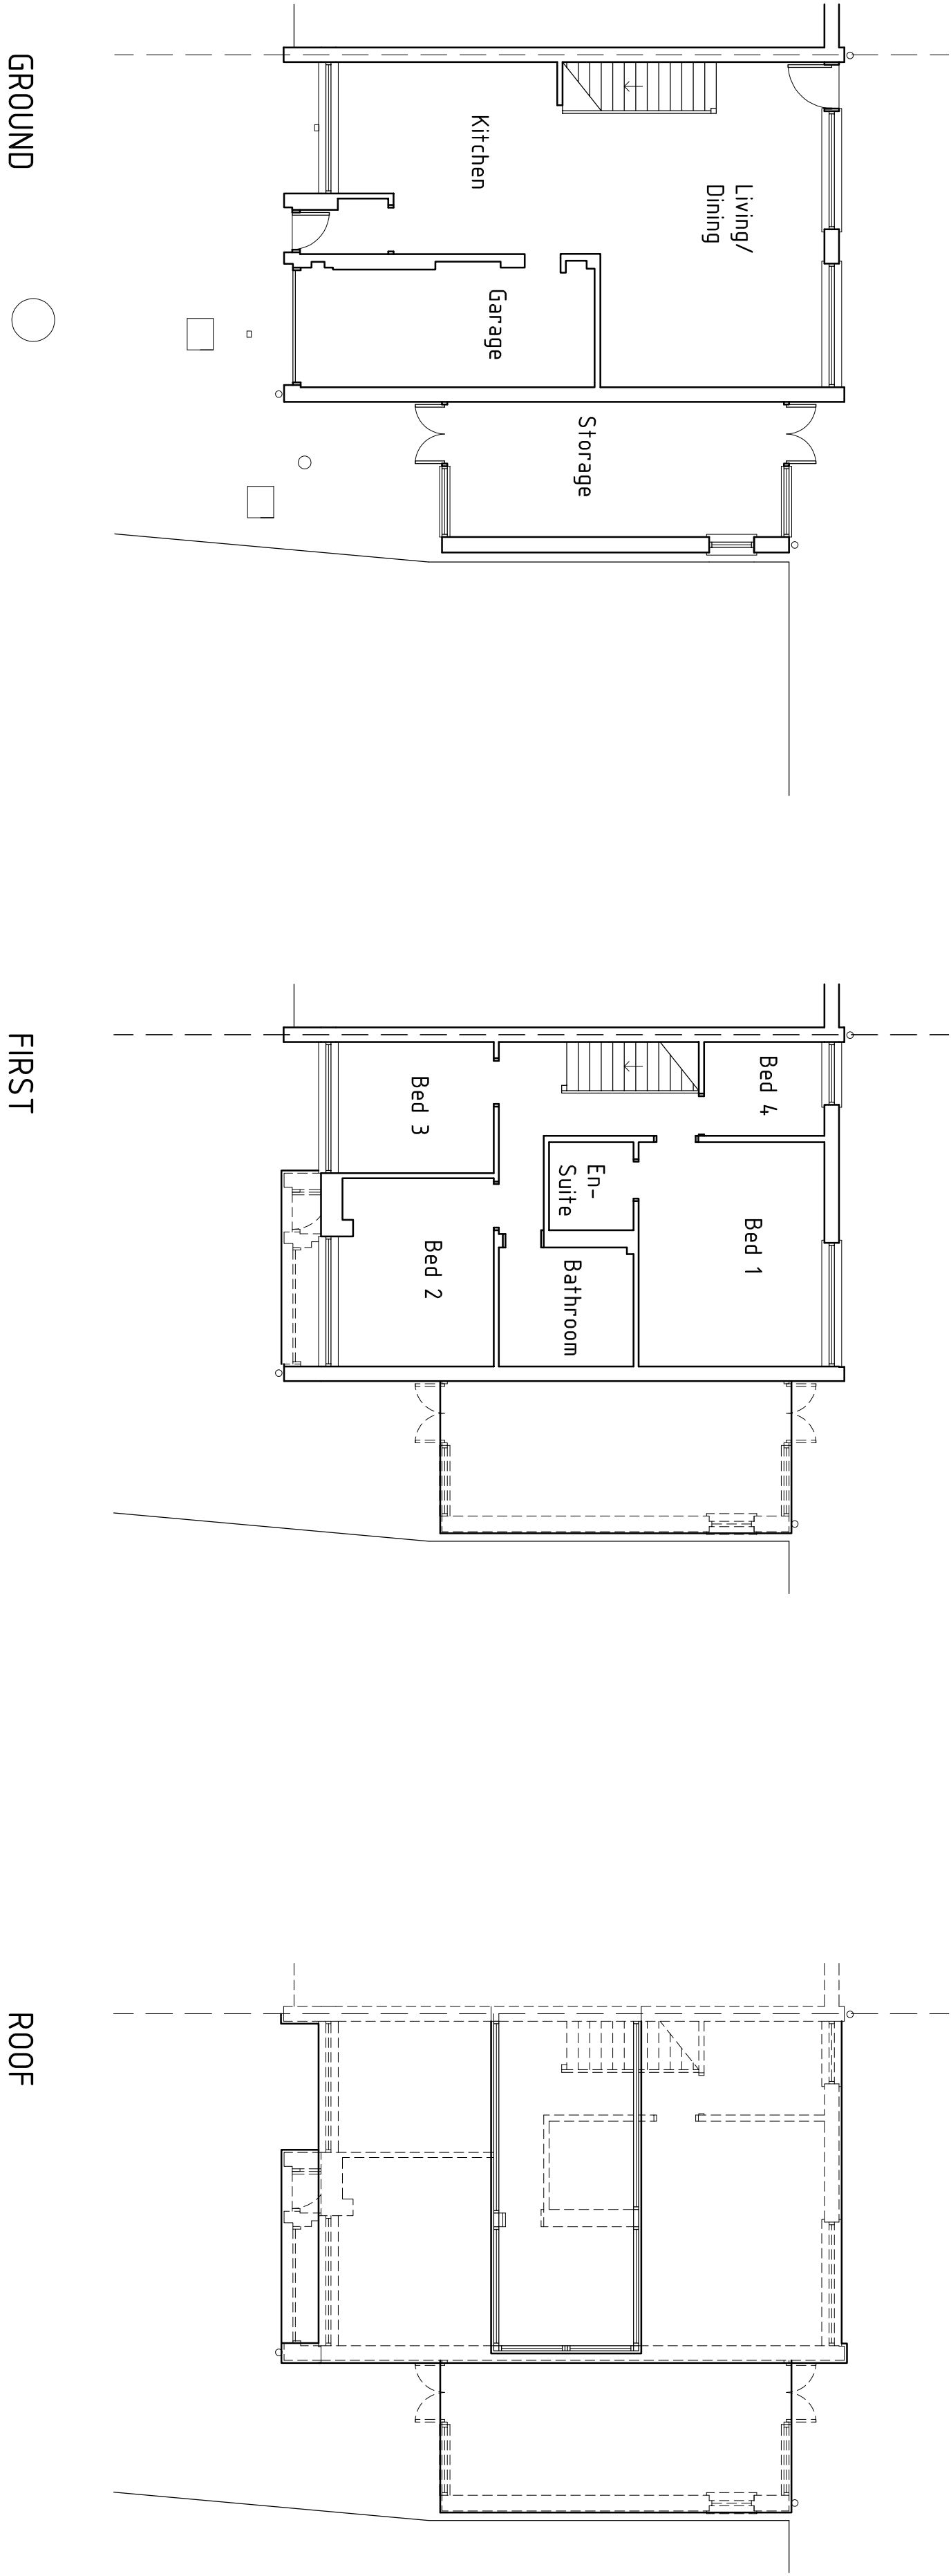
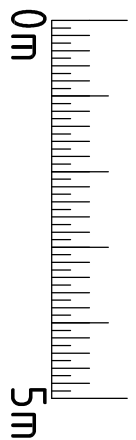


W.M. GRAHAM ASSOCIATES
RIBA CHARTERED ARCHITECTS
1 Peach Street
Wokingham
Berkshire
RG40 1XJ
Tel: 0118 9770464
Email: wmg.architects@btconnect.com
Website: www.wmgraham-architects.co.uk

33 MAISEMORE GARDENS
EMMSWORTH
PO10 7JX

EXISTING PLANS AND ELEVATIONS

SCALE	DATE	DRAWN BY
1:100 @ A1	MAY 20	CG
JOB NO.	DRAWING NO.	REVISION
3079	03	-