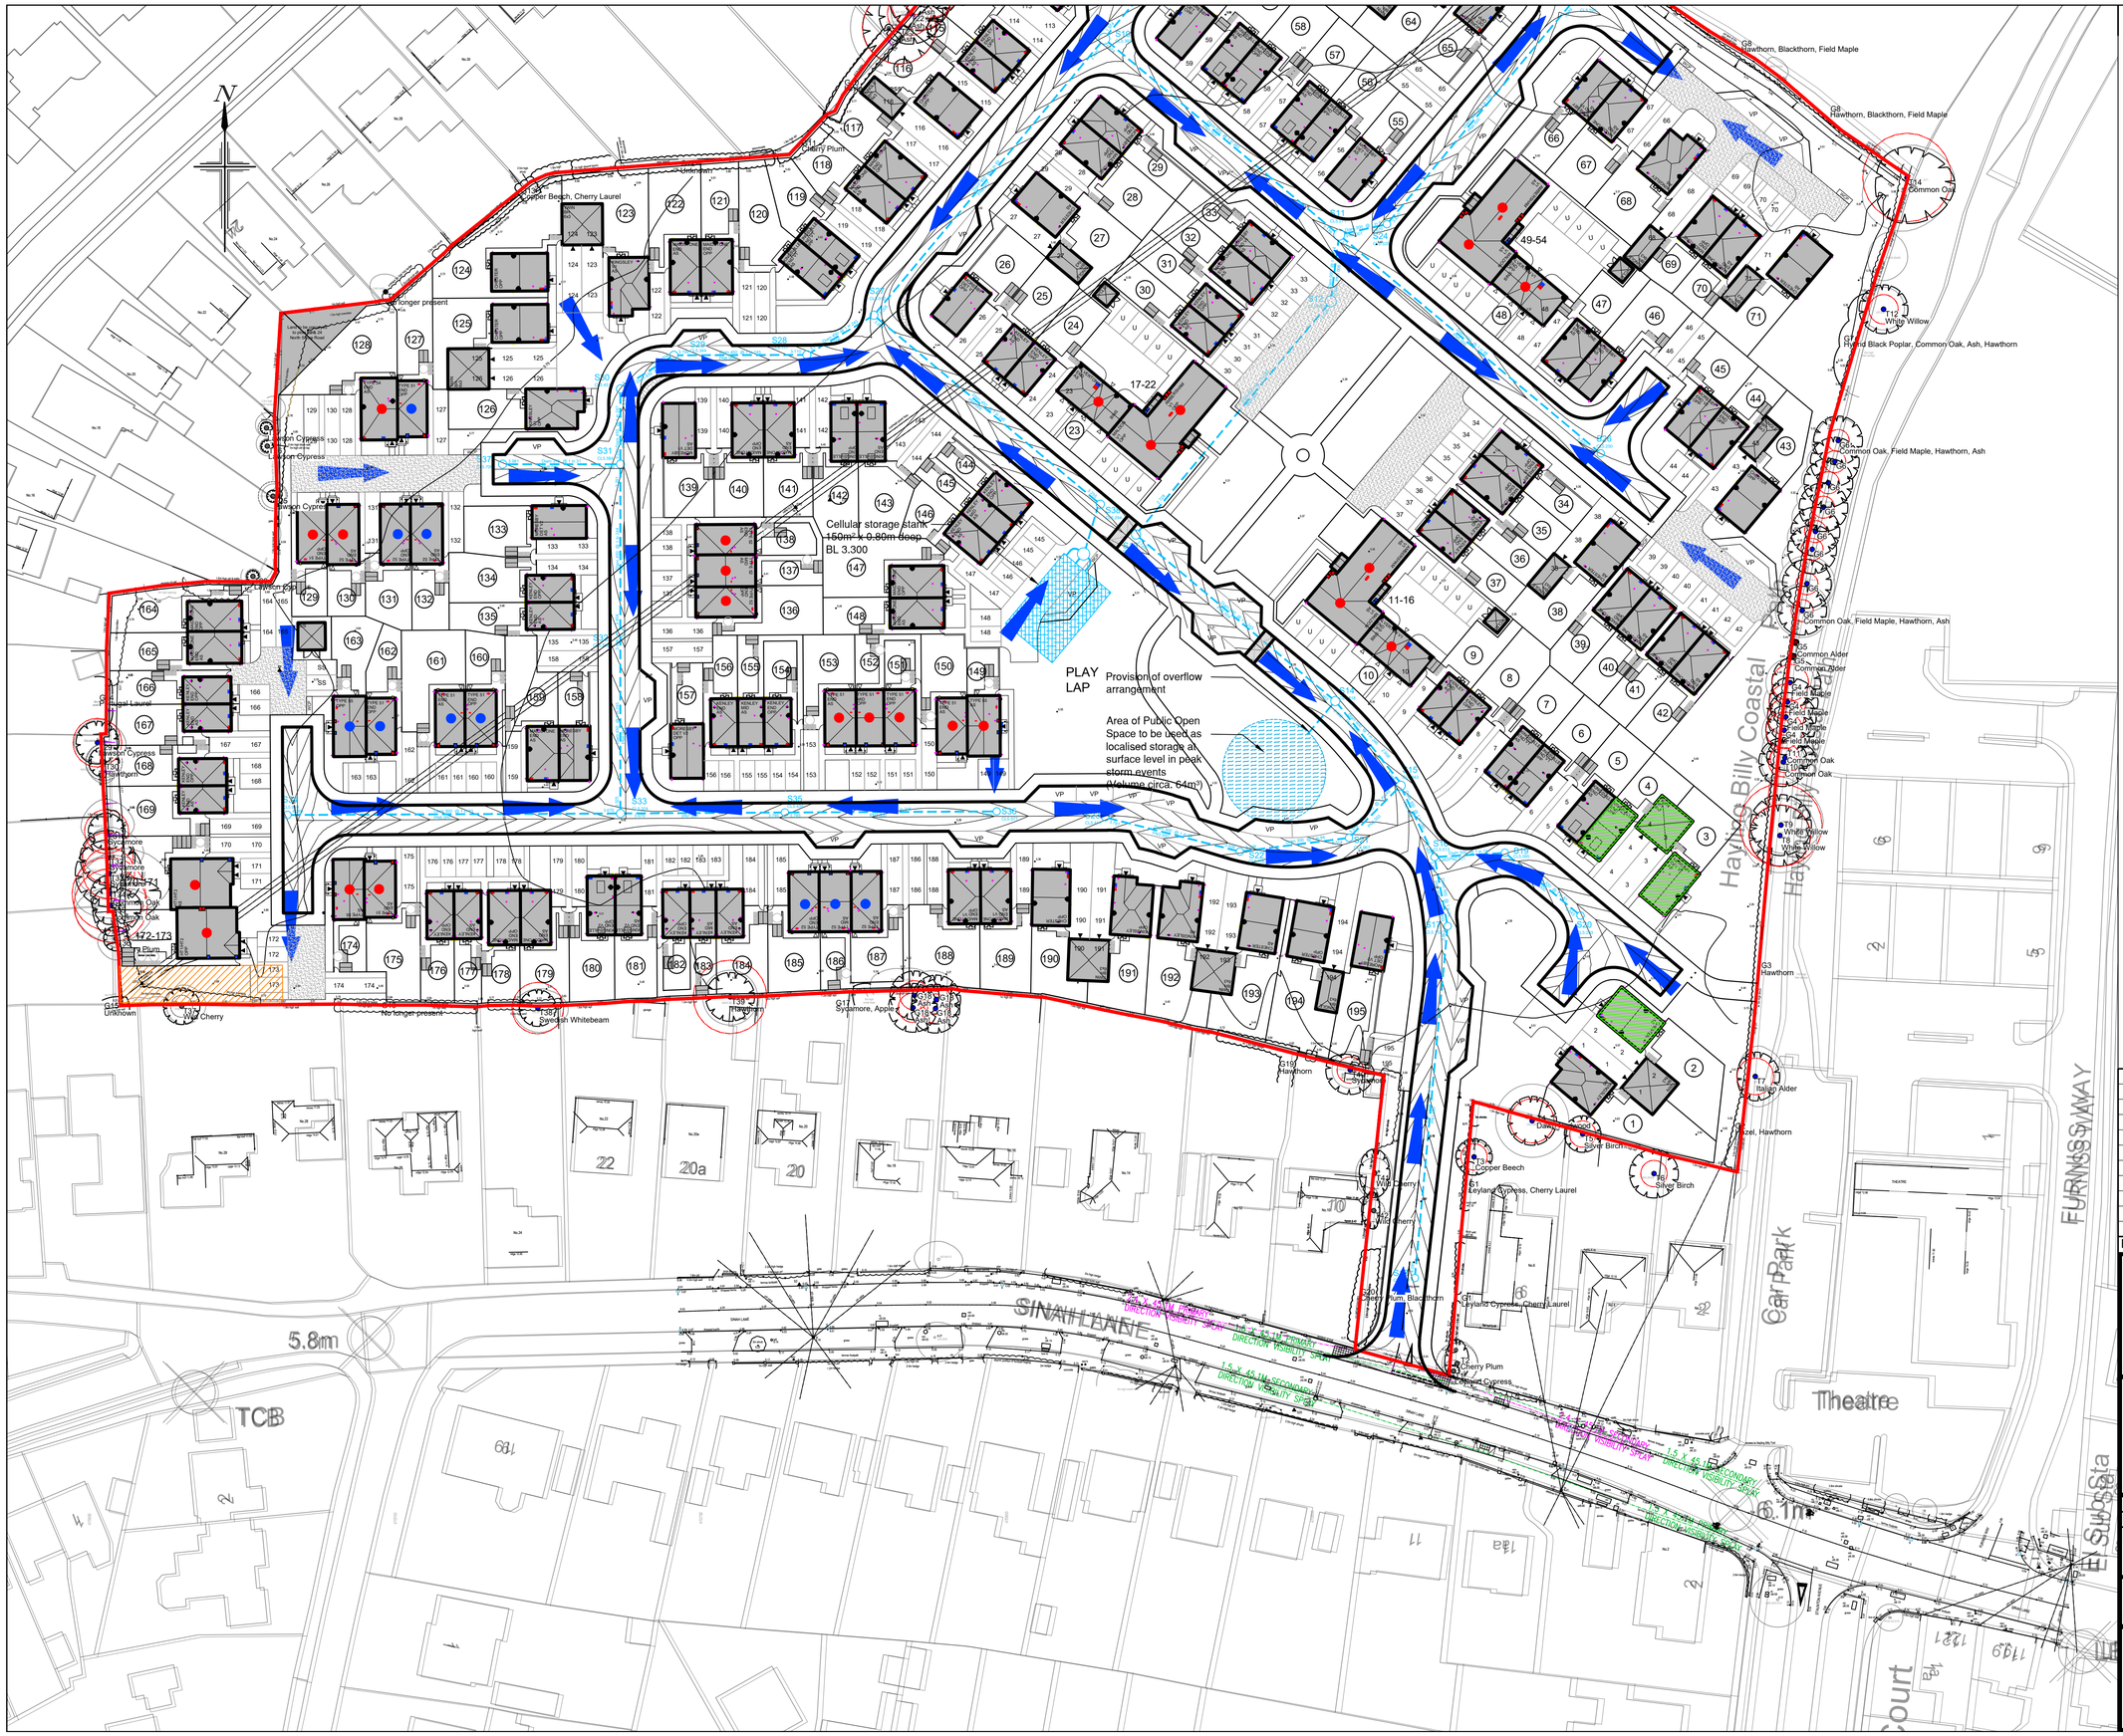

NOTES

1. All dimensions are in metres unless stated otherwise.
2. Do not scale from this drawing. Only written dimensions are to be used.
3. Site layout based on ID Partnership Proposed Site Layout, project number N81:2517, drawing number PL-02 Rev.D27 dated dated 24/04/2020.
4. Topographic Survey as per Siteline Ltd. Site Survey drawing number 36HX001B dated May 2018.
5. Layout review is subject to receipt of finalised layout proposal and the final highway layout design will be subject to the outcome of consultation with Hampshire County Council.
6. Red indicates vehicle moving forward, blue indicates vehicle reversing.

KEY

Site Boundary	
Existing flow routes	
Existing Ground Level	-
Primary Road Contour	6.000
Secondary Road Contour	5.850
Area of Public Open Space to be used as localised storage in peak storm events	
Cellular storage tank	
Wehollte (or similar) large diameter storage pipes	
Root Protection Area (RPA) for Retained Trees ***(Refer to ACD Tree Reference Plan drawing number BDWS20660 Revision A dated 25/04/17 for Details)***	

0m 5m 10m 20m 30m 40m 50m

SCALE BAR 1:500 at A1

Rev.	Date	Details	By	Chkd	Appd
D	24.04.20	Updated in accordance with rev. D29 of IDP Site Layout.	TRS	TRS	TRS
C	02.03.20	Updated in accordance with rev. D27 of IDP Site Layout.	TRS	TRS	TRS
B	27.06.19	Updated in accordance with rev. D17 of IDP Site Layout.	SRV	TRS	TRS
A	04.07.18	Updated in accordance with latest IDP Site Layout PL-02A	SRV	VPI	TRS

Client:-

BARRATT HOMES

Site:-
Sinah Lane
Hayling Island

Drawing Title:-
FLOOD EXCEEDANCE PLAN
SHEET 1 OF 2

Date: June 2018 | Scales: 1:500 at A1
Drawn: SRV | Checked: TRS | Approved: TRS

Drawing No.
BSO/E4513/026 D

FOR INFORMATION ONLY

RCP ARCHITECTURE & CIVIL ENGINEERING
Rogers Cory Partnership
Architectural and Civil Consultants
The Old School Old School Road
Hook Hampshire RG27 9NJ
T: 01256 769269 E: mail@rcpconsultants.co.uk W: rcpconsultants.co.uk