
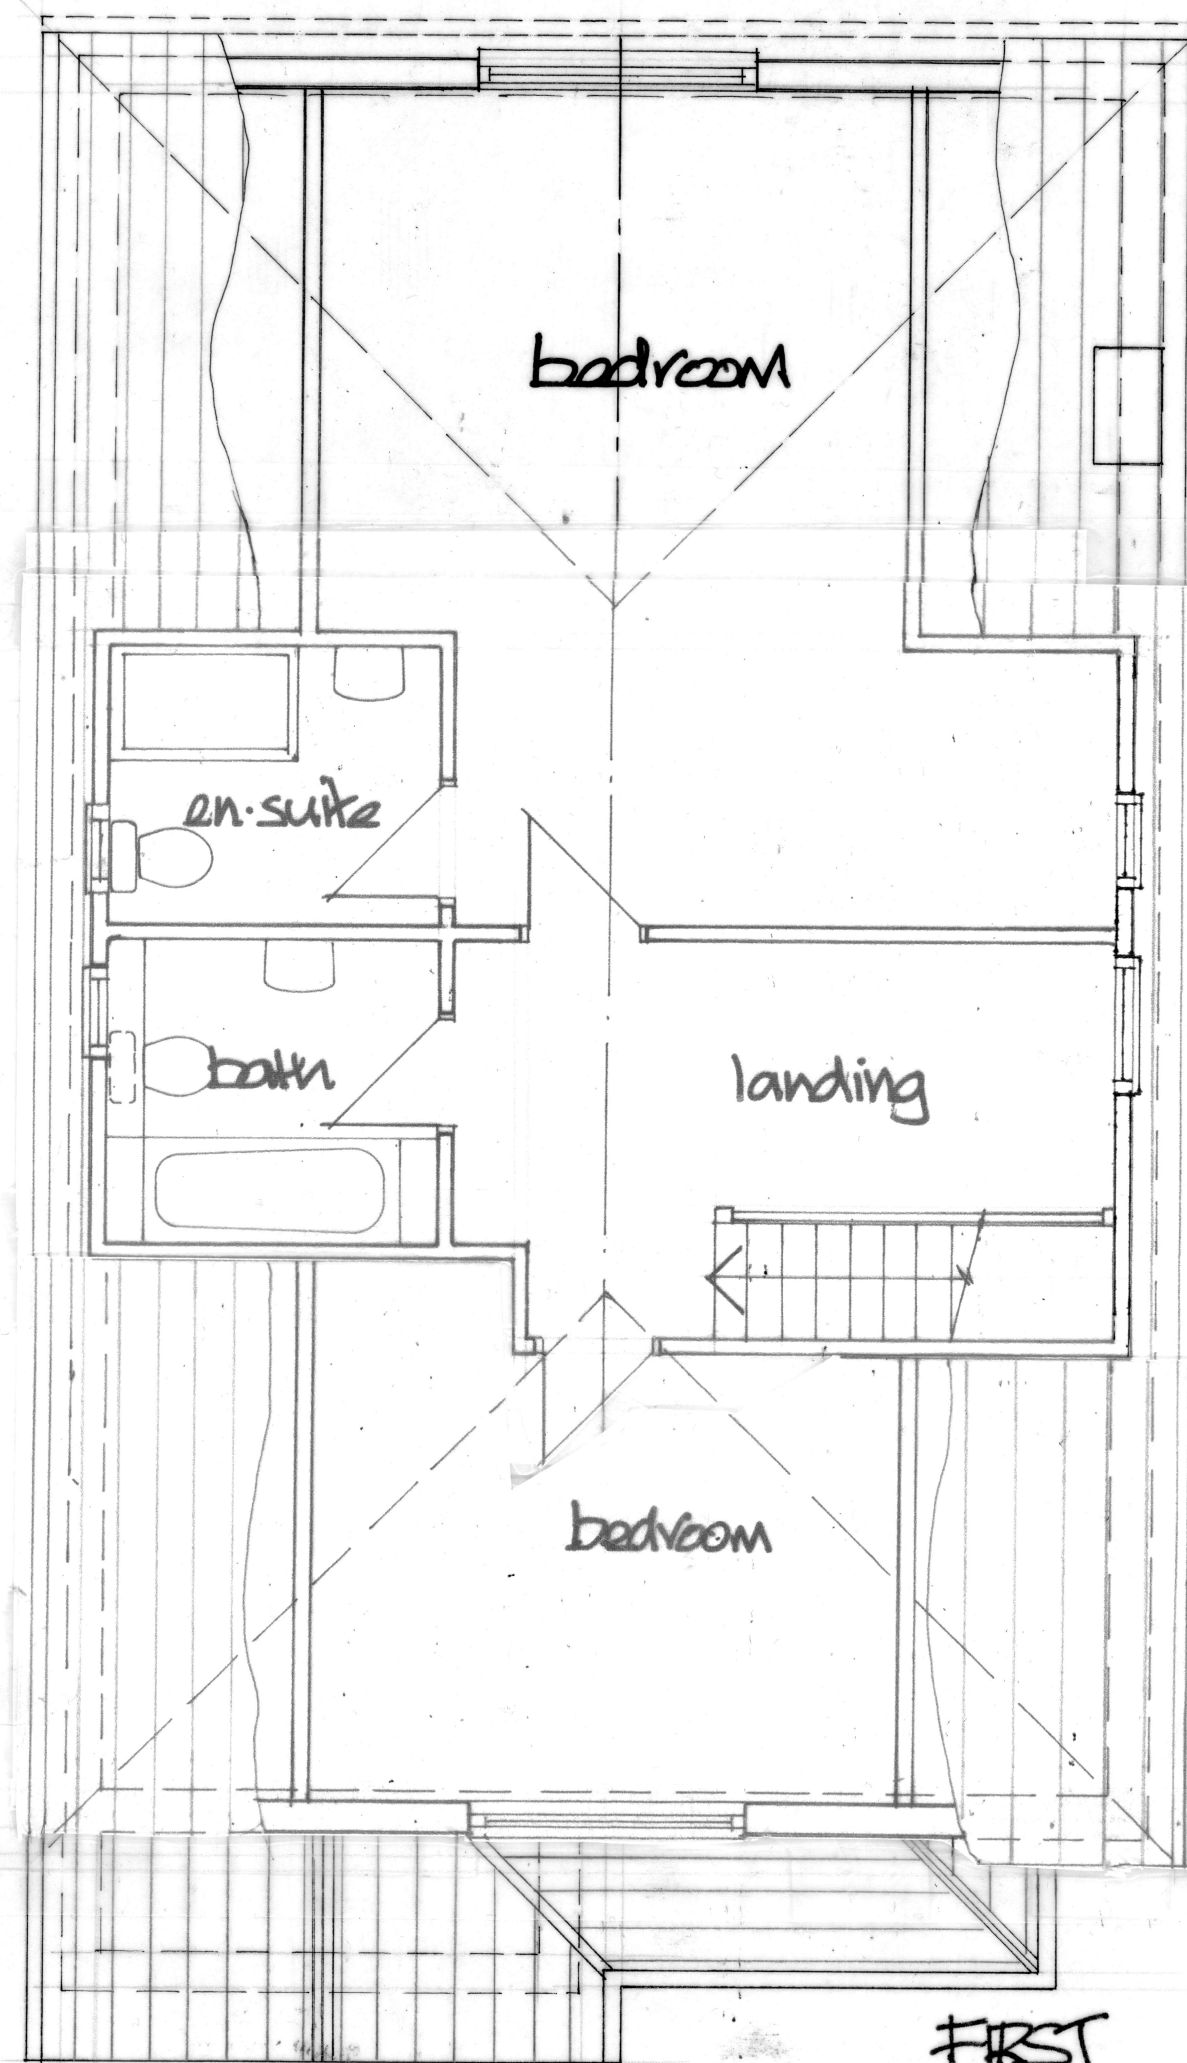


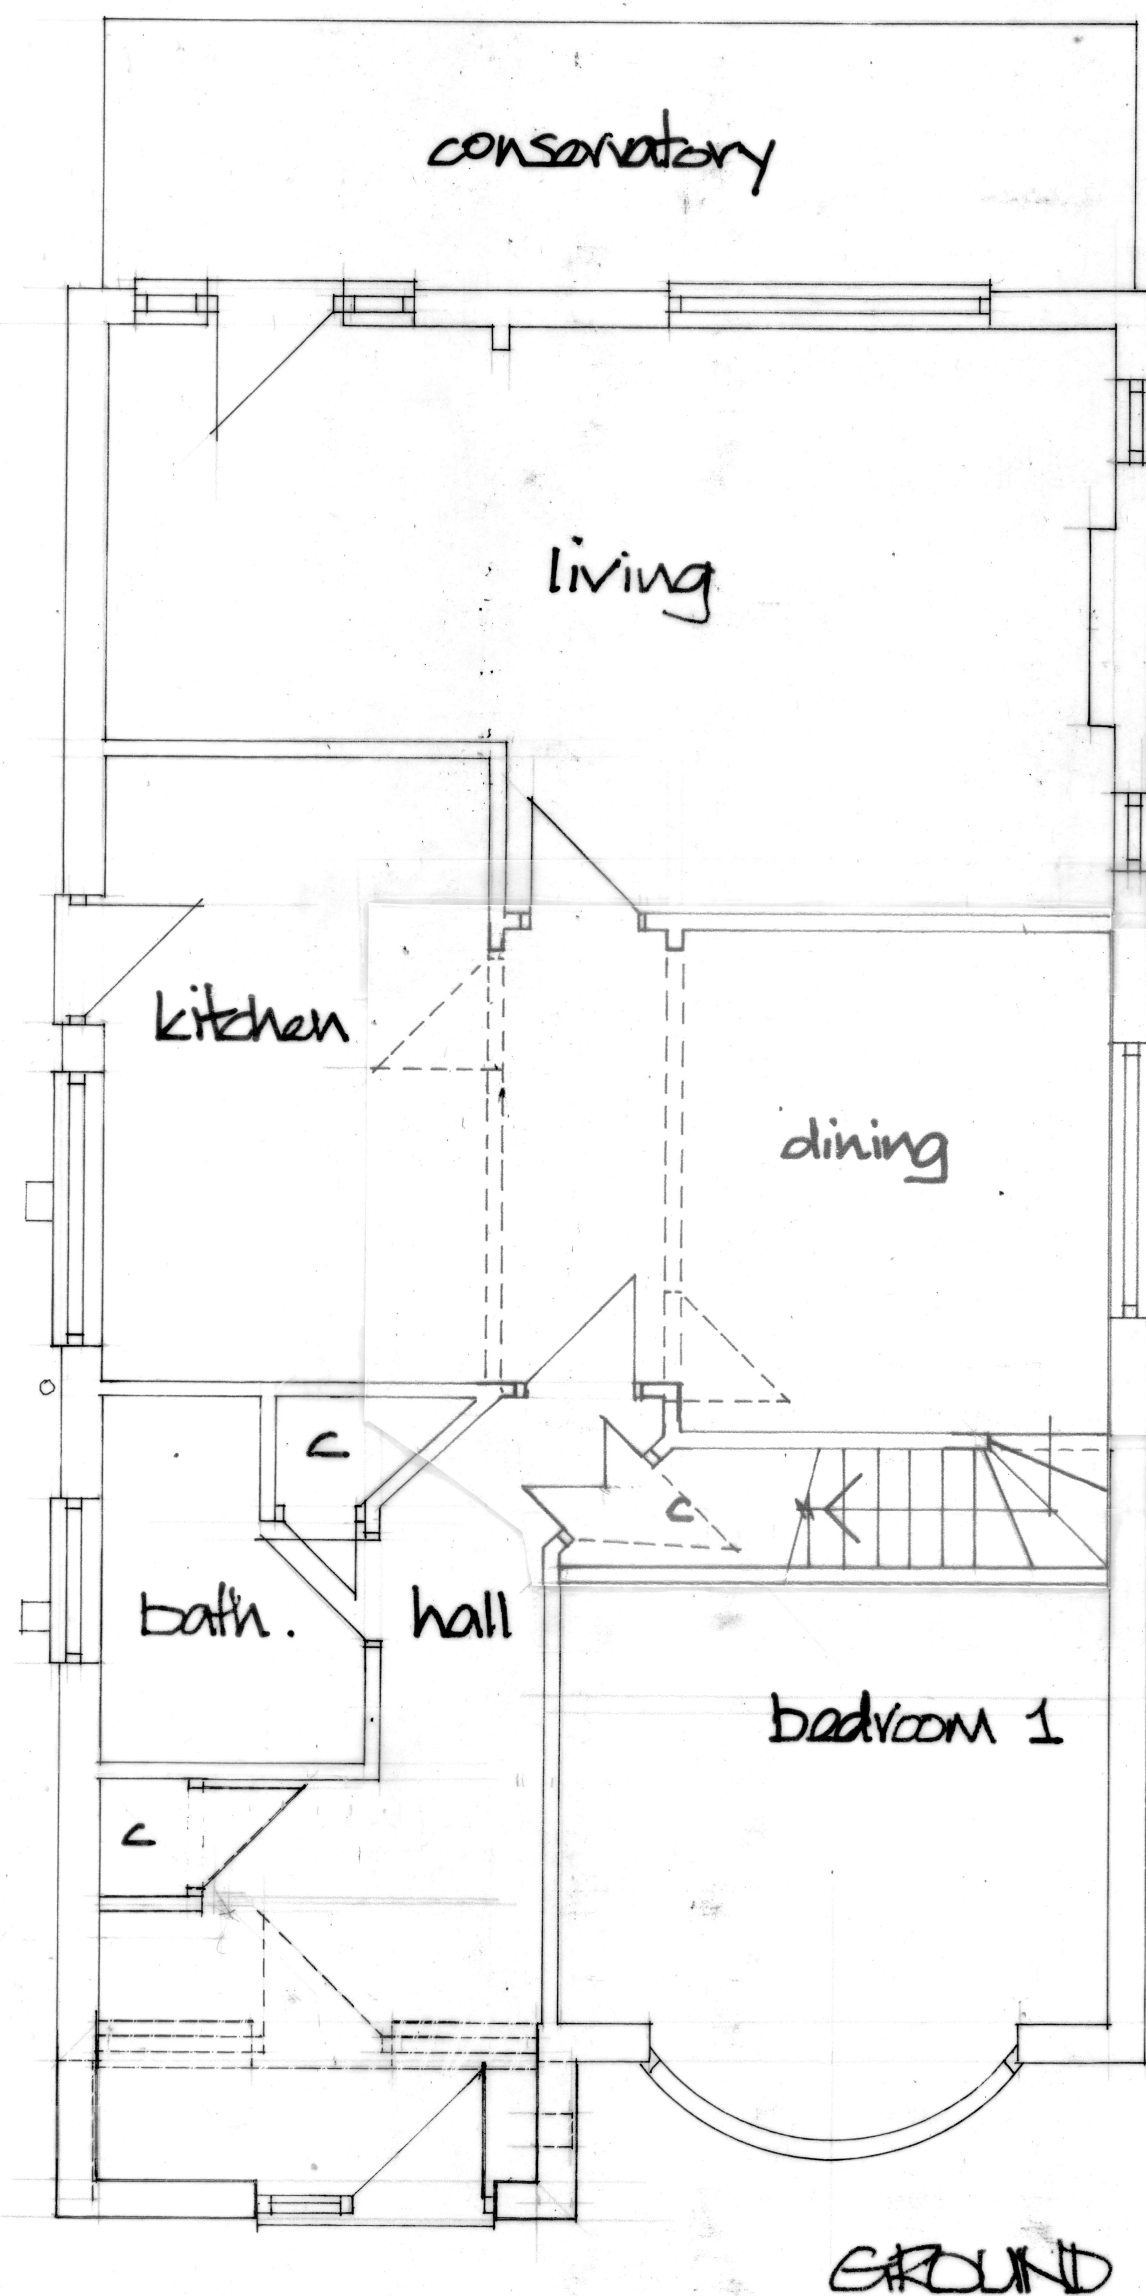

Derek Treagus Associates Architectural Services No3-The Townhouse, 20 Nelson Road, Southsea, Hampshire PO5 2AS Tel: 07956 624094 Email: derek.treagus@gmail.com	
Project	FRONT EXTENSION AND LOFT CONVERSION AT 36 WARFIELD AVENUE, WATERLOOVILLE, HAMPSHIRE.
Client	Mr & Mrs S Coles
Subject	Planning Drawing Proposed
Date: Jan2020	Scale: 1:100, 1:50 @ A2
Rev:	Drg. No. 20/876/01
- Copyright reserved. - All dimensions are to be site confirmed and should not be scaled unless for Planning purposes. - Verify all queries with the office.	