



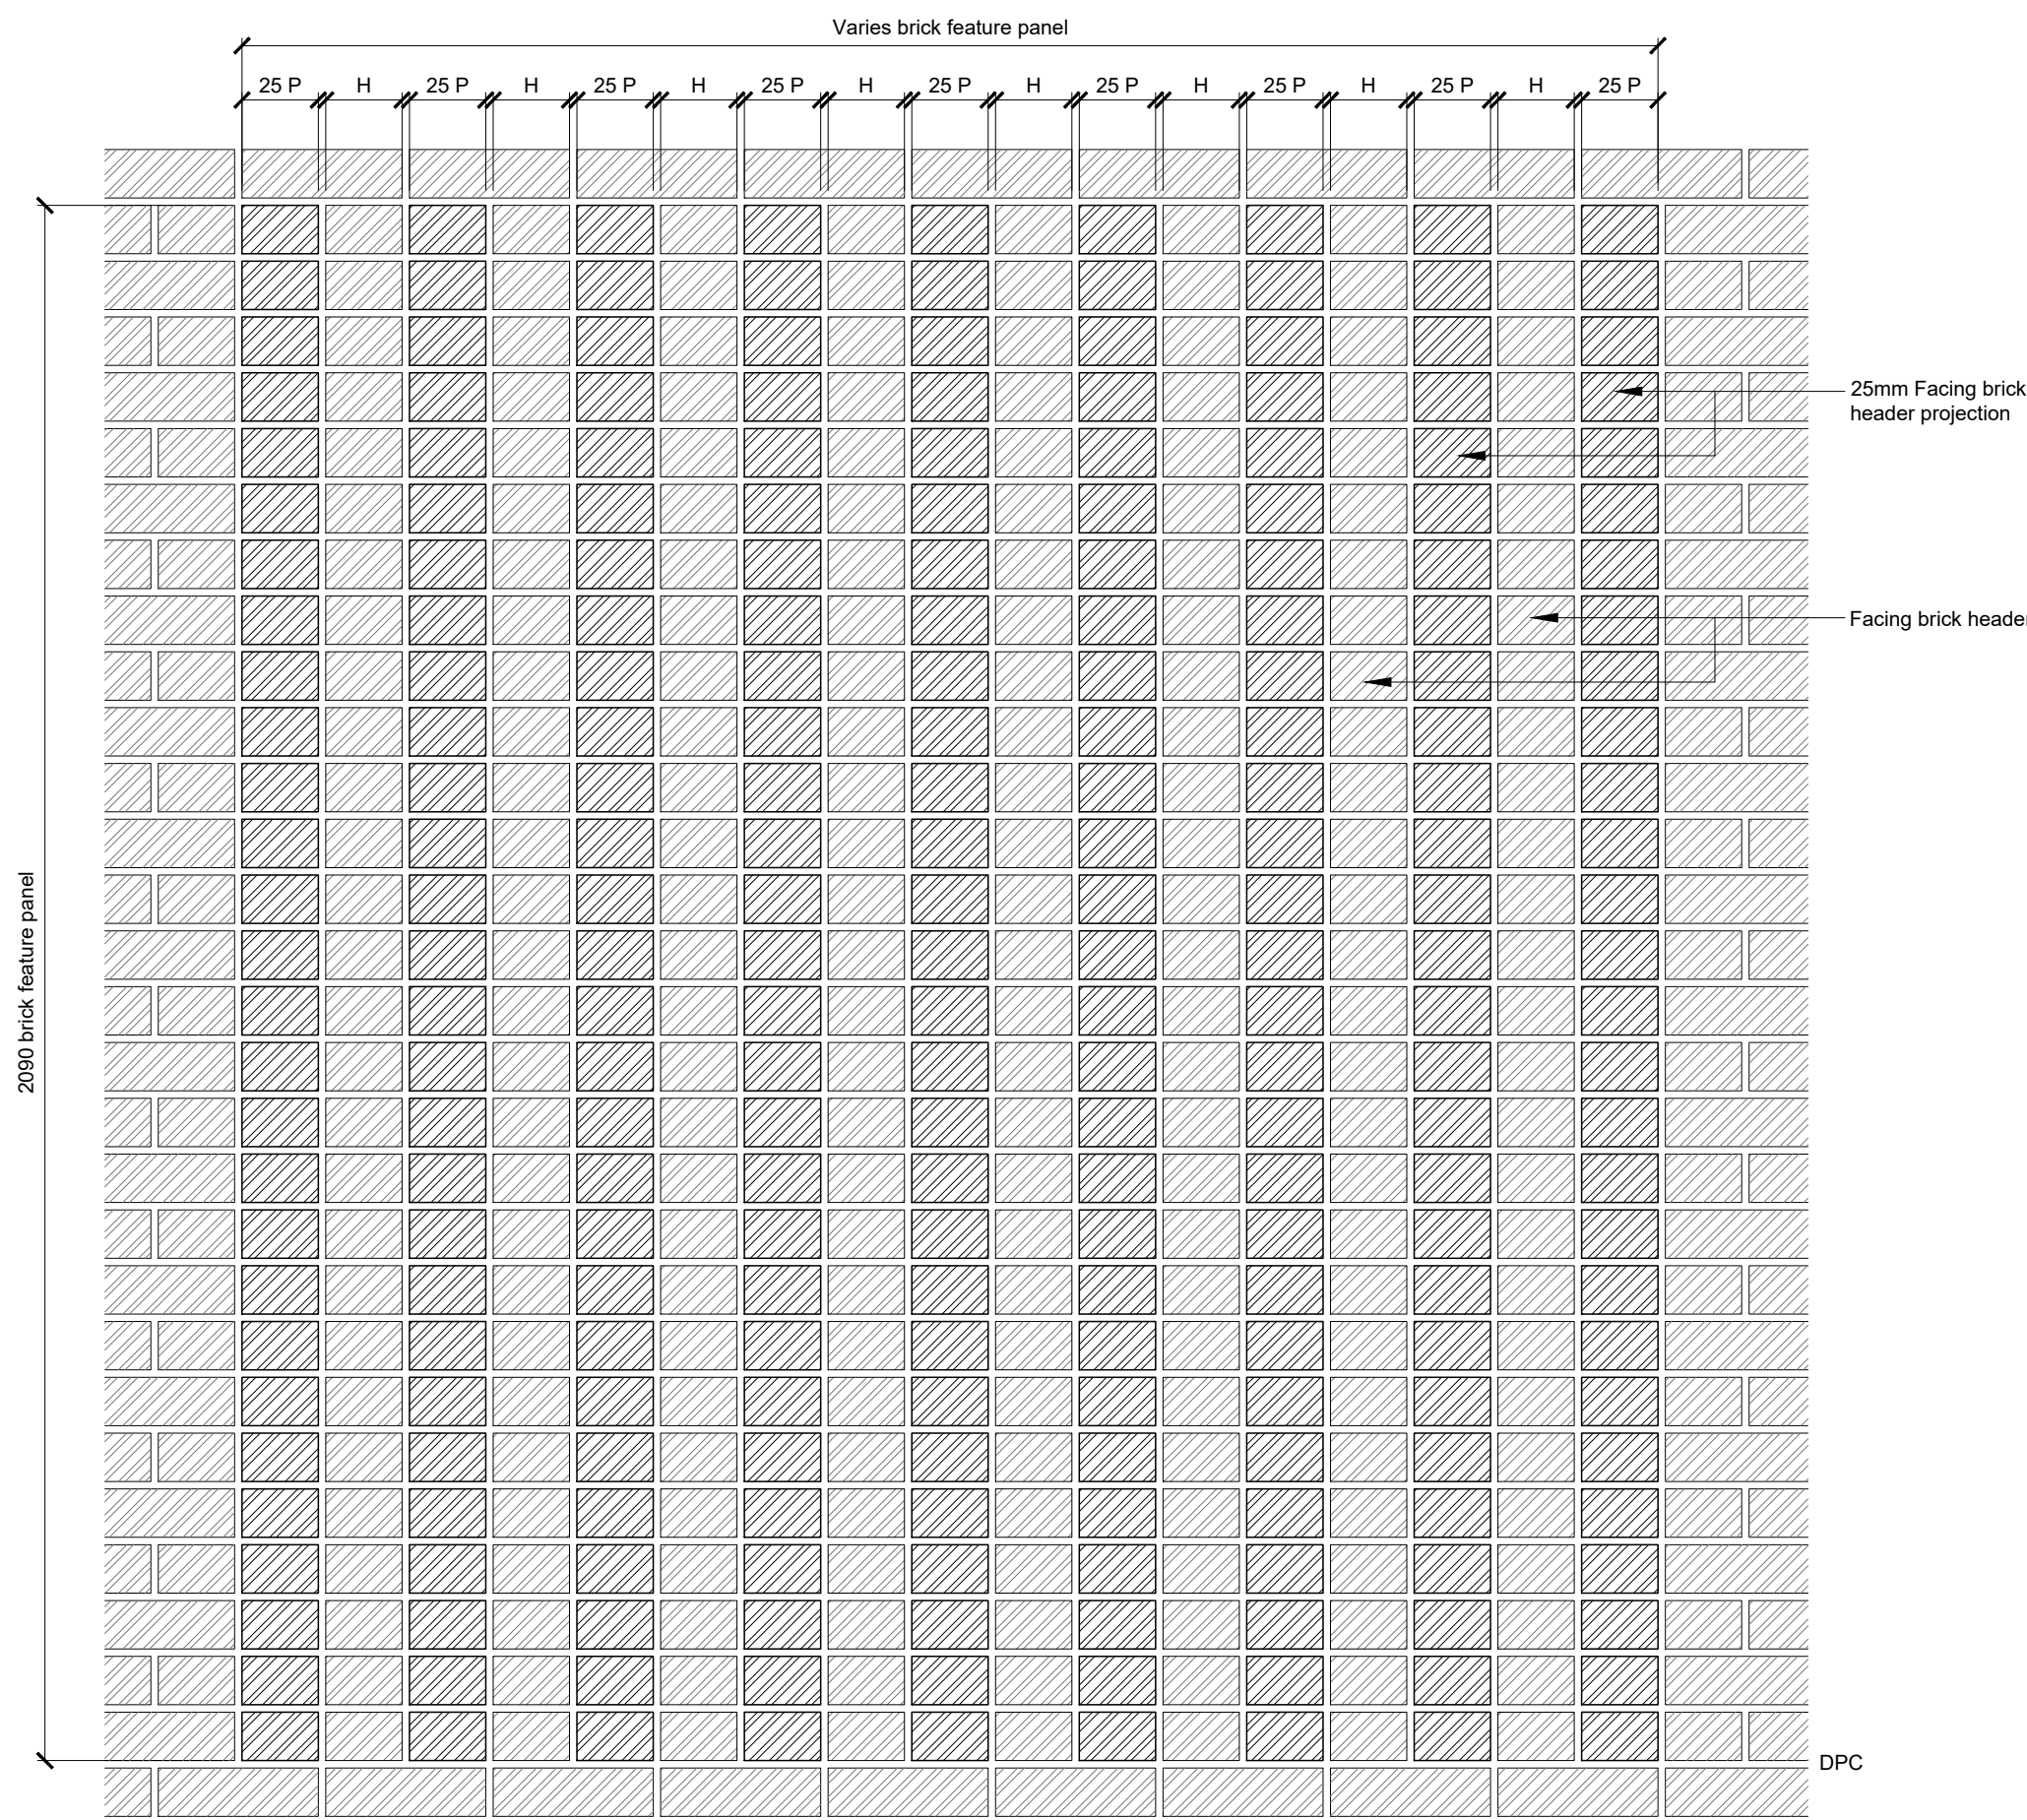



1 TYPICAL BRICK PANEL ELEVATION

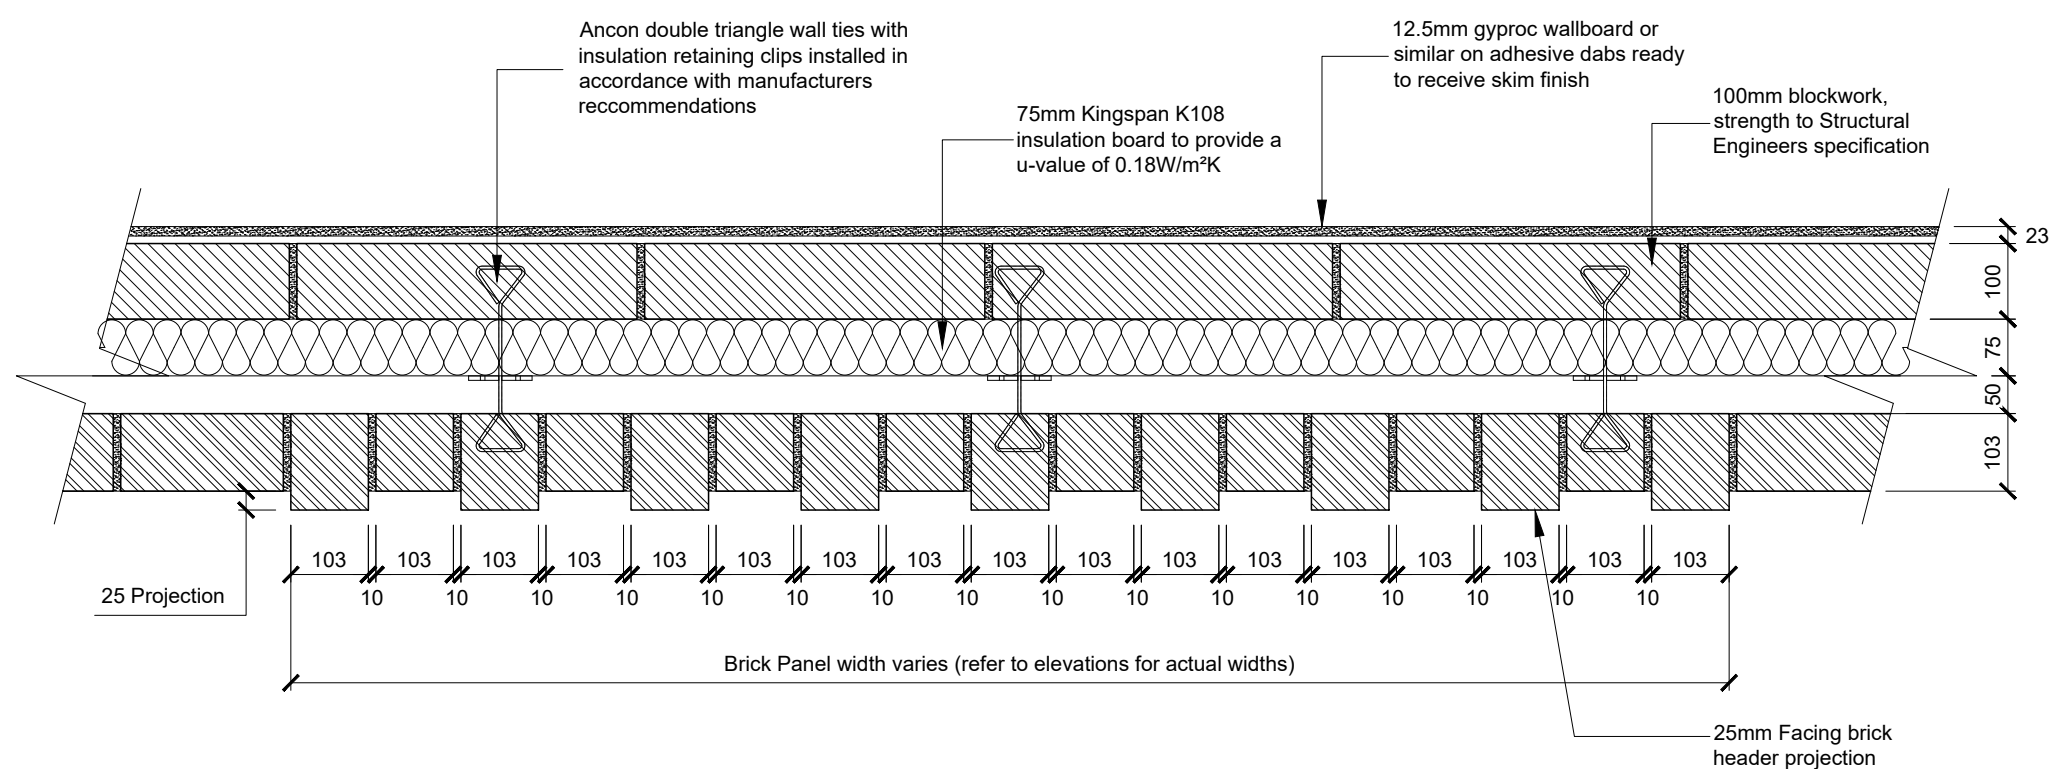

2 TYPICAL BRICK PANEL PLAN




3 TYPICAL PORCH ELEVATION

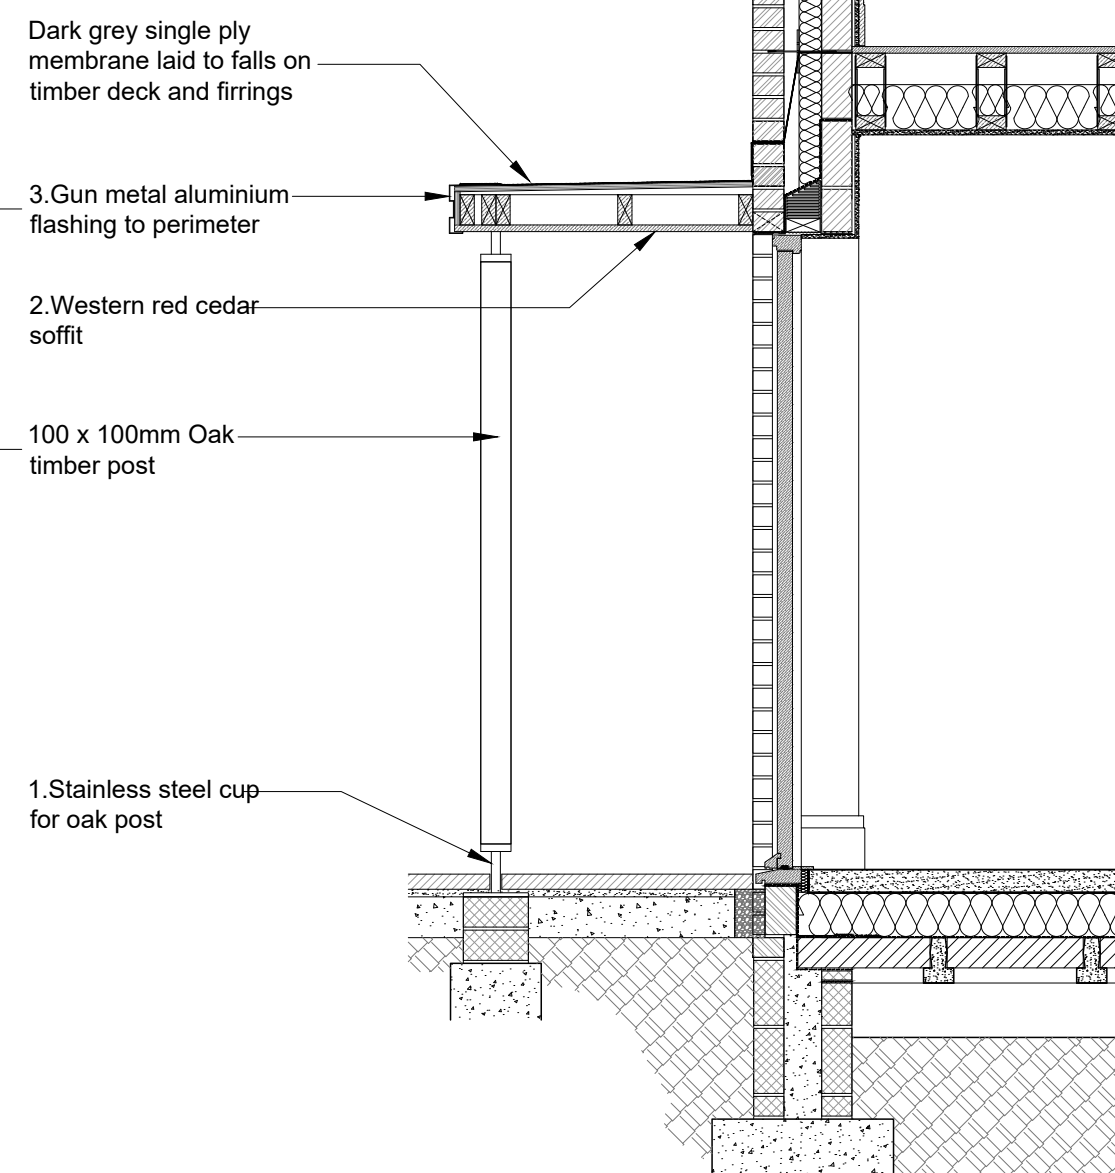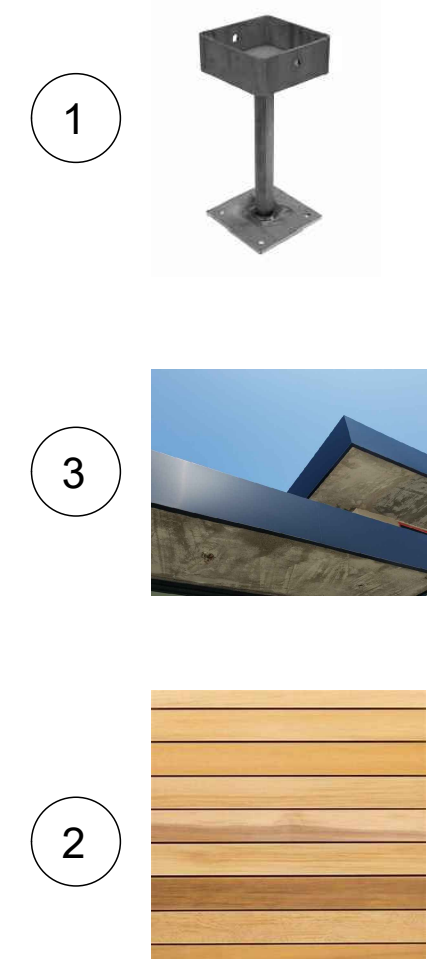

notes:

revisions: A | 21.10.2019 | GR | Porch details added

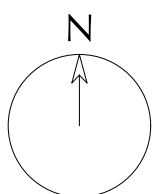

NOTE: The contractor is responsible for checking all site dimensions and levels. These should be checked prior to the ordering of any components and before the commencement of the works. All discrepancies should be brought to the attention of the Contract Administrator

Fryer & Gildone
97A Lovedean Lane
Waterlooville

drawing information

title: Typical Feature Brick
Panel & Porch Detail
status: Preliminary
date: October 2019
scale: 1:10 @A1
drawn: GR
chk'd: SCR



job: 1085 dwg: 1600 rev: A