
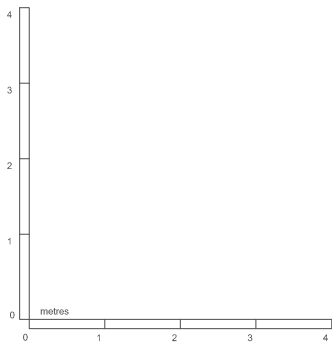


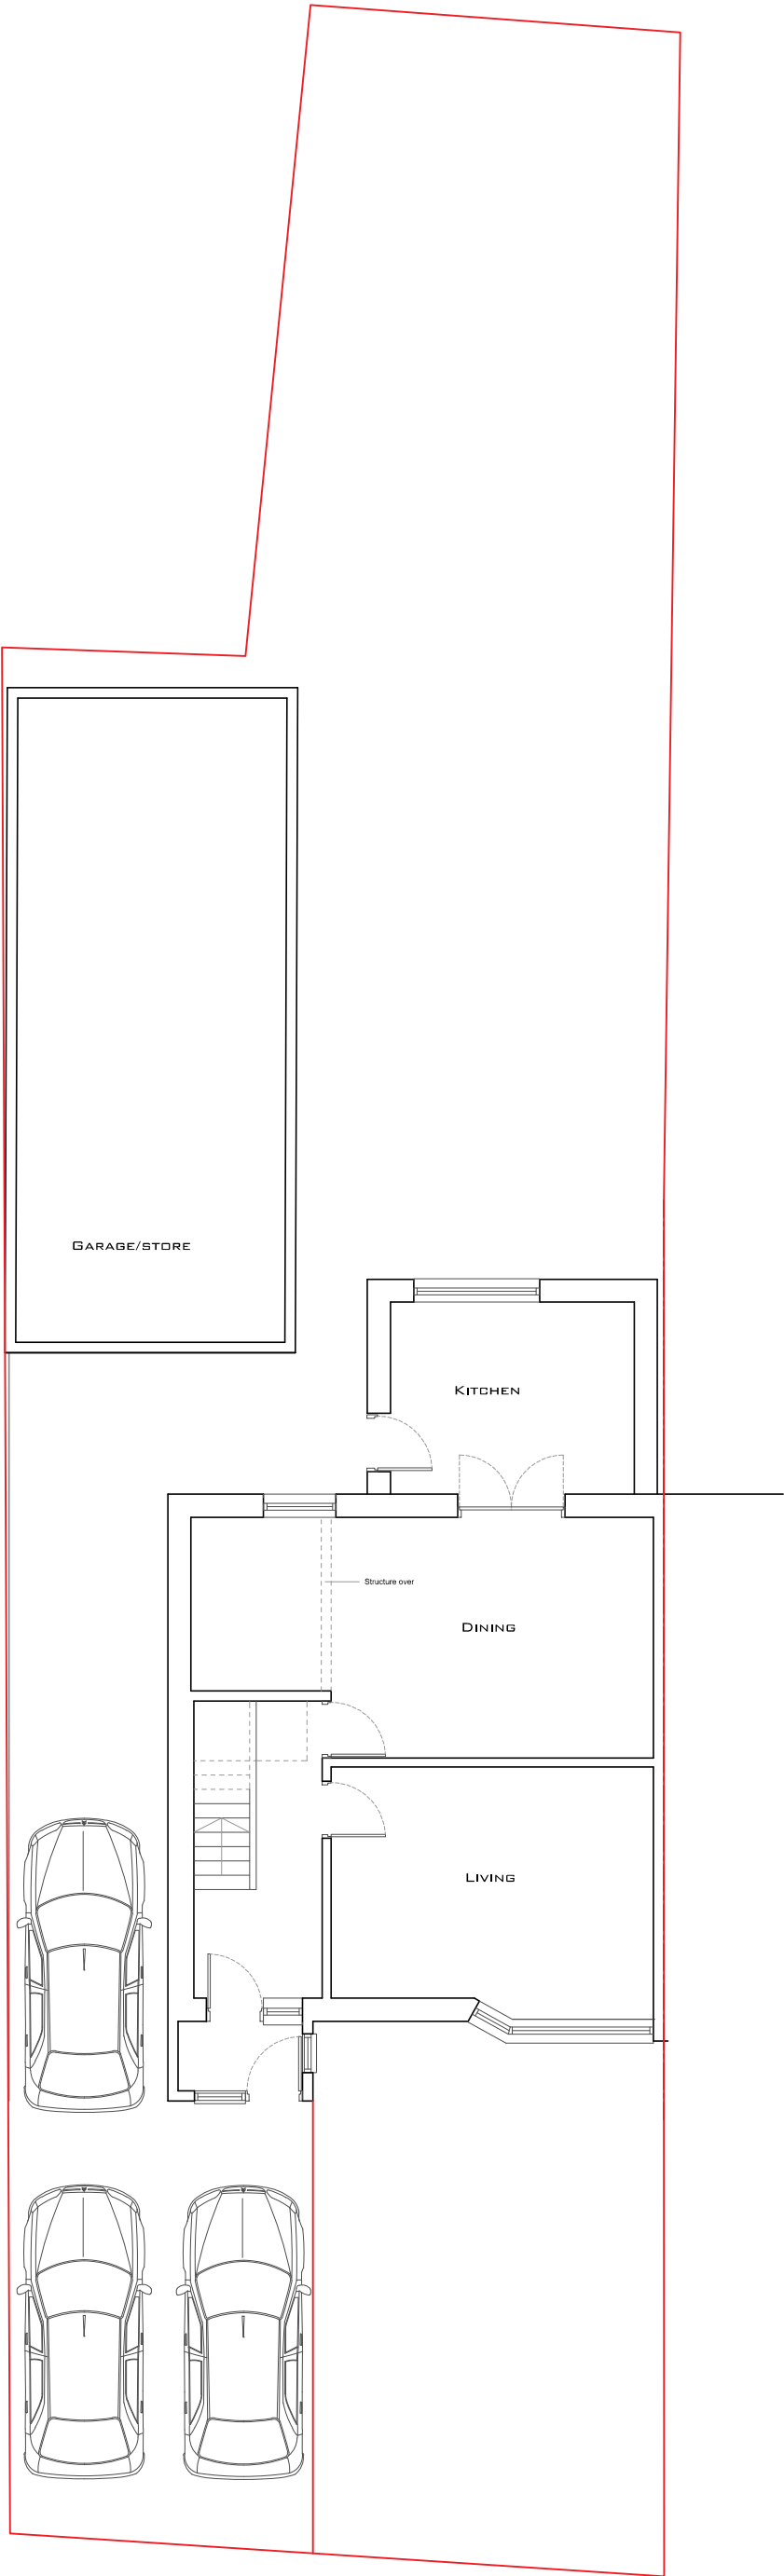

Draft

Copyright: All rights reserved. This drawing and design must not be reproduced without permission. Dimensions are in millimetres unless specified. Only written dimensions to be worked from. Do not scale from this drawing.				
Job title				
Serpentine Road				
Drawing title				
Existing Location Plan				
Status				
Planning				
Drawn by	Checked by	Date	Scale at A3	Scale at A2
LL	-	April 2020	1:100	
Job No.		Dep No.	Revision	
		P005	A	