


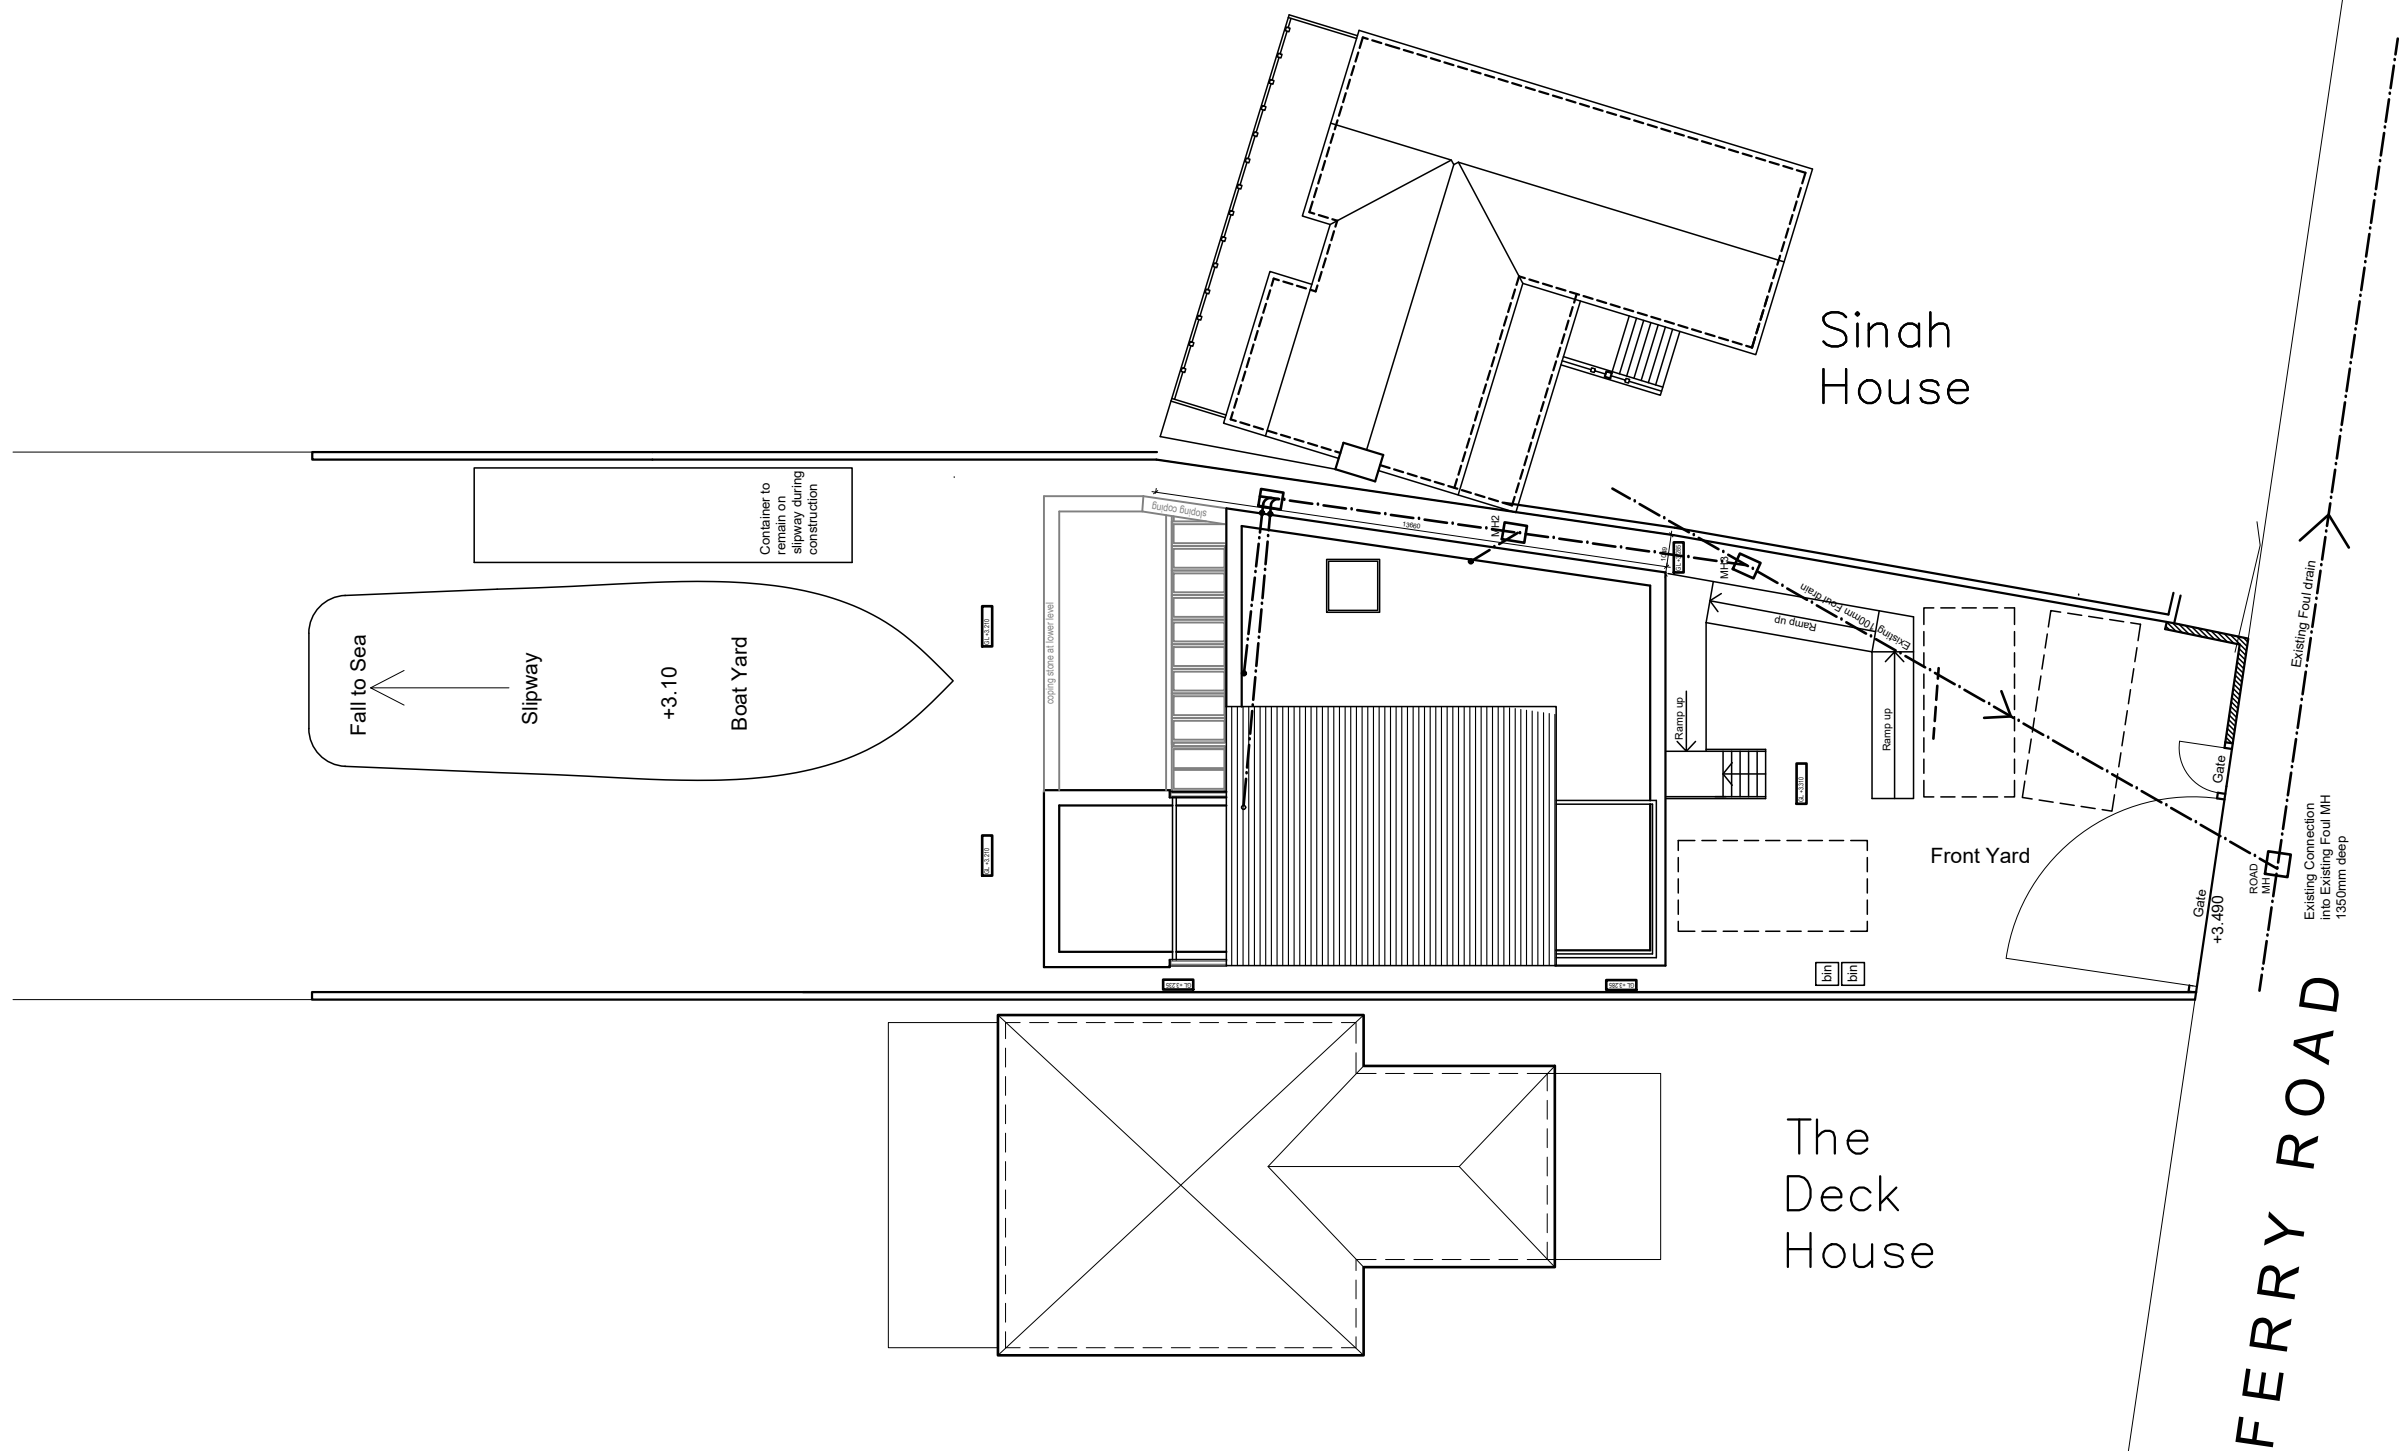

Spindrift,
Ferry Road,
Hayling Island,
PO11 0DG


Existing Site Plan

Revisions a) Parking/07.02.19/SAR
b)
c)
d)

CAAD

Critchley Architecture And Design Ltd.
Contact: 02392 474 919 | info@caad.online

The Old Brewery, 15E South Street, Havant, PO9 1BU

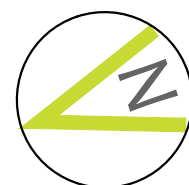

Scale A3 = 1:200
Drawn PWP/SAR
Date 15/11/18

18105-102

A