





Photo of existing handrail

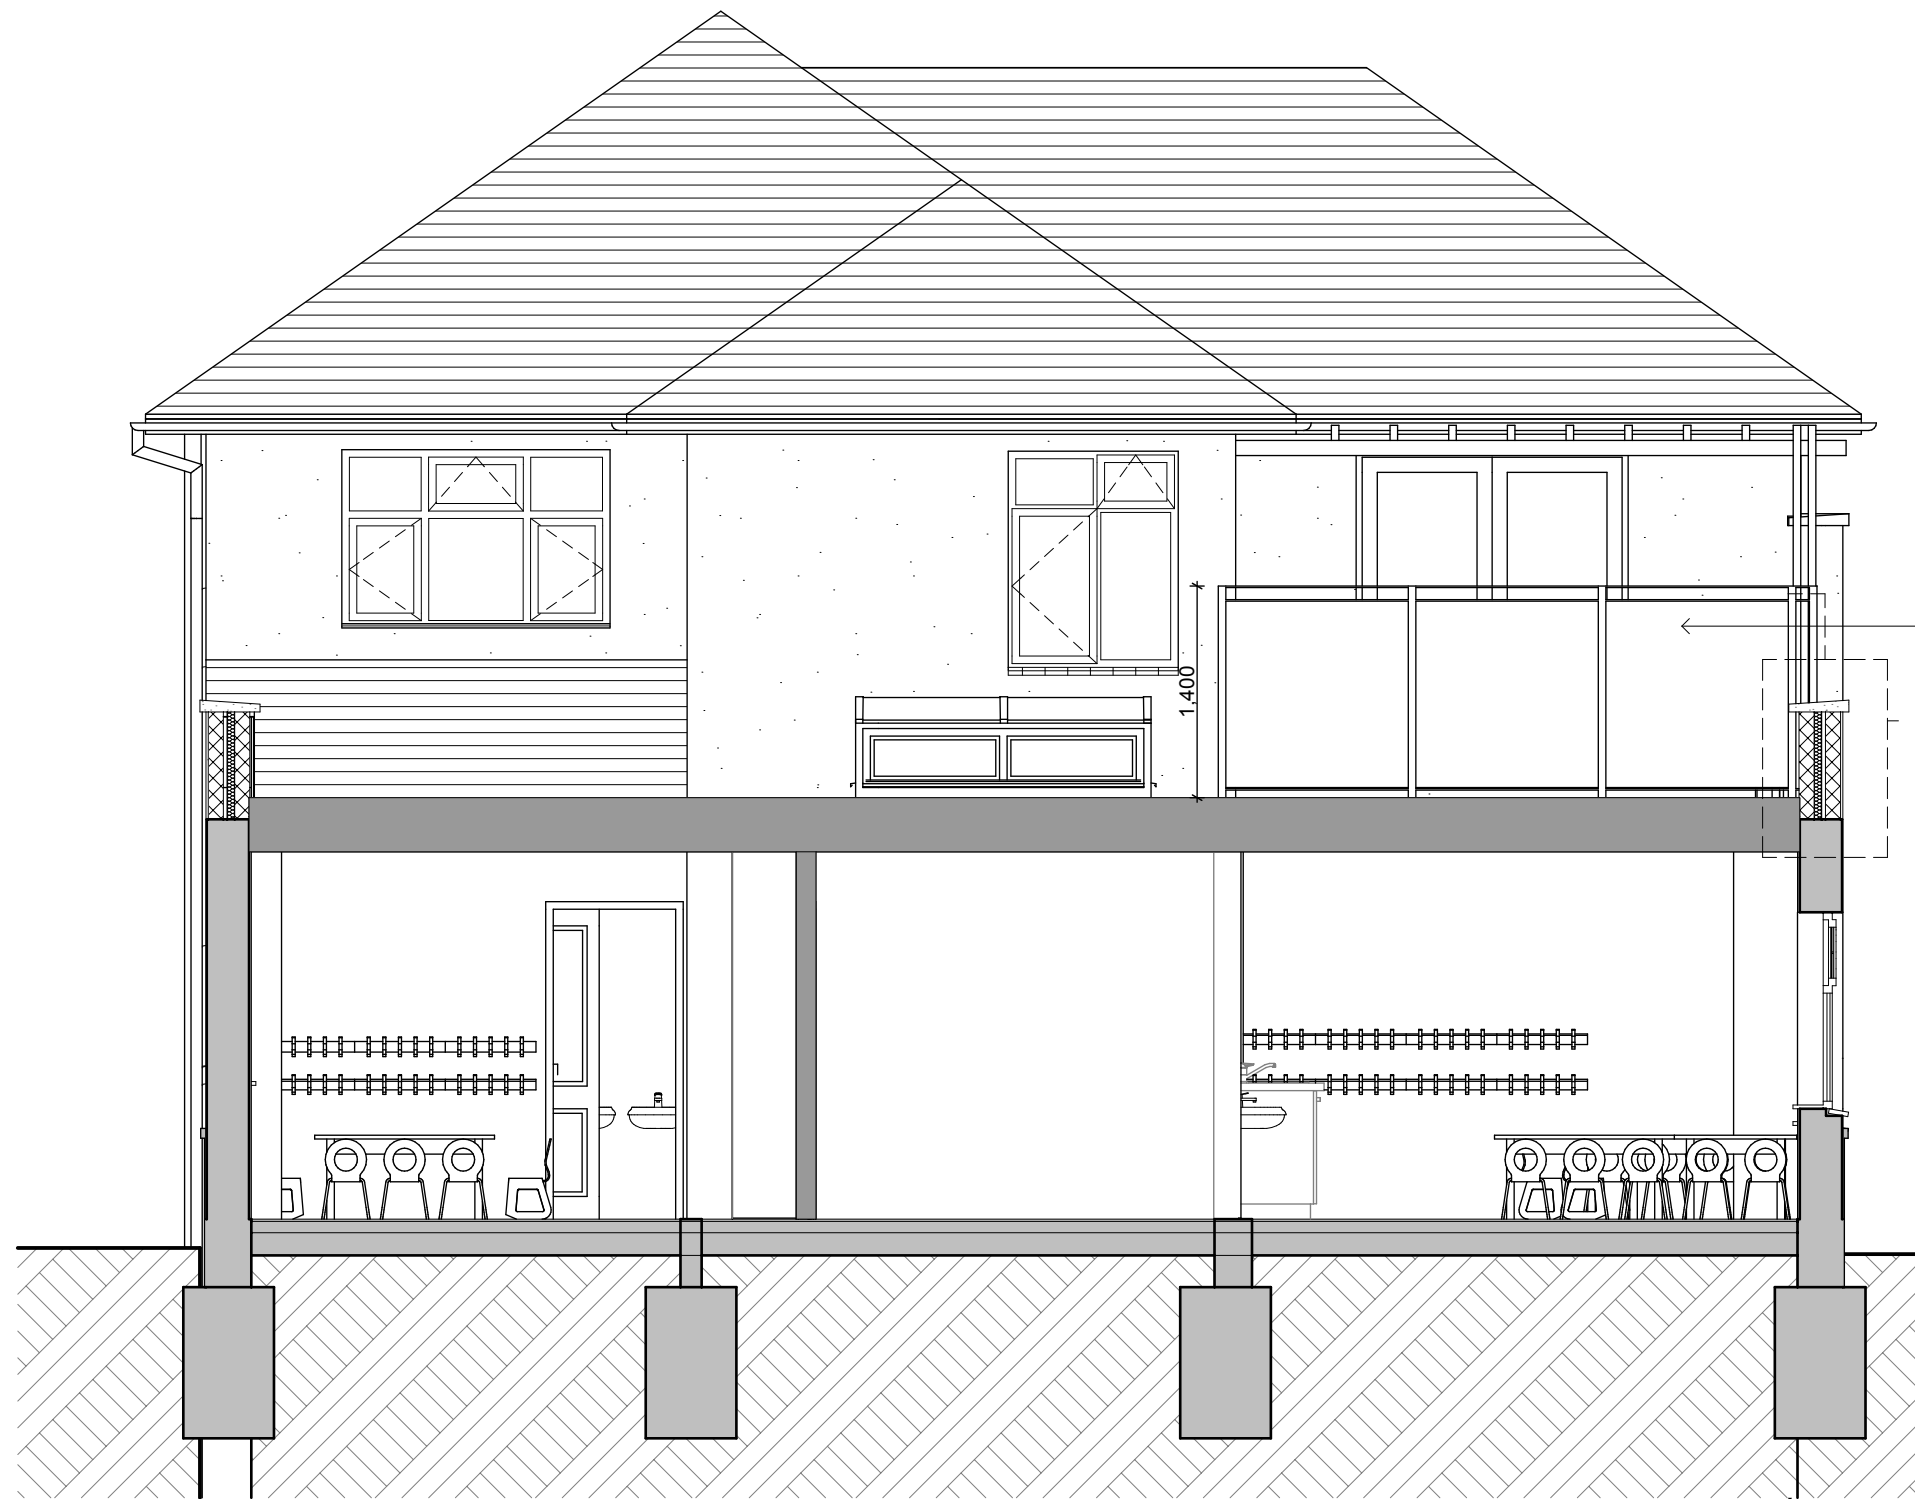

Proposed Section
Scale 1:50

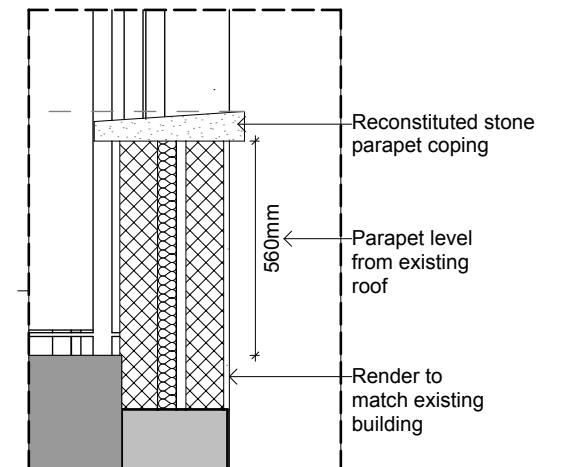

Proposed Parapet Detail
Scale 1:20

A 16.07.20 Handrail material added

Client
223 London Road, Waterlooville
External works to existing building

Architect
Innovate 4 Limited
72 Catisfield Lane, Catisfield
Hampshire
PO15 5NS
www.innovate4.com

Drawing
Proposed section
Scale
As shown @ A3

Drawing No.	Status	Revision
P220	Planning	A