
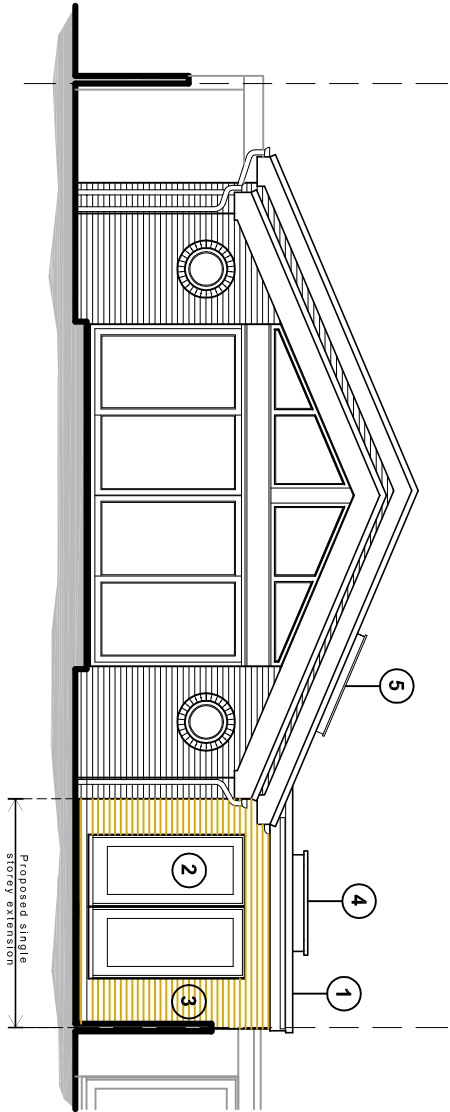


NOTES:

Dimensions to be checked on site before commencing work. Any discrepancies shall be reported to the architect immediately.


Do not scale from these drawings except for planning purposes. Use figured dimensions only.

Where applicable this drawing is to be read in conjunction with other consultants' drawings.

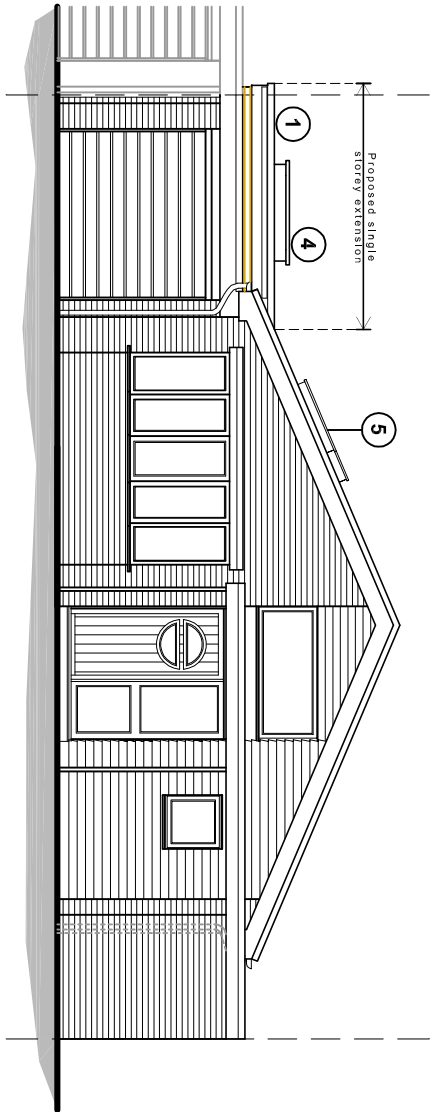


North (front) elevation

South (rear) elevation

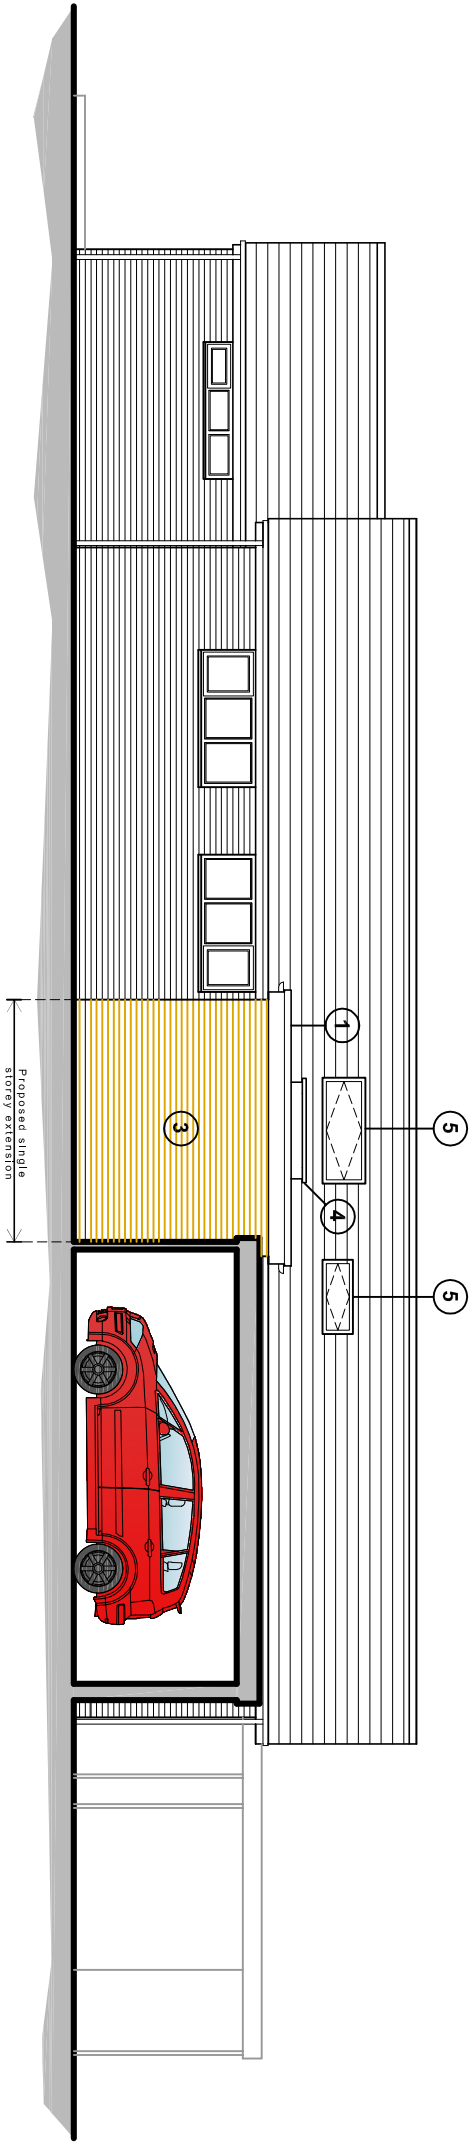

East (side) elevation

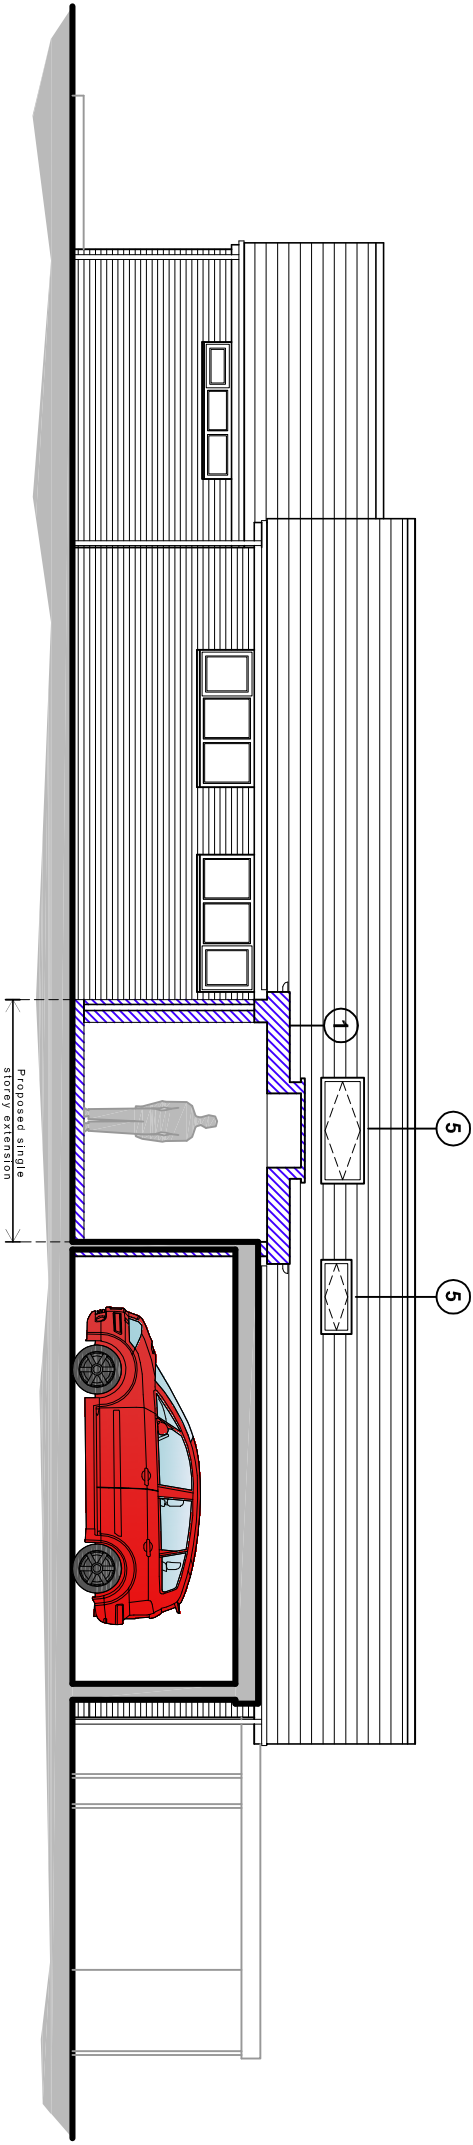

East (side) elevation / typical section

Proposed elevations scale 1:100



Proposed schedule of materials:

- 1 Single ply flat roof
- 2 UPVC doors to match existing
- 3 Bricks to match existing
- 4 Roof lantern
- 5 Skylight (Velux or similar product)

For		Title		Office Tel:	
MR & MRS HAMILTON-COX		PROPOSED ELEVATIONS		01243 983732	
Project		Date	Drawn	Scale	Checked
PROPOSED REAR EXTENSION		AUG 2019	JB	As shown @ A3	.
AT 11 CREEK END,		Job Number		Drawing Number	Revision
EMSWORTH		PL282/19	-d1		A
HANTS, PO10 7EX		Email:		www.jb-architecturedesign.com	
		admin@jb-architecturedesign.com		JB ARCHITECTURE	