




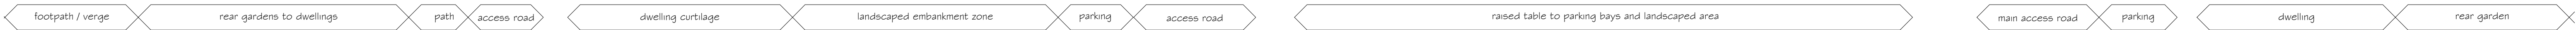

STREET SCENE to Martin Road

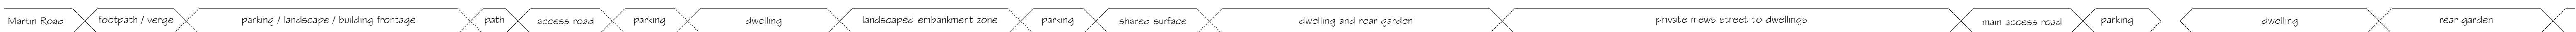

SECTION A-A east - west

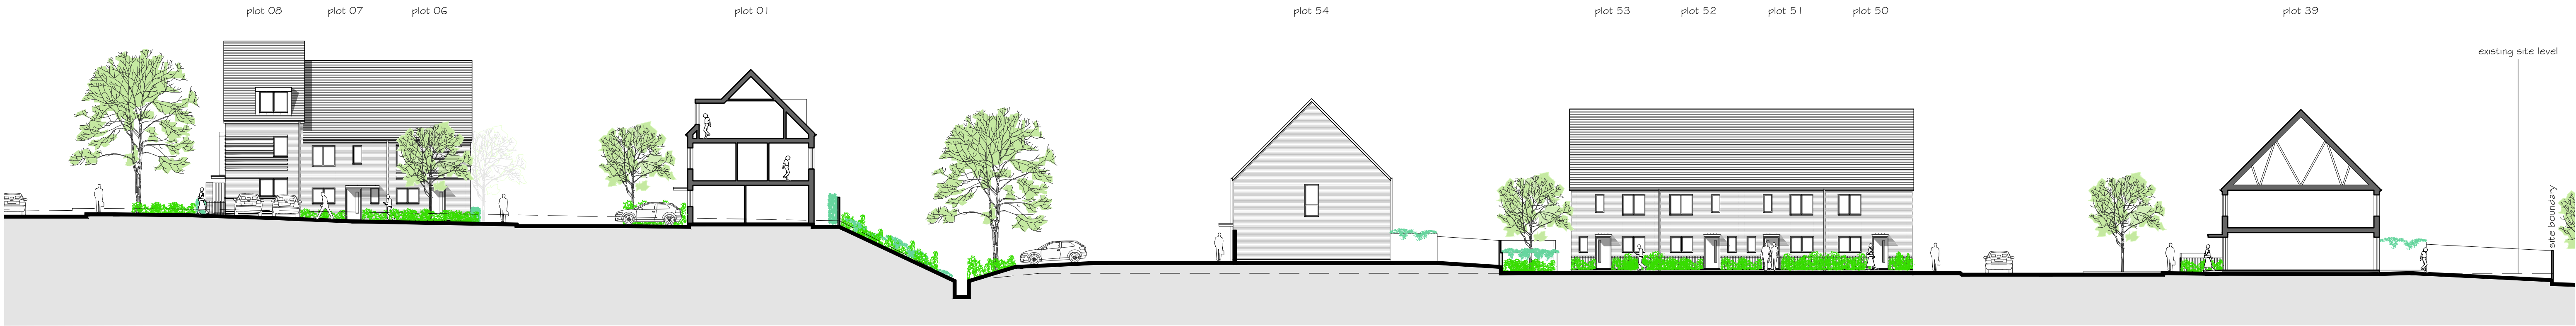

SECTION B-B east - west through southern part of site

Notes
1. This drawing is the copyright of MH Architects Ltd
2. Do not scale this drawing except for Local Authority planning purposes
3. All dimensions must be checked on site by the contractor prior to commencement of the works.

Client Approval

X

A - Approved

X

B - Approved with comments

X

C - Do not use

Rev.	Revision Note/Purpose of Issue	Drw By	Date	Chk By	Date