


New standard store
directory 450mm x 1000mm

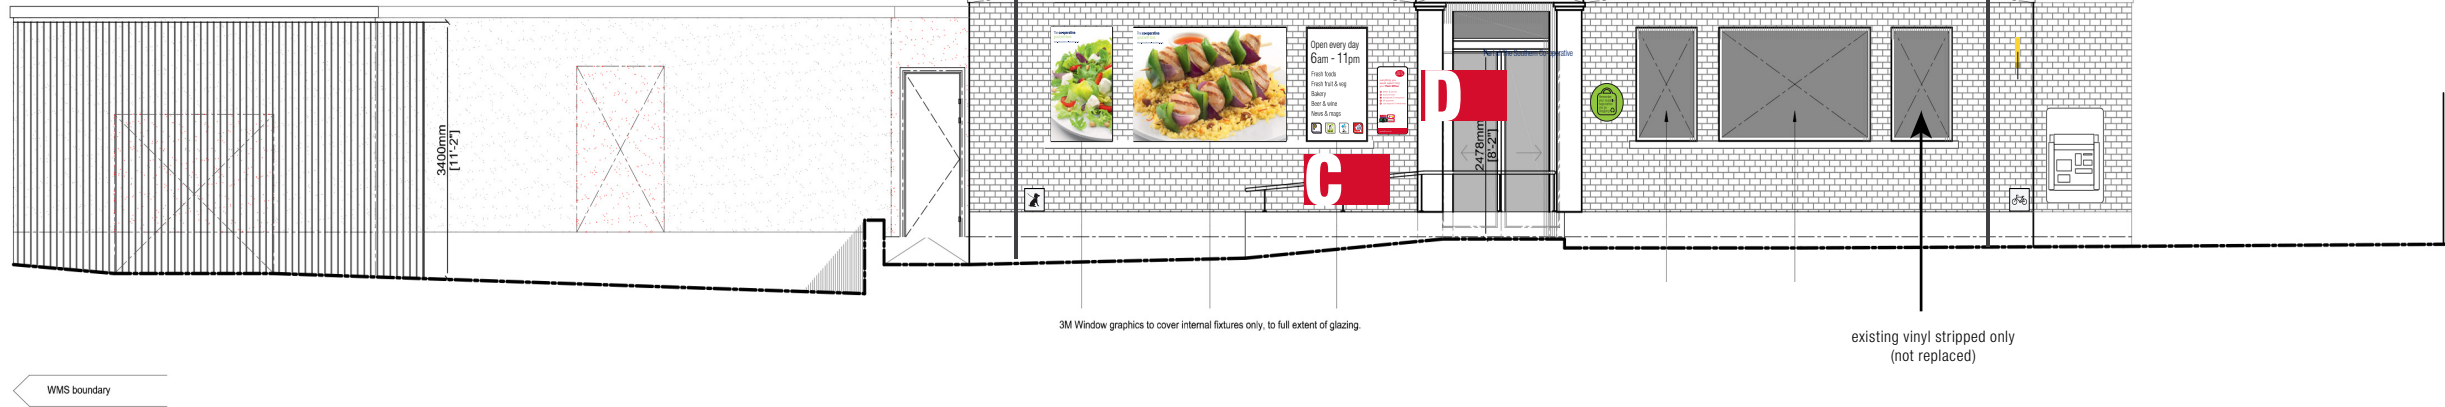

Purbrook_proposed east elevation



560mm x 560mm fascia vinyl



560mm x 560mm non
illuminated proj sign

Open every day
6am - 11pm

Fresh foods
Fresh fruit & veg
Bakery
Beer & wine
News & mags



840mm x 1400mm



C

cover stickers for existing store directories

Open every day
6am - 11pm

Fresh foods
Fresh fruit & veg
Bakery
Beer & wine
News & mags



1100mm x 1400mm



Client

Southern Co-op

Location

Purbrook

Drawing

001-392-101

A

SCALE	SHEET SIZE	DRAWN	CHKD	DATE
1:100	A3	NRM	SL	13/05/19

 **Key2 Group**
 Unit C4,
 Hazleton Intchnge
 Lakesmere Road
 Horndean
 PO8 9JU

 **08450 55 44 33**
 **info@key2uk.com**
 **www.key2uk.com**

THIS DRAWING IS THE COPYRIGHT OF THE KEY2 GROUP AND MAY NOT BE COPIED, ALTERED OR REPRODUCED IN ANY FORM, OR PASSED TO A THIRD PARTY WITHOUT THE WRITTEN CONSENT OF THE KEY2 GROUP.

DO NOT SCALE FROM THIS DRAWING, EXCEPT FOR PLANNING PURPOSES. USE FIGURED DIMENSIONS ONLY.

IF IN DOUBT ASK FOR CONFIRMATION