


Block Plan - 2 Edgefield Grove, PO7 8NX

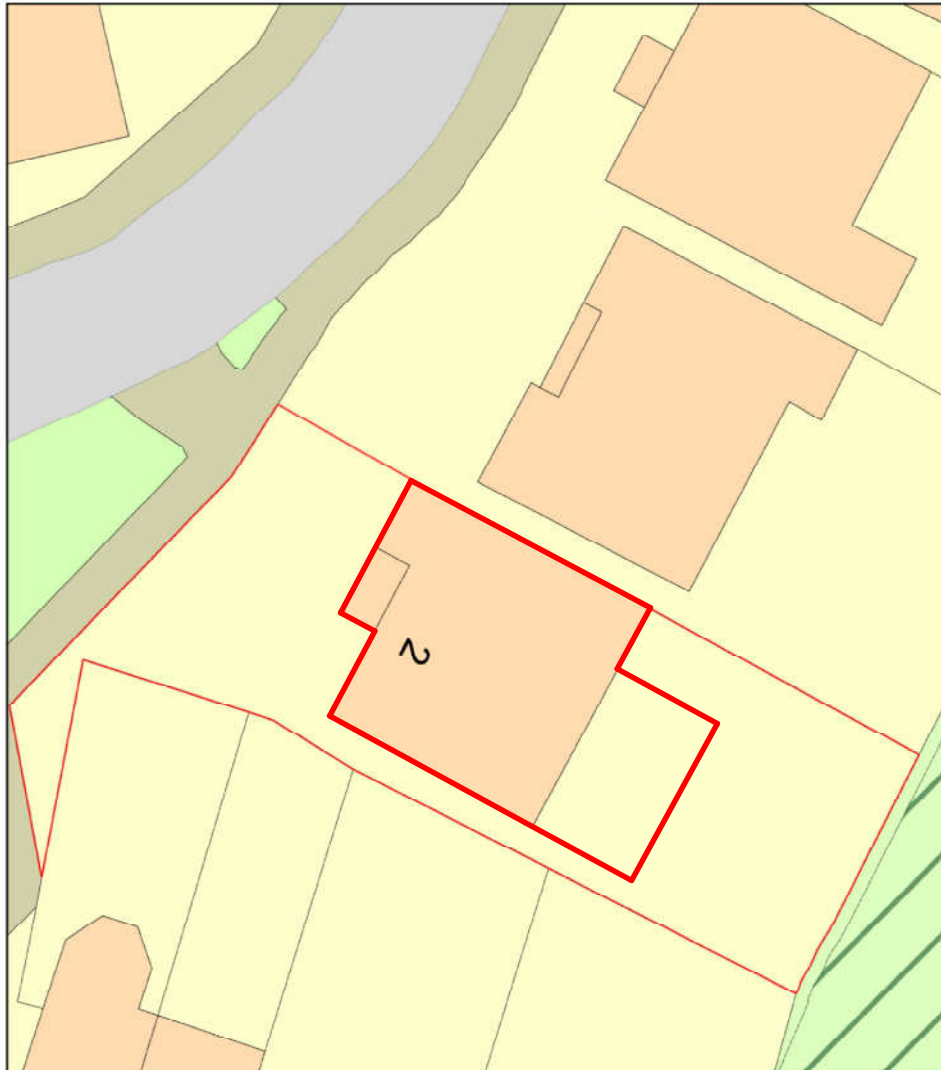

0 10
Metres



Plan Produced for: Parkers Design
Date Produced: 04 Feb 2020
Plan Reference Number: TQRQM20035105402453
Scale: 1:200 @ A4

© Crown copyright and database rights 2019 OS 100042766

0 5 10 m

PROJECT	2 Edgefield Grove	CLIENT				Langston	
		Date		Issue Date		Scale (@ A3)	
SHEET	Block Plan	Drawn by		SW	DRAWING NUMBER		REV
		Checked by		SR	P105		