



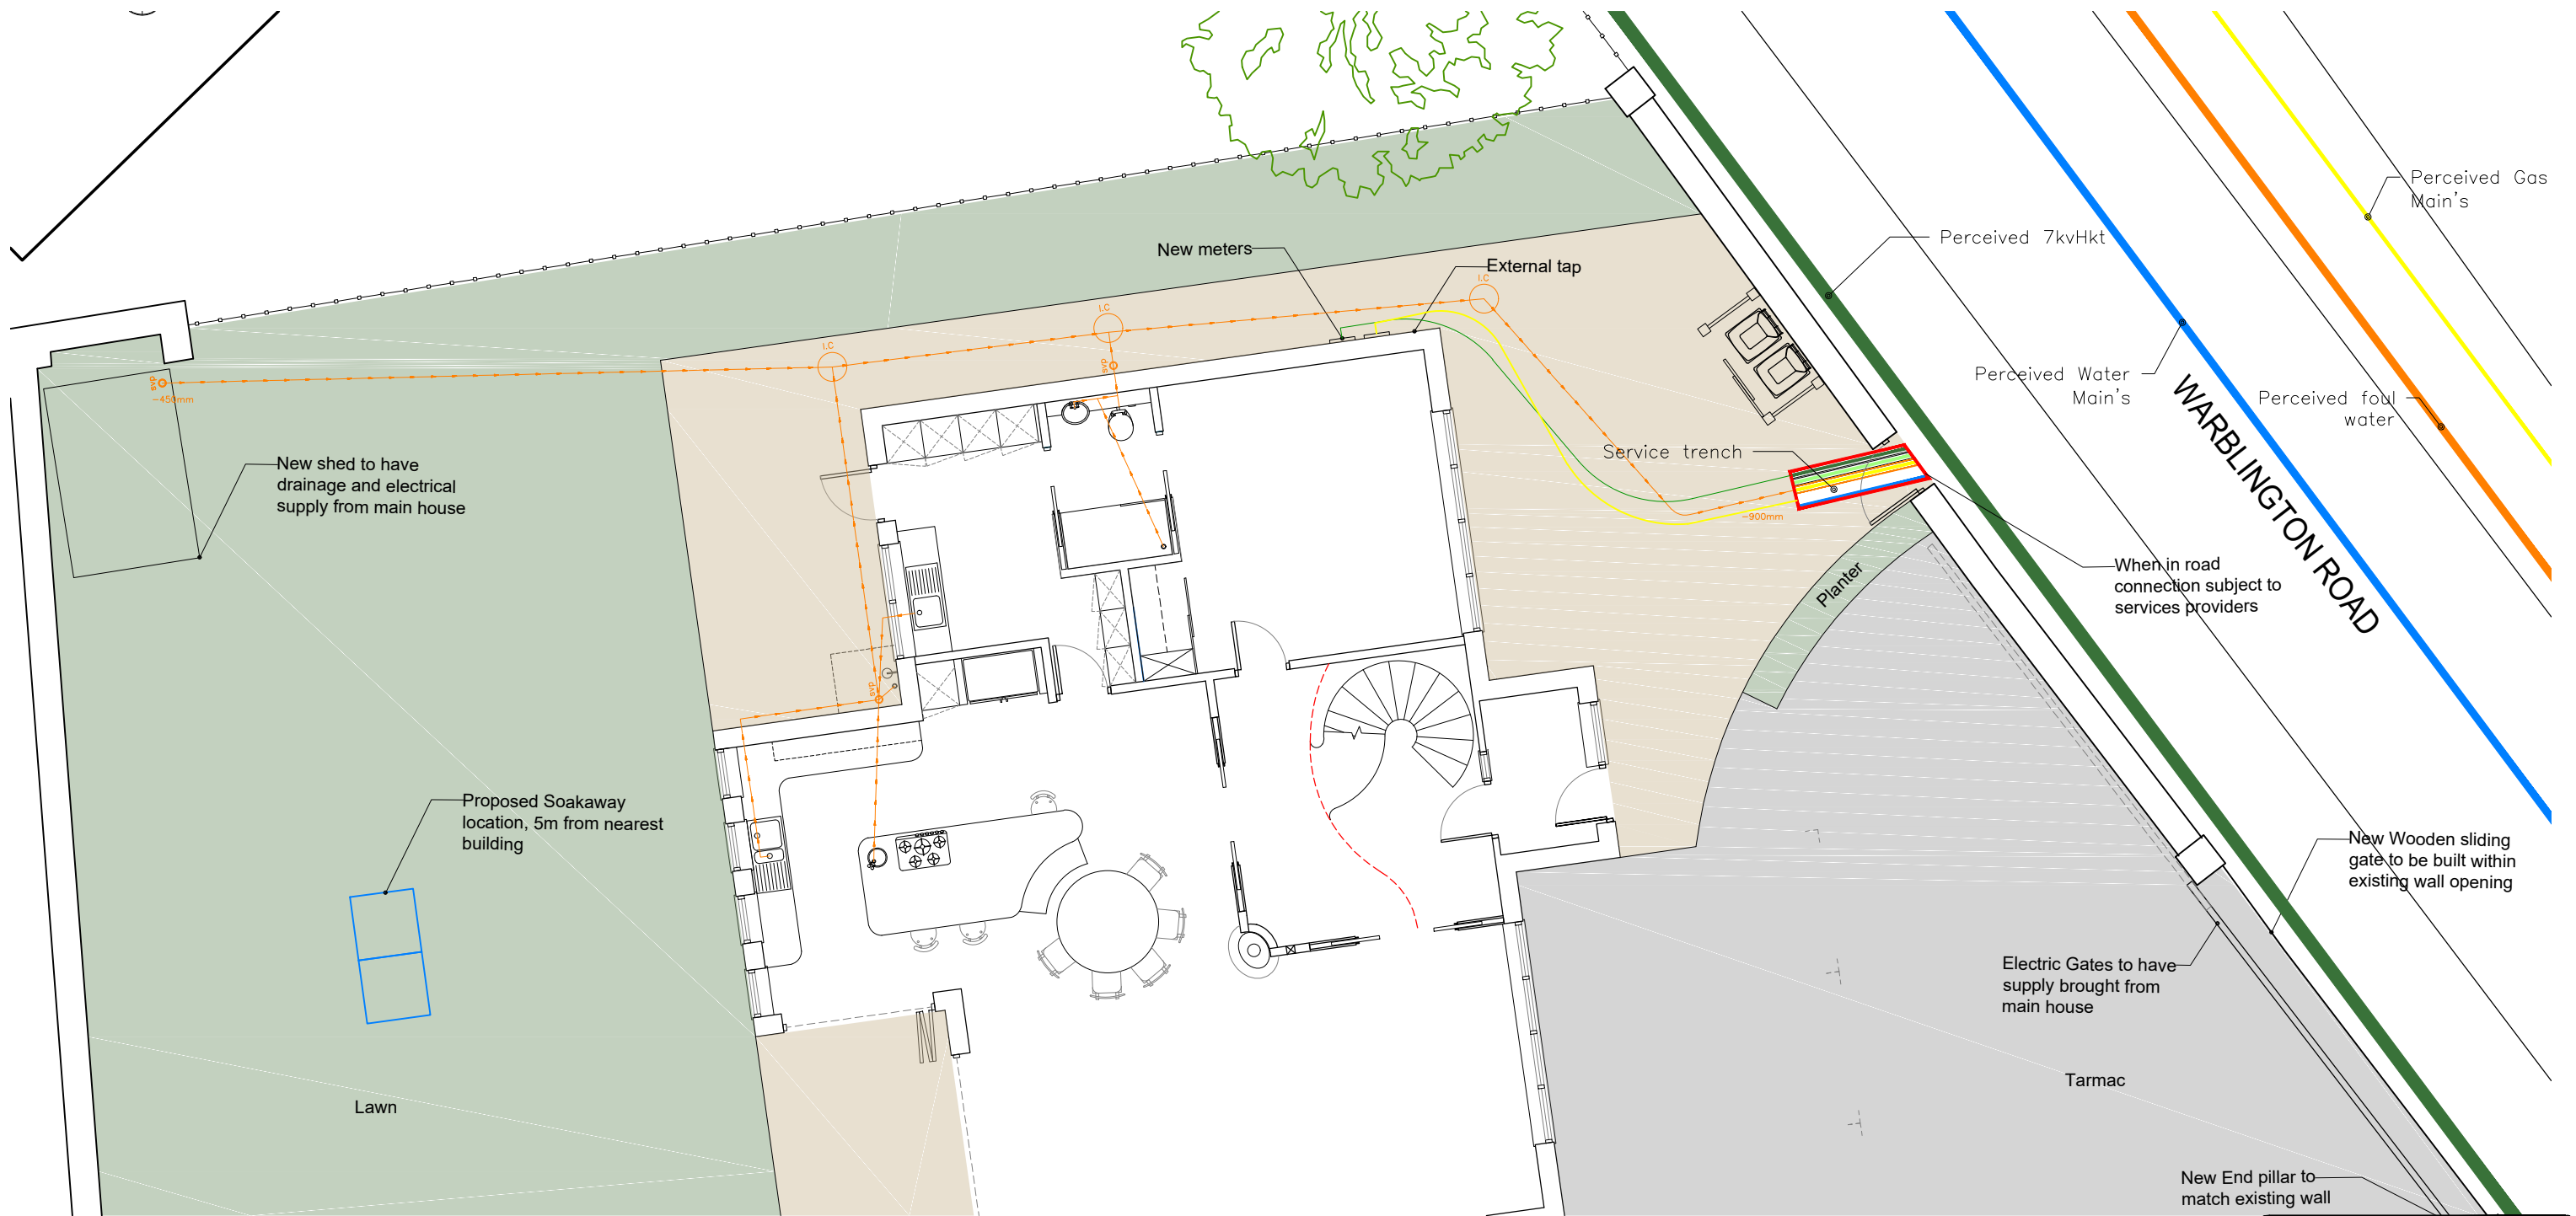

KEY:

- Gas
- Telecom
- Water
- Electric

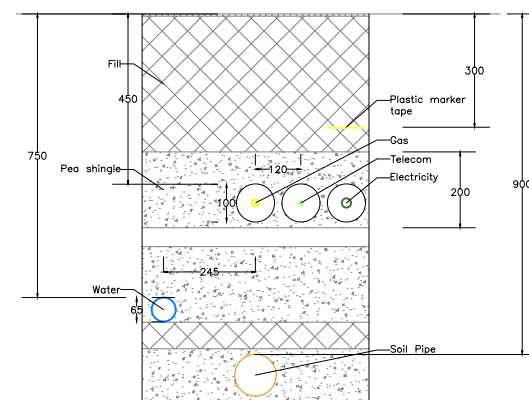

SECTION @ 1:20

Service Trench:
600mm wide trench.
Gas, Telecom
Electricity
connection's
to be fed through
100mm Pipe.
All pipes
covered in pea
shingle.

0m 1m 2m 3m 4m 5m 6m 7m 8m 9m 10m

0m 1m 2m

Rev	Revision	By	Date
K NIGHT A ARCHITECTURAL D DESIGN K.A.D. Ltd Unit 7 First Floor The Quarterdeck Port Solent PO6 4TP T: 01489 660194 E: admin@k-a-d.co.uk W: www.k-a-d.co.uk Client CATHY WAGG IVOR FINDLEY			
Project 9a WARBLINGTON ROAD EMSWORTH PO10 7HE			
Drawing PROPOSED SERVICE'S			
Scale 1:100@A3		Date JUNE 2020	
Project no.	Sequential	Bldg/Floor	Detail
KAD	01	A	PRO
		Rev	
		A	