

Revision	Description	Date	DRAWN

Project :

Mr S Steere
94 London Road
Cowplain

Drawing Title :

Proposed Location Plan

Chris Flint Associates Ltd


CHARTERED SURVEYORS - PROJECT MANAGERS
DEVELOPMENT CONSULTANTS

Drawn By CF	Date 01/03/19	SHEET SIZE A3	Approved By	Date
----------------	------------------	------------------	-------------	------

CFA	Drawing No. FULL	02	Revision: 1-500	Scale:
-----	---------------------	----	--------------------	--------

PLANNING

2 Emerald Close Waterlooville Hants PO7 8NZ
tel: 023 92 432484 fax: 023 92 358554
Email: chrisflintassociates@gmail.com

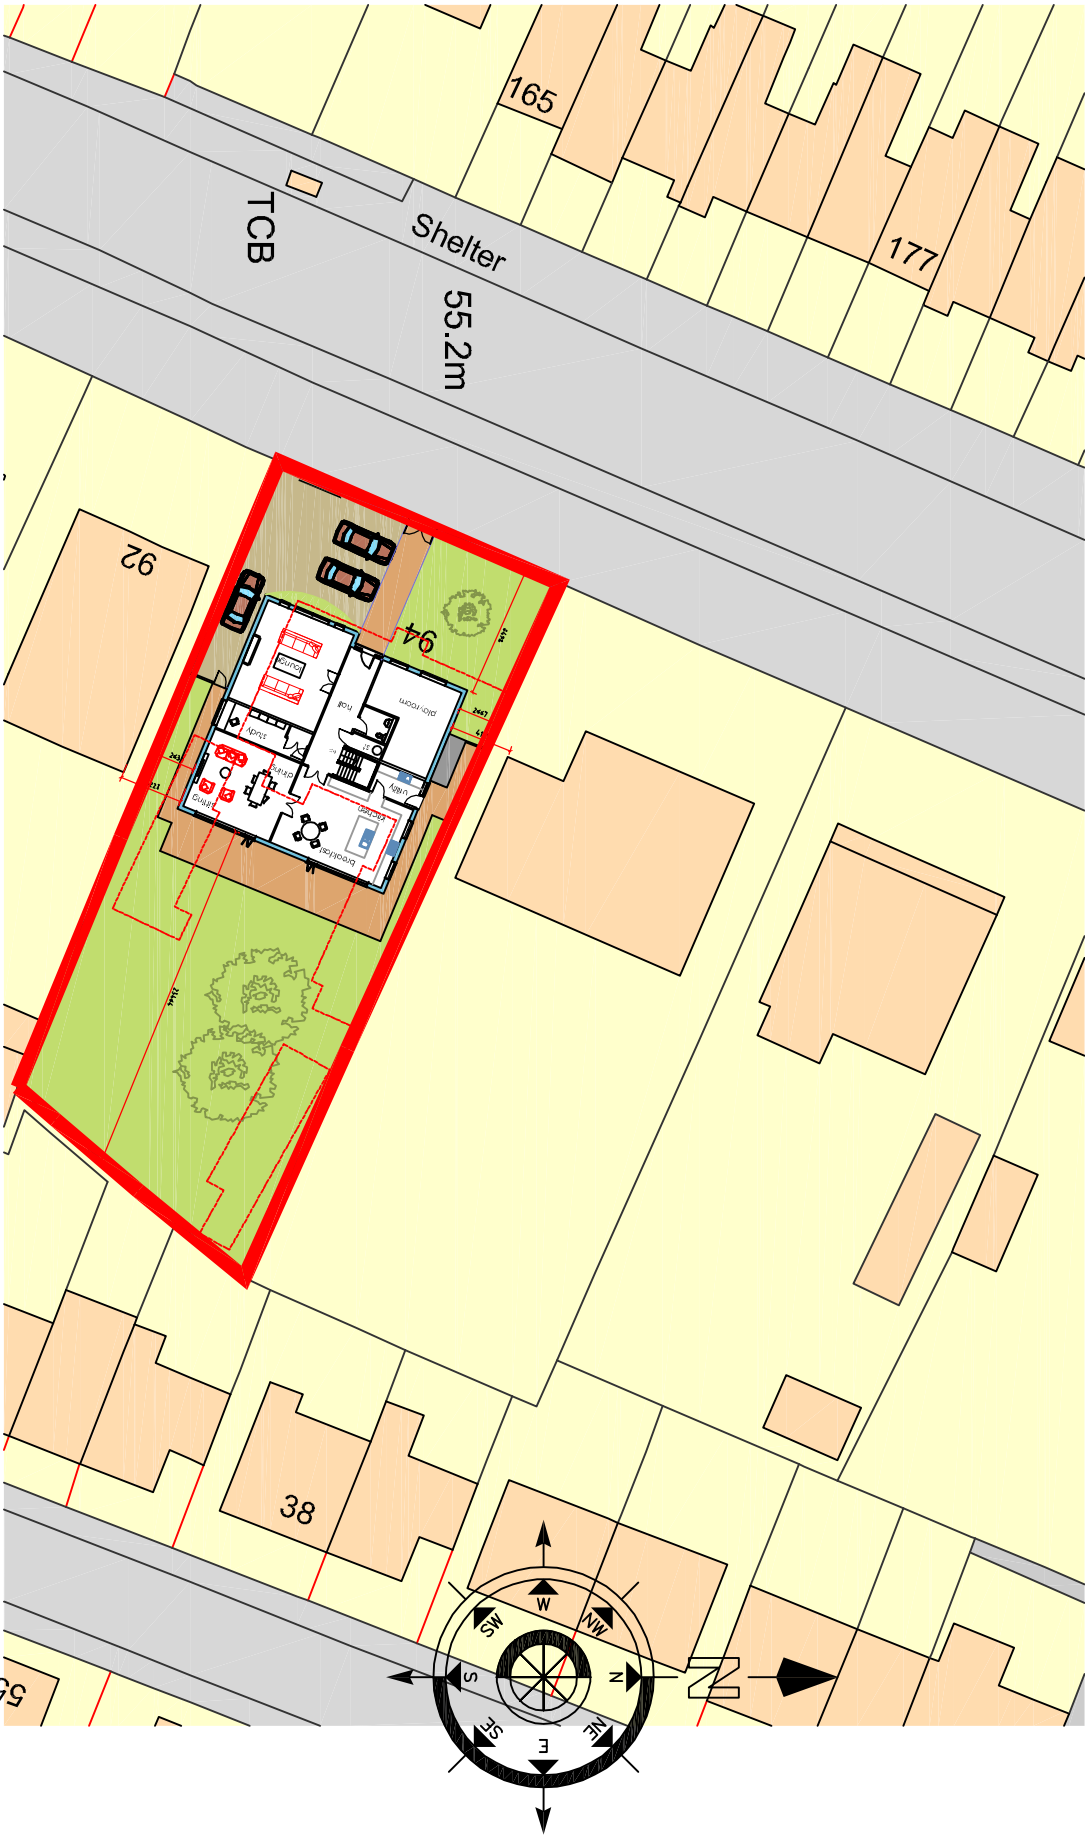

Ordnance Survey, (c) Crown Copyright 2019. All rights reserved. Licence number 100022432