



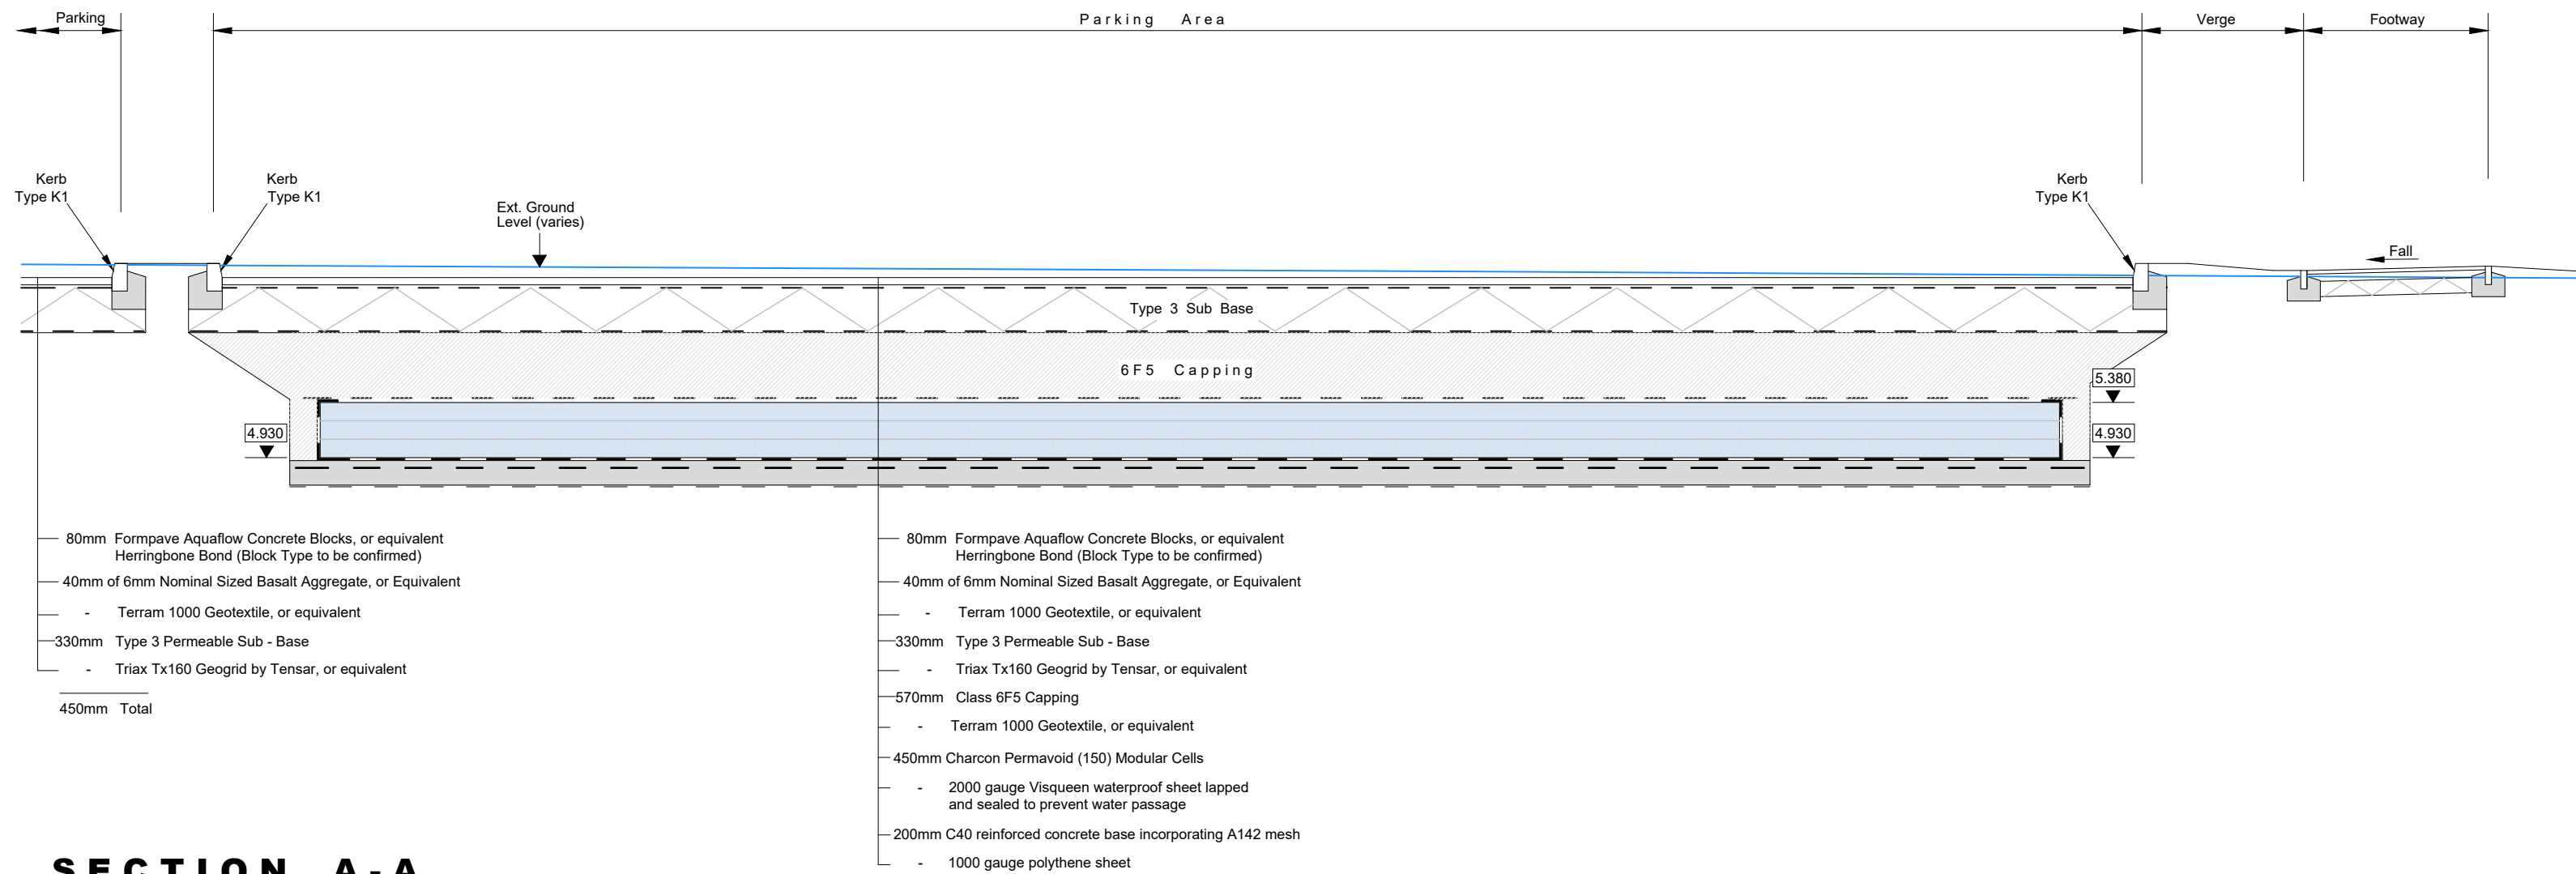


SECTION A-A

Scale 1:50

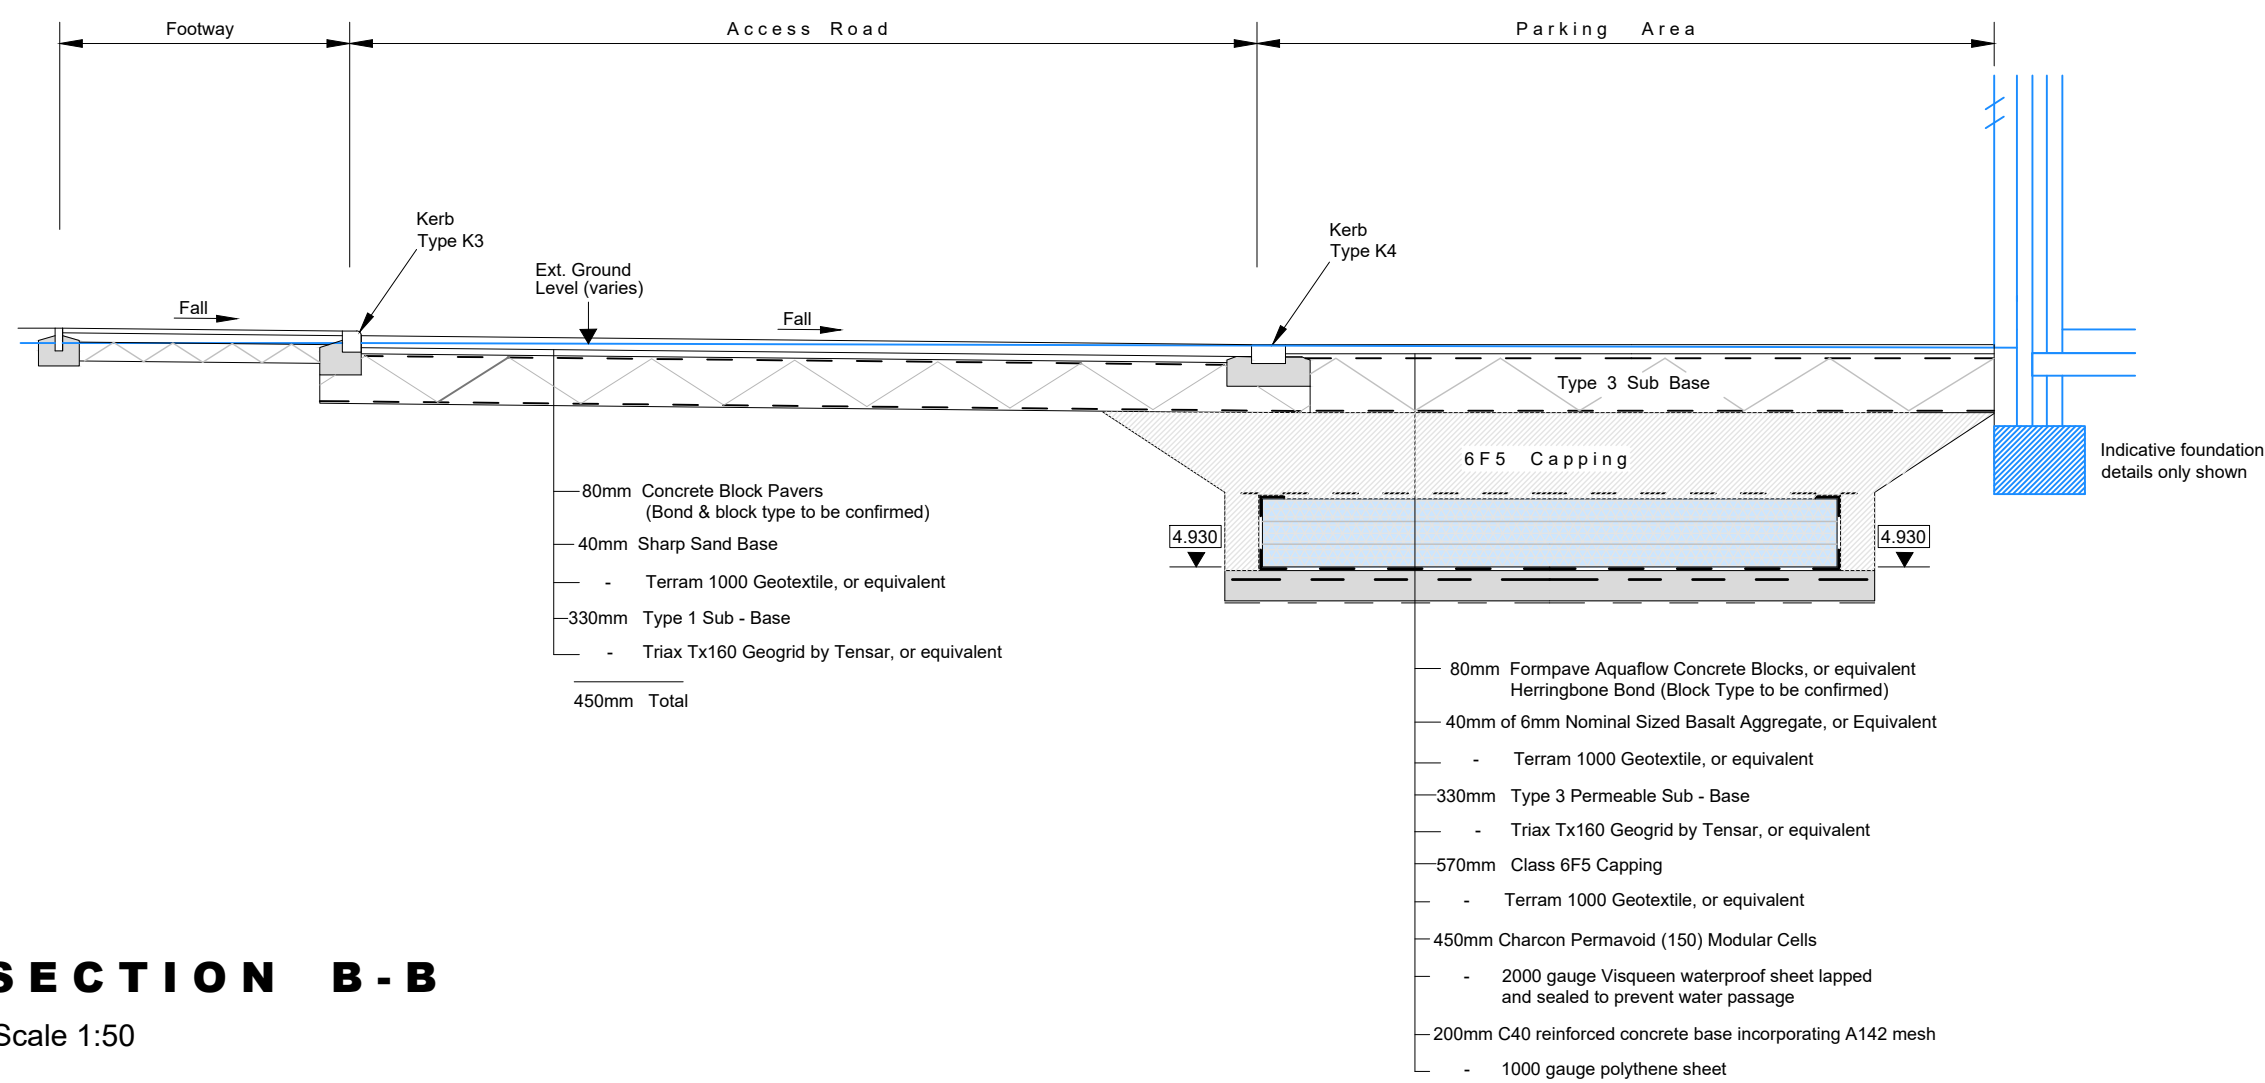


SECTION B-B

Scale 1:50

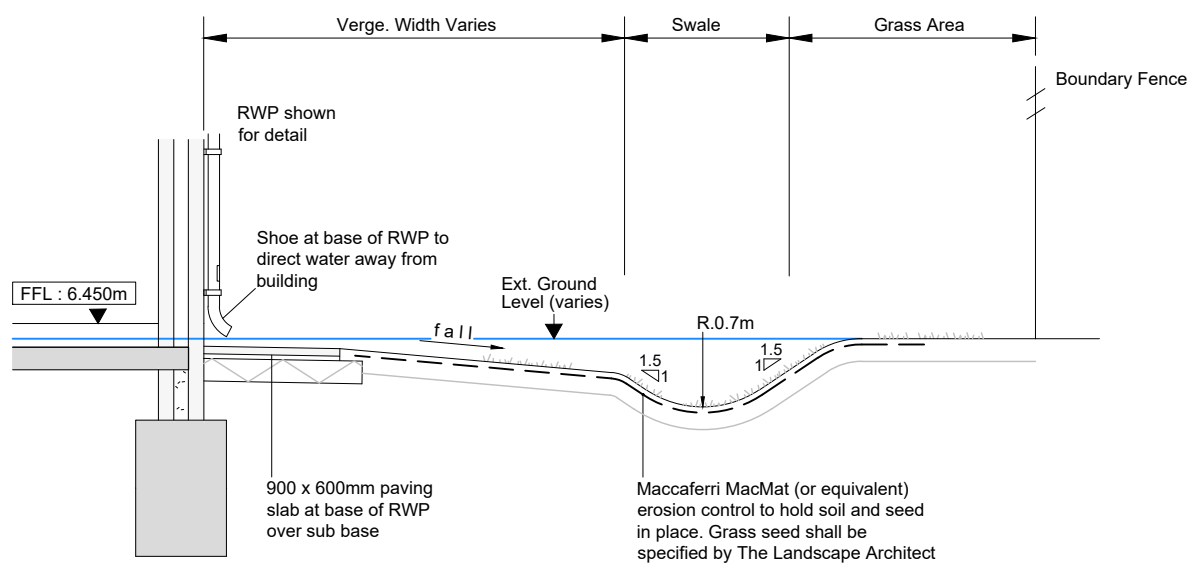


SECTION C-C

Scale 1:50

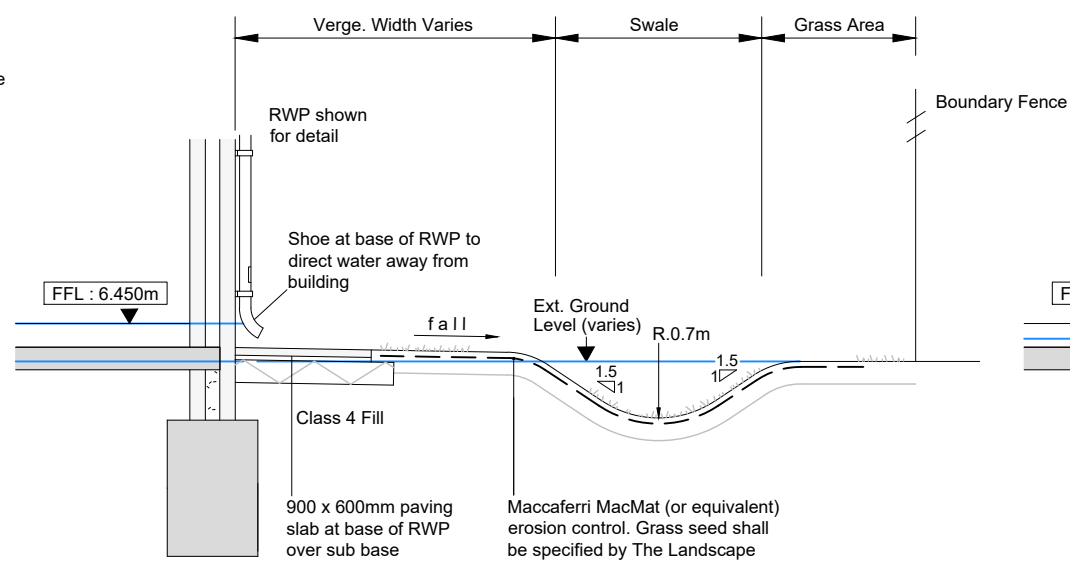


SECTION D-D

Scale 1:50

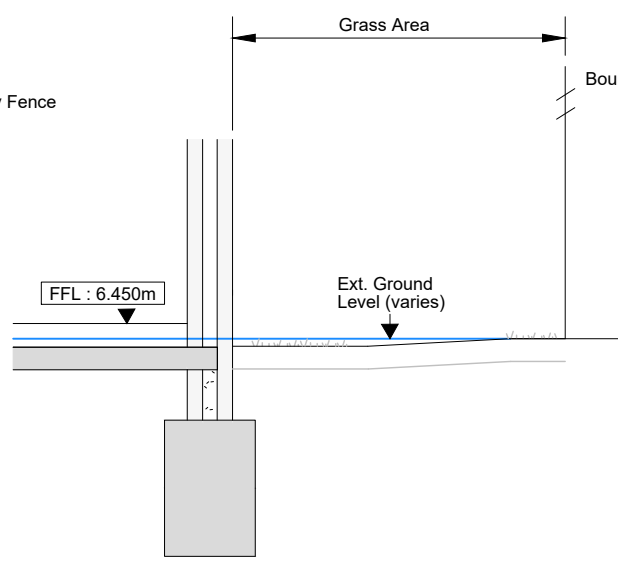

SECTION E-E

Scale 1:50

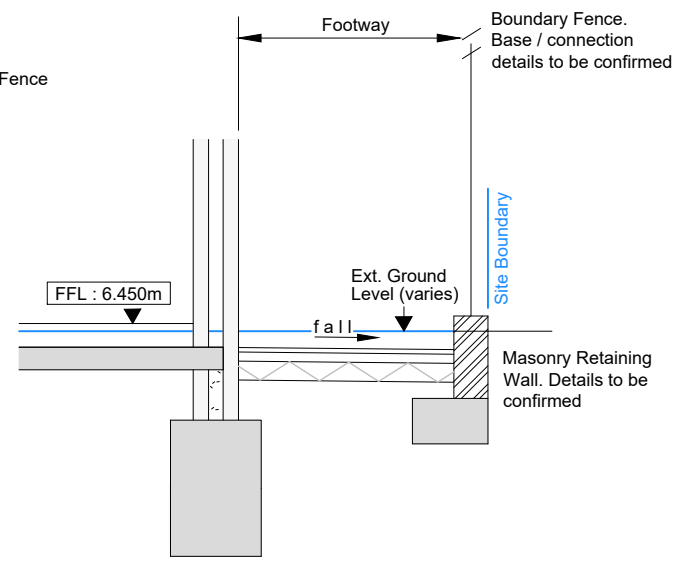

SECTION F-F

Scale 1:50

NOTES

- 1 This drawing to be read in conjunction with all relevant Architects and Engineers drawings and specifications.
- 2 Dimensions are in millimetres unless noted otherwise.
- 3 Original topographic survey undertaken by 3D Services Limited. For full topographic survey information see drawing 19/068/01 by 3D Services. All levels based on O.S. by G.P.S.

P3	REDRAWN WITH FINISHED FLOOR LEVEL = 6.450m.	-	PF-12-06-20
P2	REDRAWN WITH FINISHED FLOOR LEVEL = 6.200m.	-	PF-29-05-20

REV	DESCRIPTION	CHECKED	DATE
-----	-------------	---------	------

Archibald Shaw

Consulting Civil & Structural Engineers
One Little London Chichester West Sussex PO19 1PP
Telephone: 01243 786471 www.archibaldshaw.co.uk

CLIENT
Hamlet Homes

PROJECT
Elm Grove

Hayling Island

Sections and Details (1 of 2)

DRAWN BY	CHECKED BY	DESIGNED BY
PF	VC	VC/PF

SCALE @ A1	© DATE	STATUS
1:50	May, 2020	Planning

JOB NO.	DRAWING NO.	REVISION
30666	EX.03	P3