EXISTING SOUTH WEST ELEVATION
SCALE 1:50

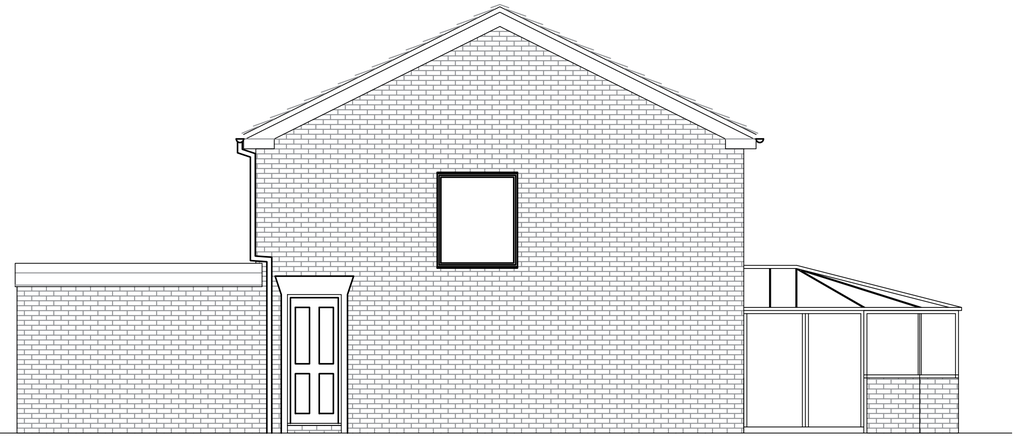

EXISTING SOUTH EAST ELEVATION
SCALE 1:50

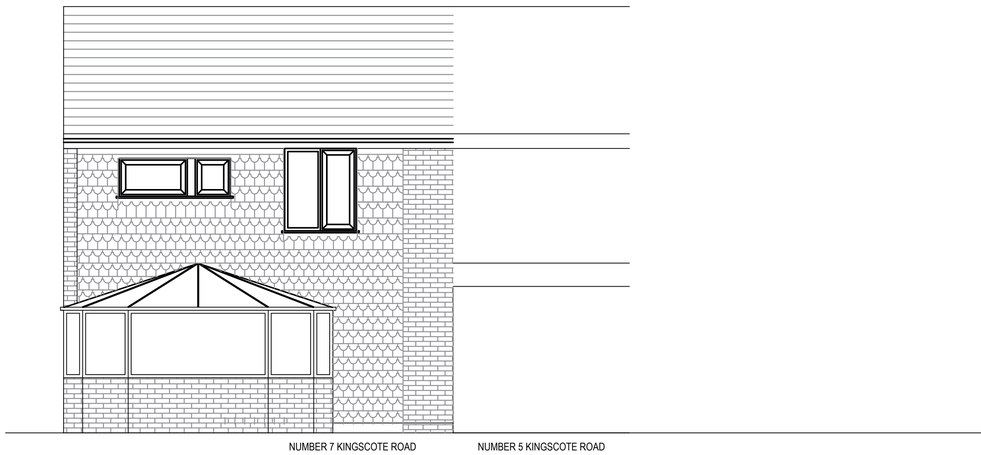

EXISTING NORTH EAST ELEVATION
SCALE 1:50

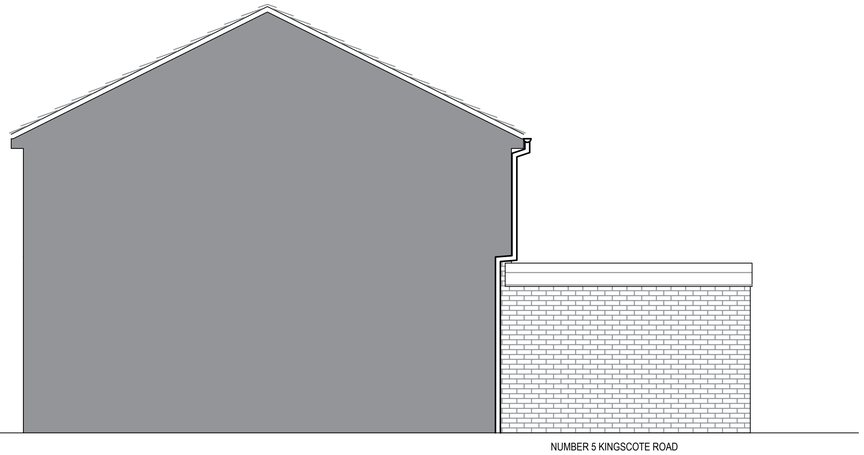

EXISTING NORTH WEST ELEVATION
SCALE 1:50

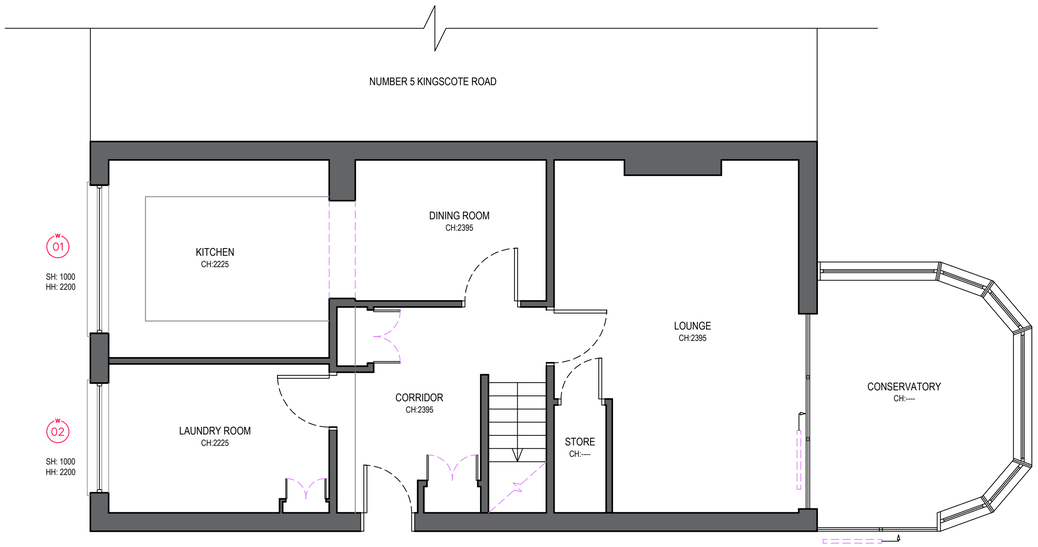

EXISTING GROUND FLOOR PLAN
SCALE 1:50

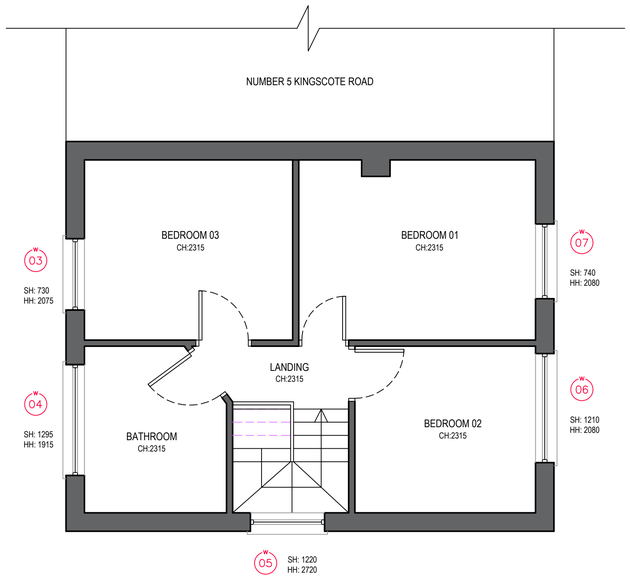

EXISTING FIRST FLOOR PLAN
SCALE 1:50

PLANNING ISSUE

REV	DESCRIPTION	BY	DATE	CHKD
B	MINOR AMENDMENTS	LD	13.06.19	--
A	Initial Drawing (Not Revised)	LD	20.05.19	--

PROJECT INFORMATION

CLIENT:
ANDY TRICK
7 KINGSCOTE ROAD
WATERLOOVILLE
PO8 8QD

PROJECT:
MINOR WORKS AT
7 KINGSCOTE ROAD
WATERLOOVILLE
PO8 8QD

DRAWN BY:	DATE:	CHECKED:
LD	20/05/19	--

SCALE(S): 1:50 @A1

DRAWING TITLE:
Plans as Existing

©