



Location Plan 1:1250 - 22 Bushy Mead PO7 5DY

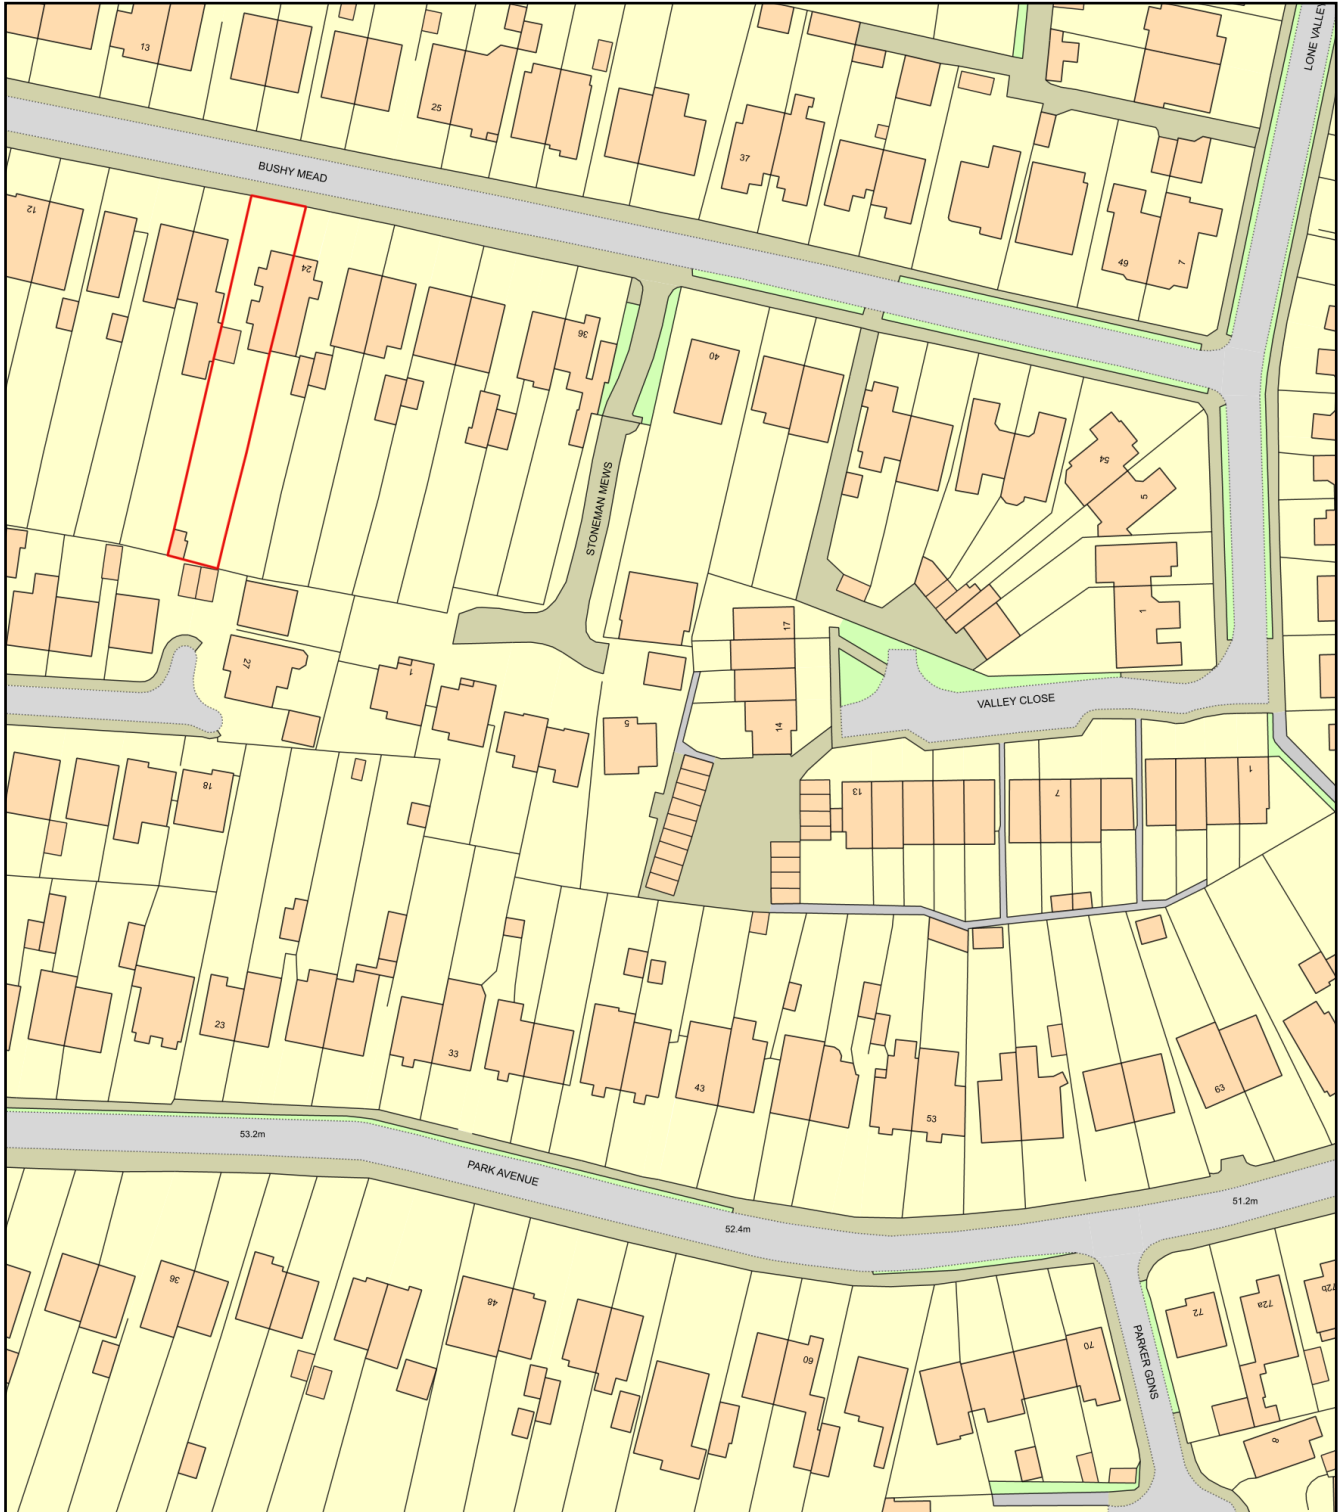

0 50
Metres

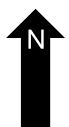

Plan Produced for: Parkers Design

Date Produced: 15 Apr 2020

Plan Reference Number: TQRQM20106163429384

Scale: 1:1250 @ A4