
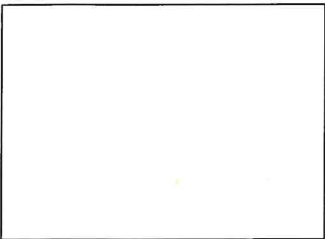
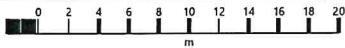


33 Maralyn Avenue

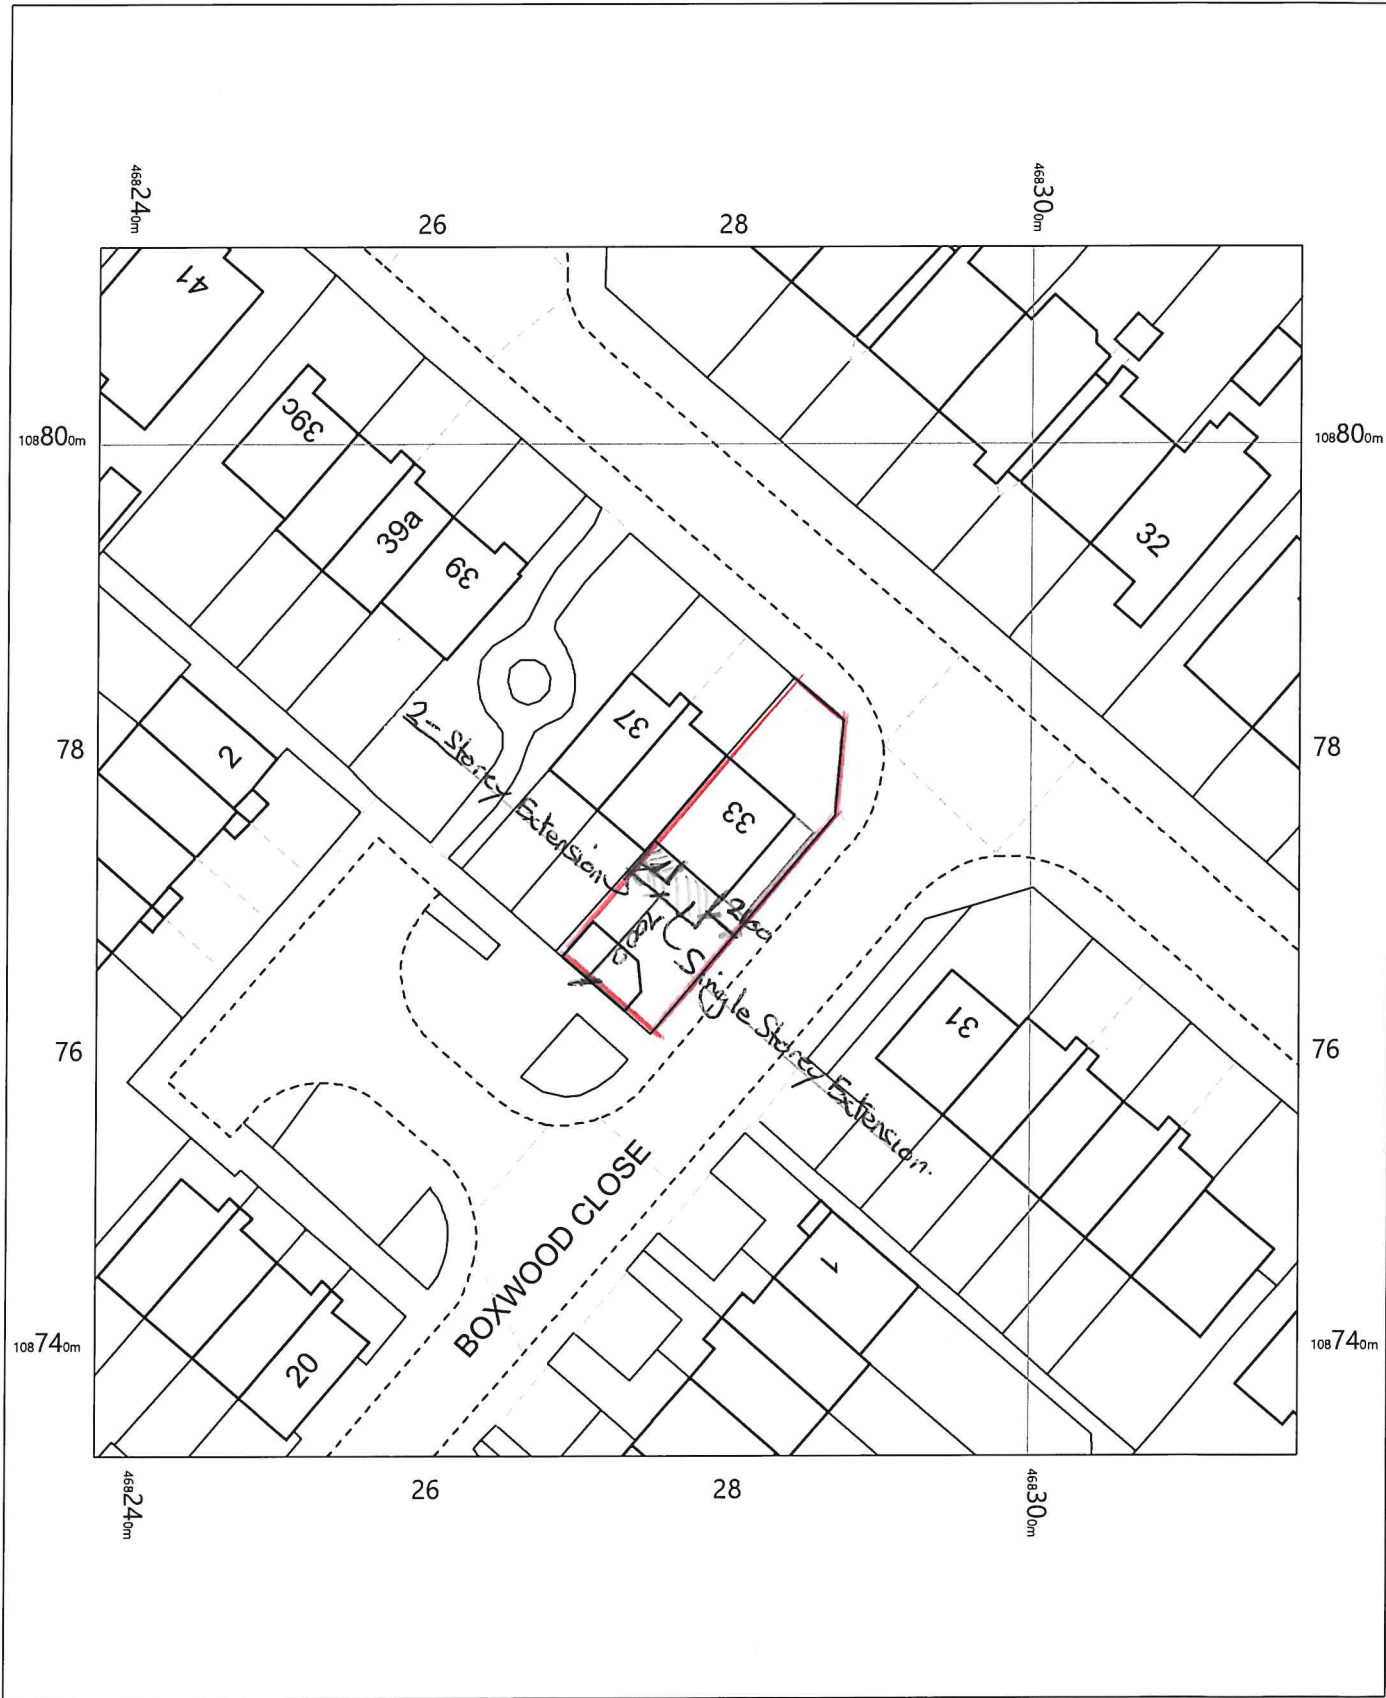

OS MasterMap 1250/2500/10000 scale
Monday, March 4, 2019, ID: BLJT-00781908
www.planningapplicationmaps.co.uk

1:500 scale print at A4, Centre: 468278 E, 108773 N

©Crown Copyright Ordnance Survey. Licence no. 100051661

