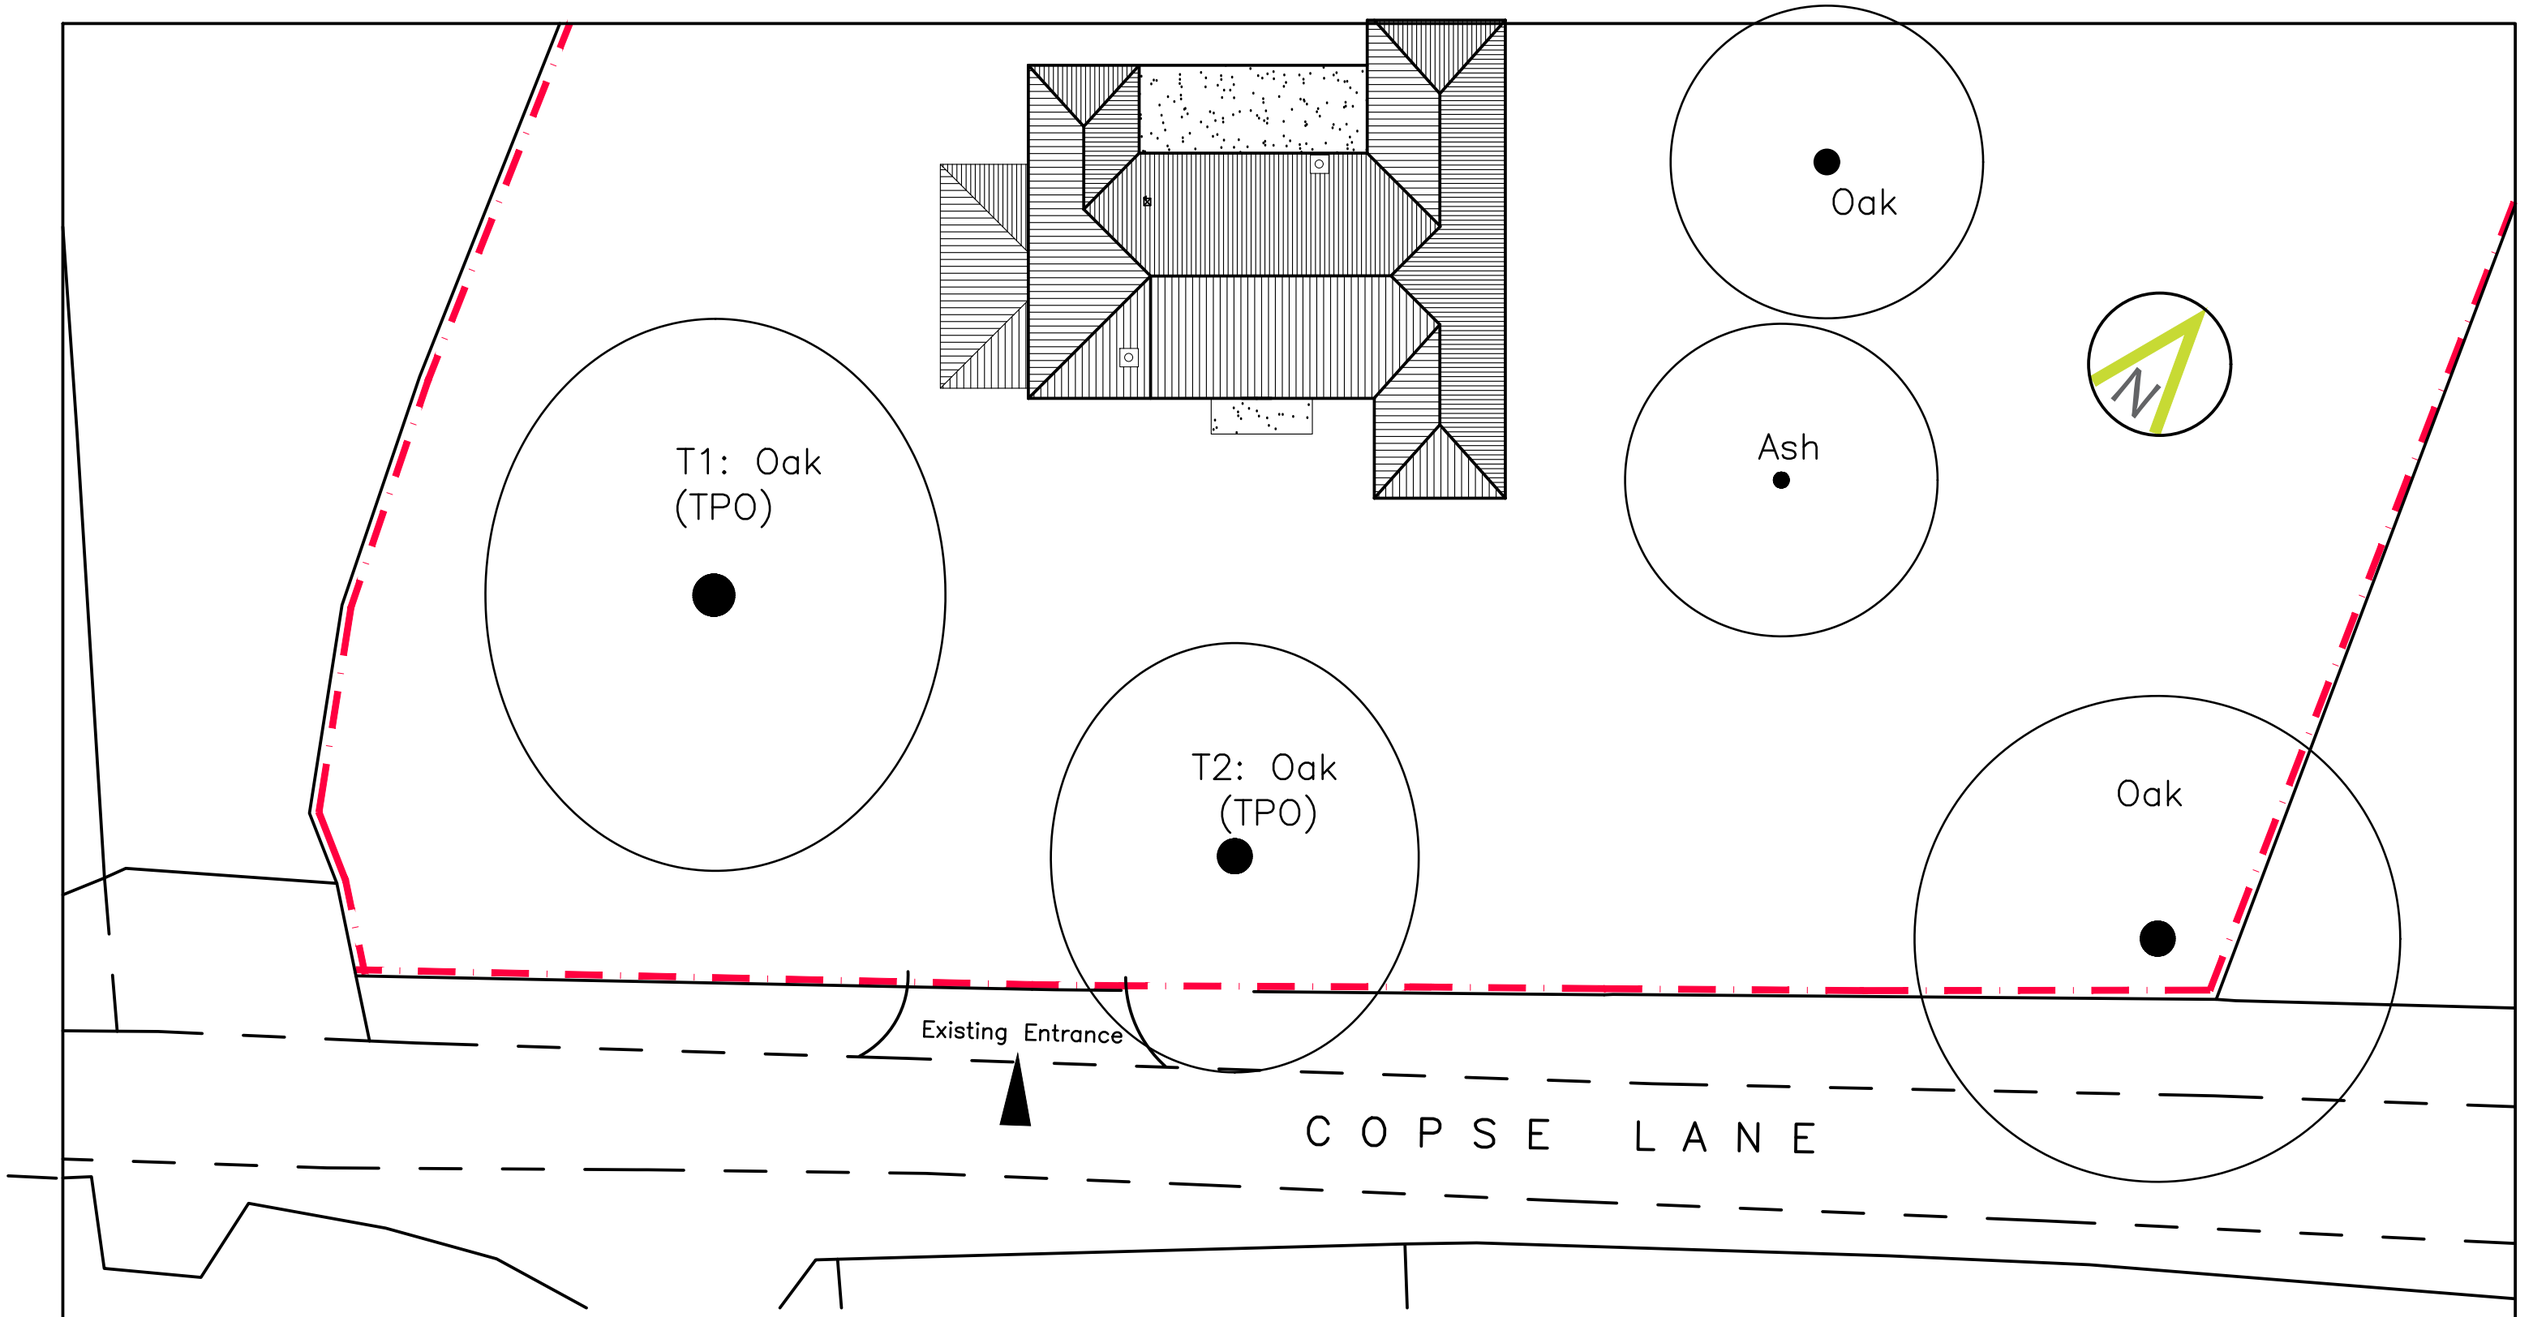


Site Plan

Broad Oak,
Copse Lane,
Hayling Island,
PO11 0QB

Existing Site Plan

Revisions
a) Tree location corrections. 21/04/20 MHC
b)
c)
d)

CAAD
Critchley Architecture And Design Ltd.
Contact: 02392 474 919 | info@caad.online
The Old Brewery,15E South Street, Havant, PO9 1BU

Scale A1=1:100, A3=1:200
Drawn SAR/CAL
Date 07/03/19

1413–160 A