



SURVEY STATION INFORMATION TAKEN FROM SURVEY DRAWING BY OTHERS. THE CONTRACTOR IS TO CONFIRM THE ACCURACY OF THE INFORMATION BEFORE COMMENCEMENT OF ANY WORKS.


NOTES:

1. THIS DRAWING IS COPYRIGHT AND SHOULD NOT BE REPRODUCED WITHOUT APPROVAL.
2. THIS DRAWING IS TO BE READ IN CONJUNCTION WITH THE ARCHITECTS DRAWINGS. ANY DISCREPANCIES ARE TO BE BROUGHT TO THE ATTENTION OF BOTH PARTIES IMMEDIATELY.
3. ANY DIMENSIONS/LEVELS INDICATED 'ref.' REFER TO ASSUMED/EXISTING DIMENSIONS WHICH ARE TO BE SITE CHECKED PRIOR TO THE COMMENCEMENT OF ANY WORK.

KEY:

- PROPOSED SHEET PILED WALL WITH REINFORCED CONCRETE CAPPING BEAM.
- SP2-XX
E 1111.827
N 1998.736
- SETTING-OUT CO-ORDINATE (OUTER FACE OF SHEET PILE. REFER TO DETAIL BELOW).
- LOCATION OF MOVEMENT JOINT IN CAPPING BEAM. REFER TO DETAIL ON DRG No 18-3130-125.

SHEET PILE & CAPPING BEAM SETTING-OUT LINE:

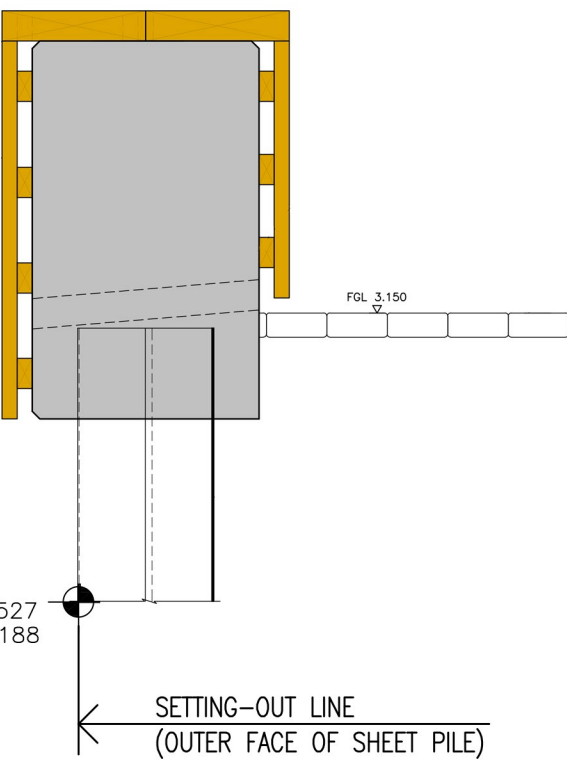


CONSTRUCTION

C4	REVISED AS CLOUDED	HDL/08.19	HDL/08.19	HDL/08.19
C3	CONSTRUCTION	HDL/07.19	HDL/07.19	HDL/07.19
C2	CONSTRUCTION	HDL/07.19	HDL/07.19	HDL/07.19
C1	CONSTRUCTION	HDL/06.19	HDL/06.19	HDL/06.19
P5	PRELIMINARY	HDL/04.19	HDL/04.19	HDL/04.19
P4	PRELIMINARY	HDL/03.19	HDL/03.19	HDL/03.19
P3	PRELIMINARY	HDL/02.19	HDL/02.19	HDL/02.19
P2	PRELIMINARY	HDL/02.19	HDL/02.19	HDL/02.19
P1	PRELIMINARY	HDL/08.18	HDL/08.18	HDL/08.18

Version	Amendment	Revised by and date	Checked by and date	Approved by and date
ORIGINAL DRAWING SIZE - A1		X-REFS:		
CAD REF.				

 HAMILL DAVIES LIMITED Consulting Civil and Structural Engineers	Client	JEREMY SAMUELS		
	Project	DOLPHIN QUAY, EMSWORTH		
	Drawing Title	FLOOD DEFENCE WALL LAYOUT		
	Purpose	CONSTRUCTION	Drawn	HDL
Issuing Office		SWANMORE	Designed	
Telephone		01489 893 596	Drawing Number	18-3130-121
			Version	C4

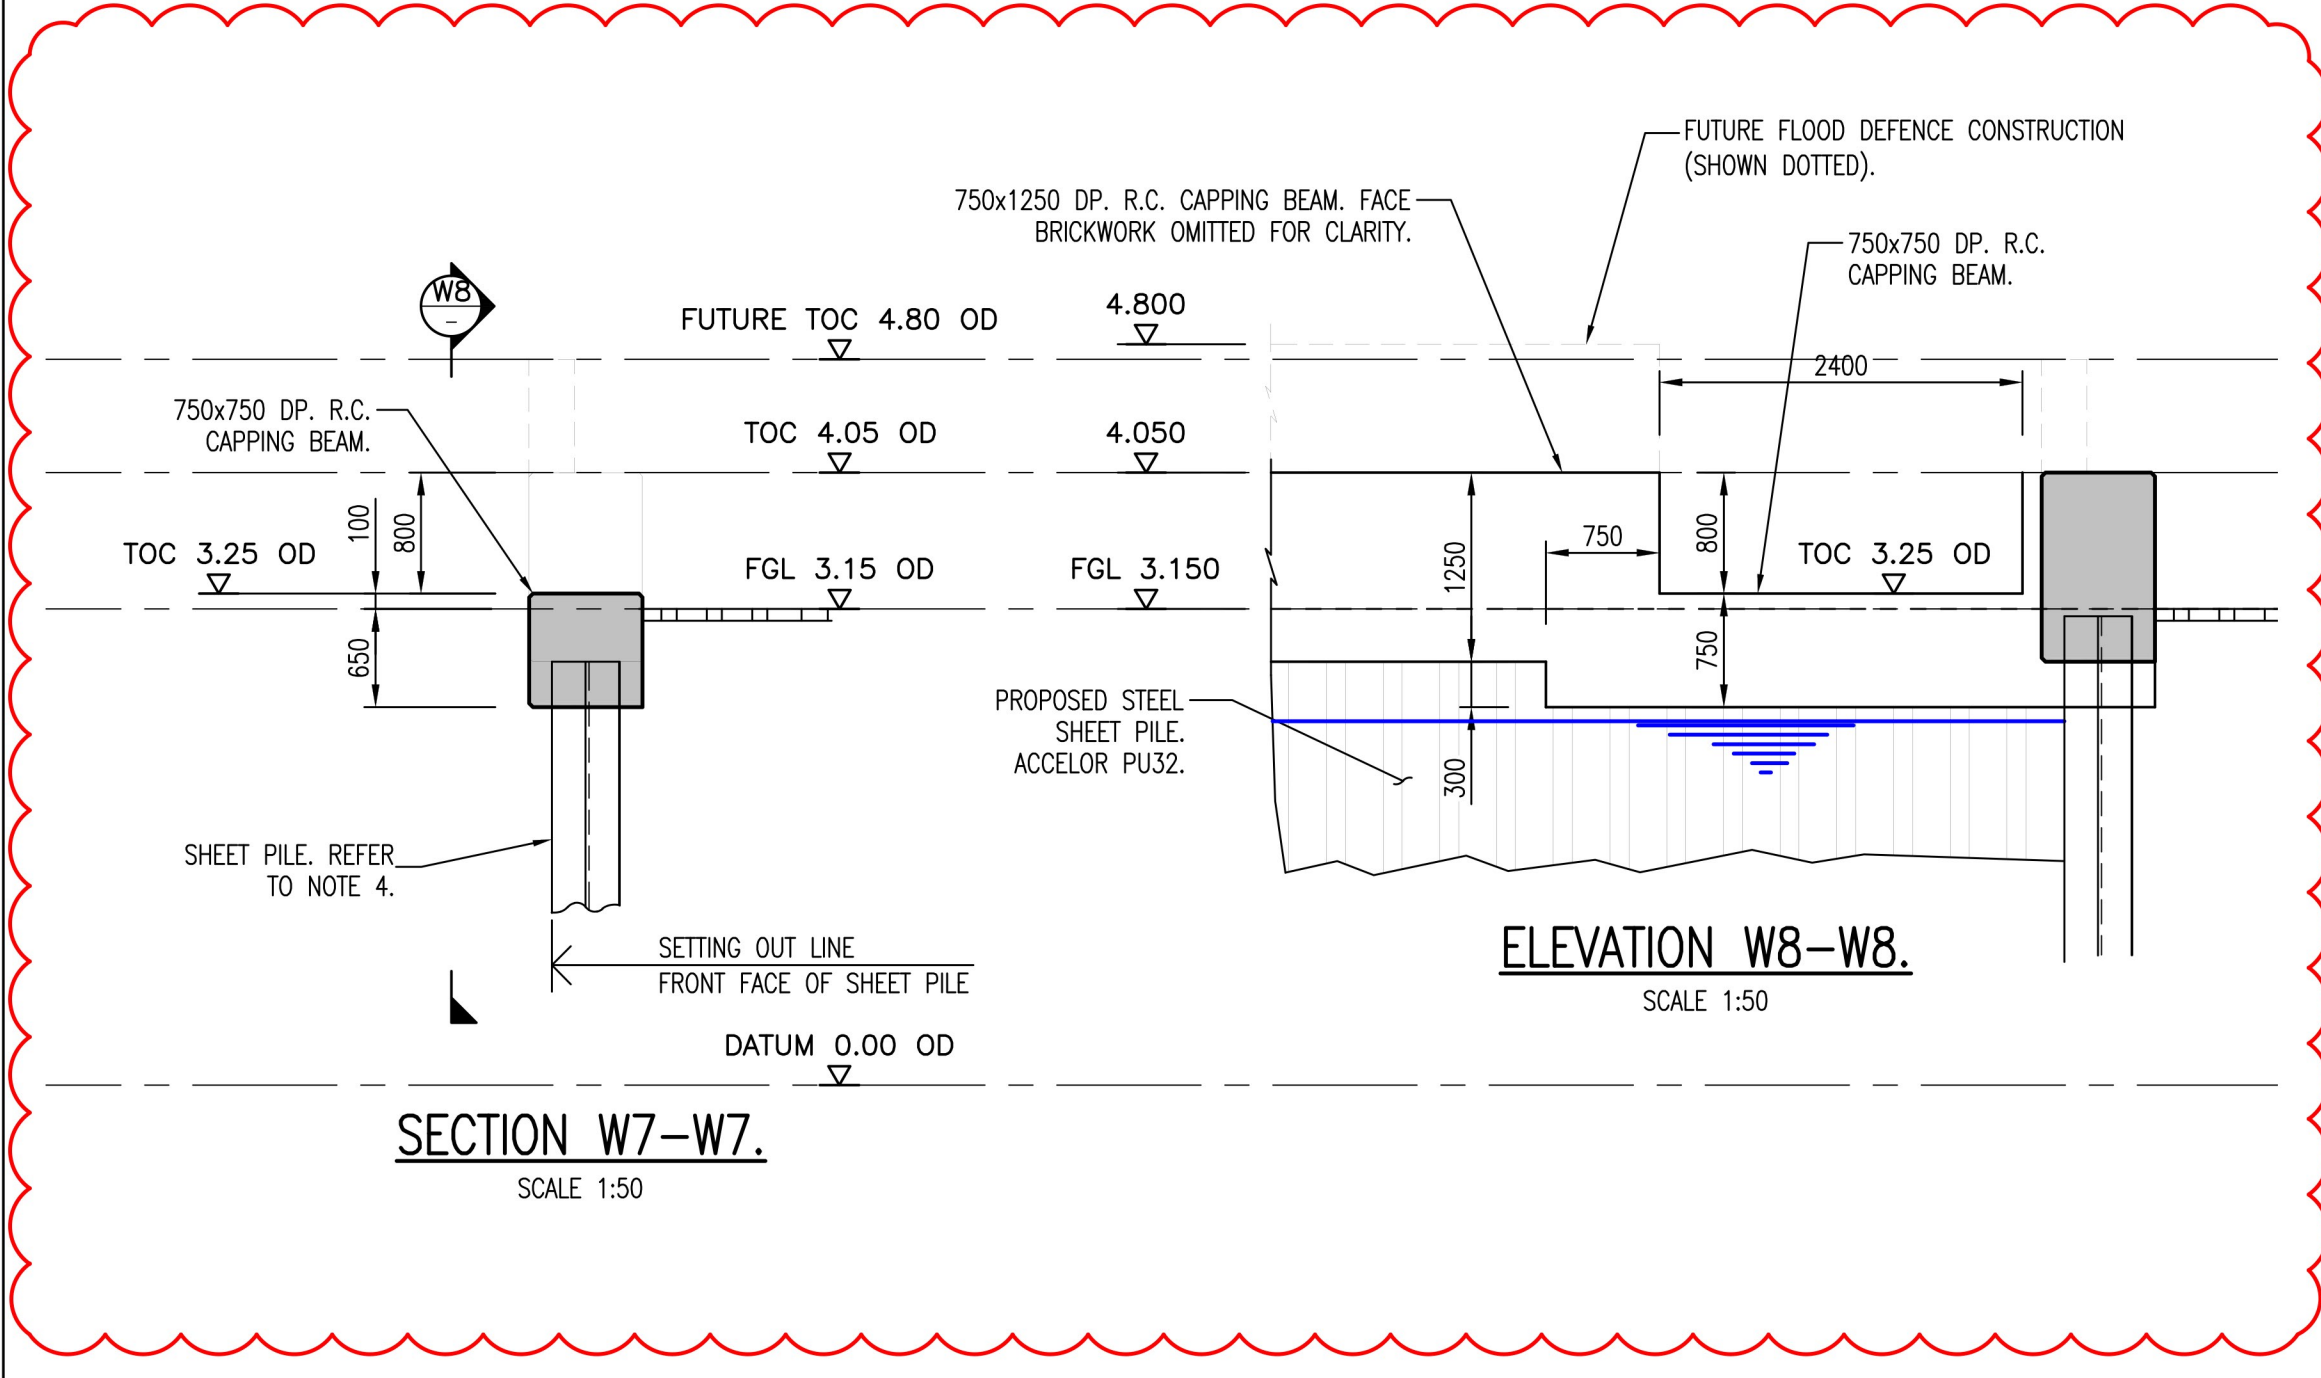

PROPOSED SHEET PILED WALL (SHOWN SHADED).

SP2-17
E 1023.232
N 1957.389

OWNERSHIP BOUNDARY TAKEN FROM LAND REGISTRY DRAWING.

1650 WIDE (180) STAINLESS STEEL SWING WINGED FLOOD GATE

C-152

B-151

A-151

D-153

E-154

D-153

C-152

B-151

A-151

ELEVATION W8-W8.

SCALE 1:50

SECTION W7-W7.

SCALE 1:50