

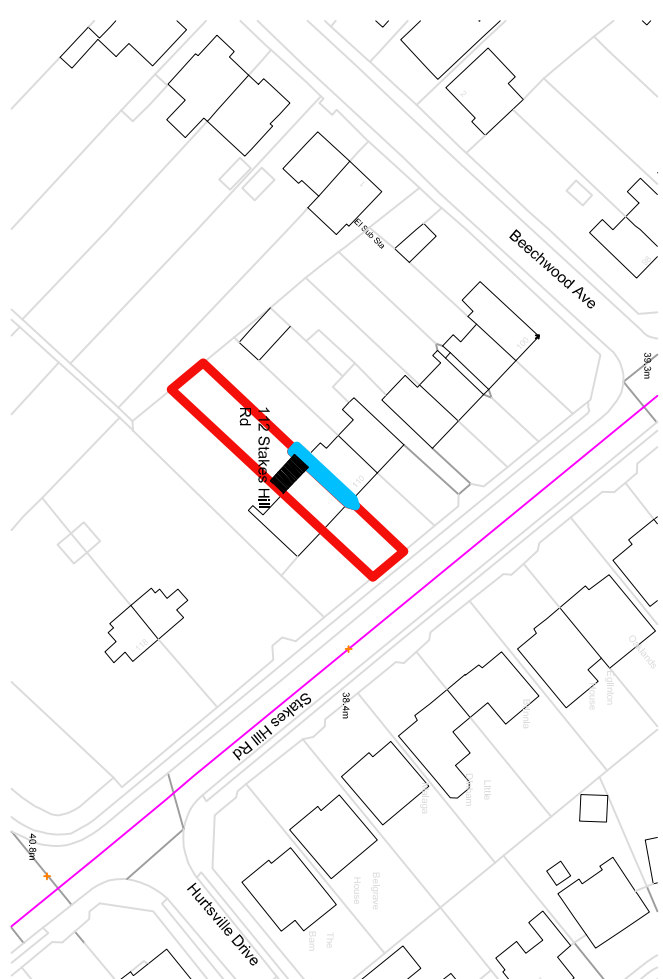


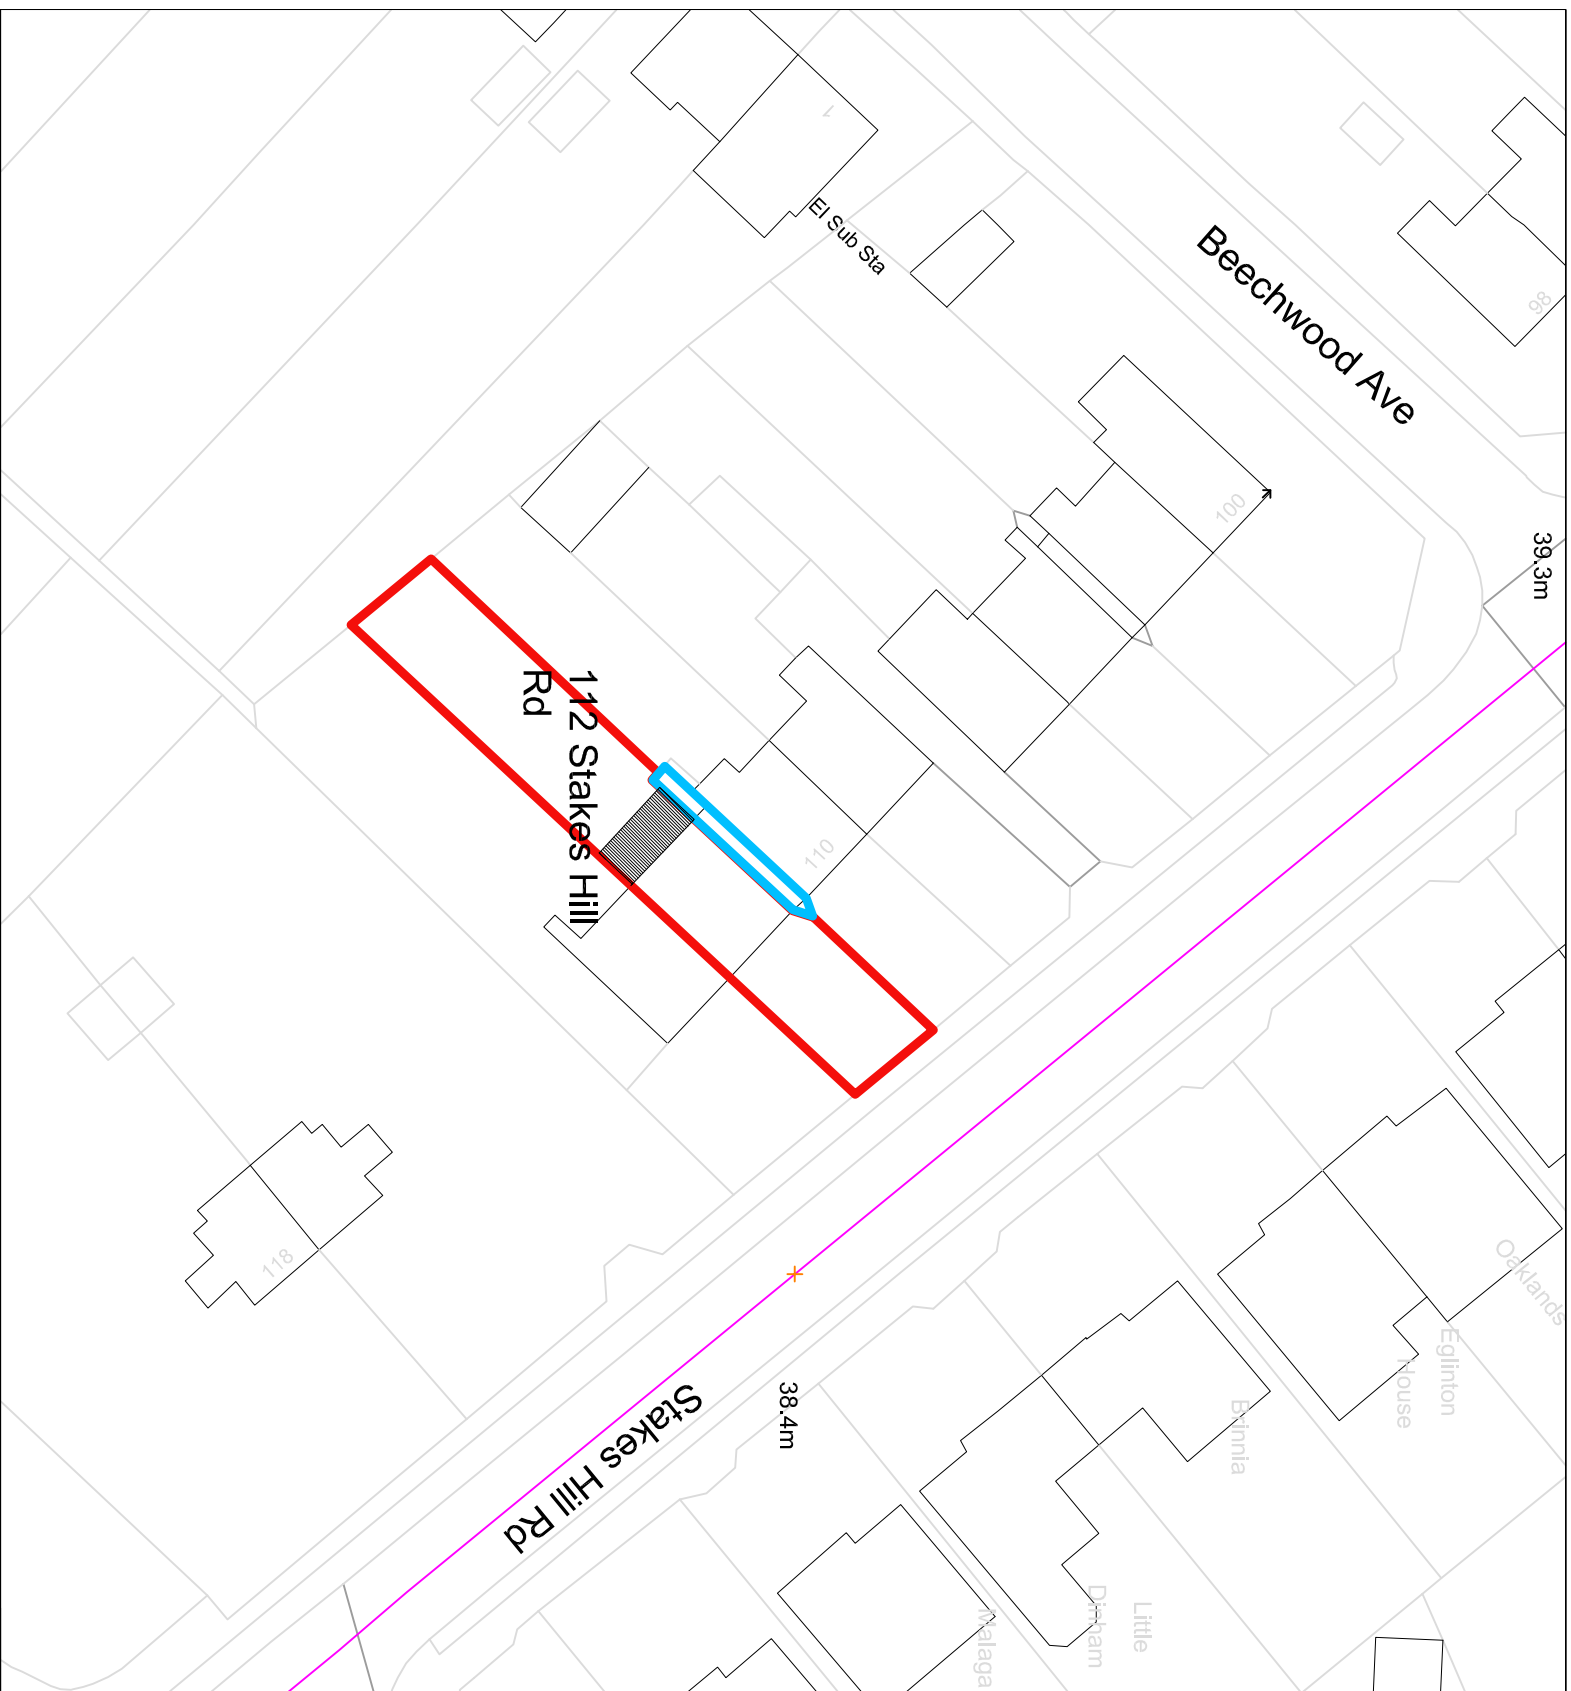

block plan 1:500 @ A3

location plan 1:1250 @ A3

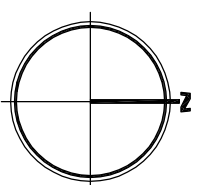

Mapping contents (c) Crown copyright and database rights 2020 Ordnance Survey 100035201

LOCATION & BLOCK PLAN

CLOUD9 DESIGN STUDIO

(M): 07792 379302 (E) rudi.design.co@gmail.com (W) cloud9designstudio.co.uk

Project/Address	Extension	DRAWING	Location & Block Plan
112 Stakes Hill Road, Waterbourne, Hampshire, PO7 7LS	Drawing North	C9/0184/00	
	Scale	1:500 & 1:1250 @ A	

DRAWING	Location & Block Plan
Drawing No/rev	C9/0184/00
Scale	1:500 & 1:1250 @ A
Date	February 2020

Client **Tim & Jodie Burton**

Drawn by **Ru**

Note: these drawings are prepared for planning purposes only, do not scale for any other purposes