




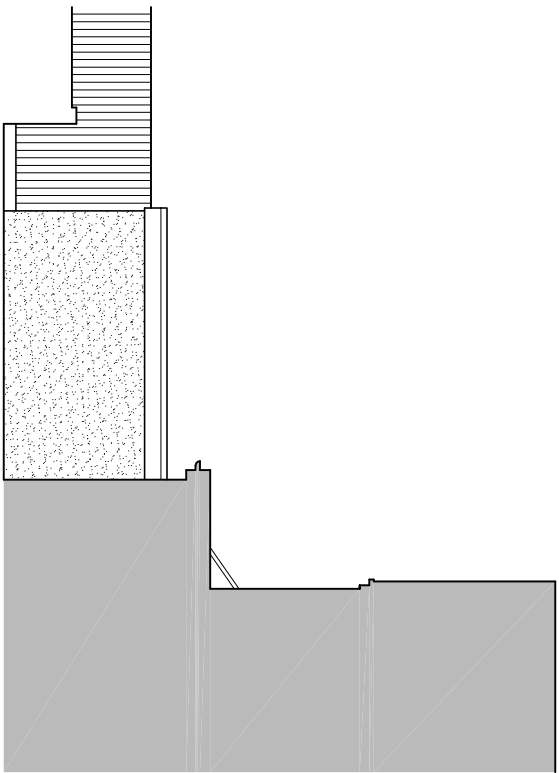


North (side) elevation

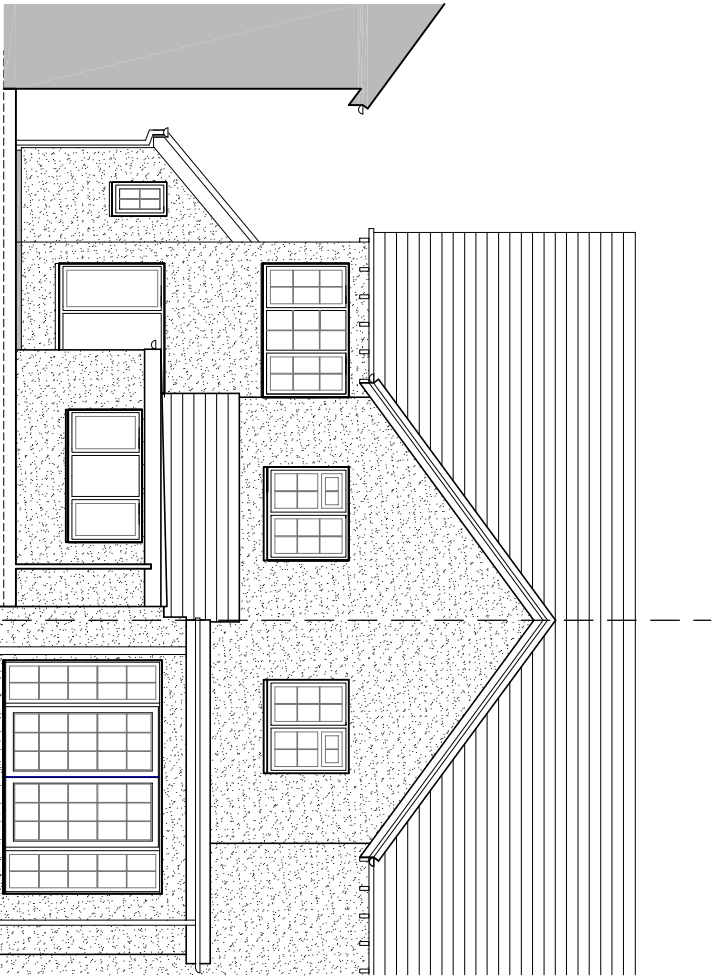

East (rear) elevation

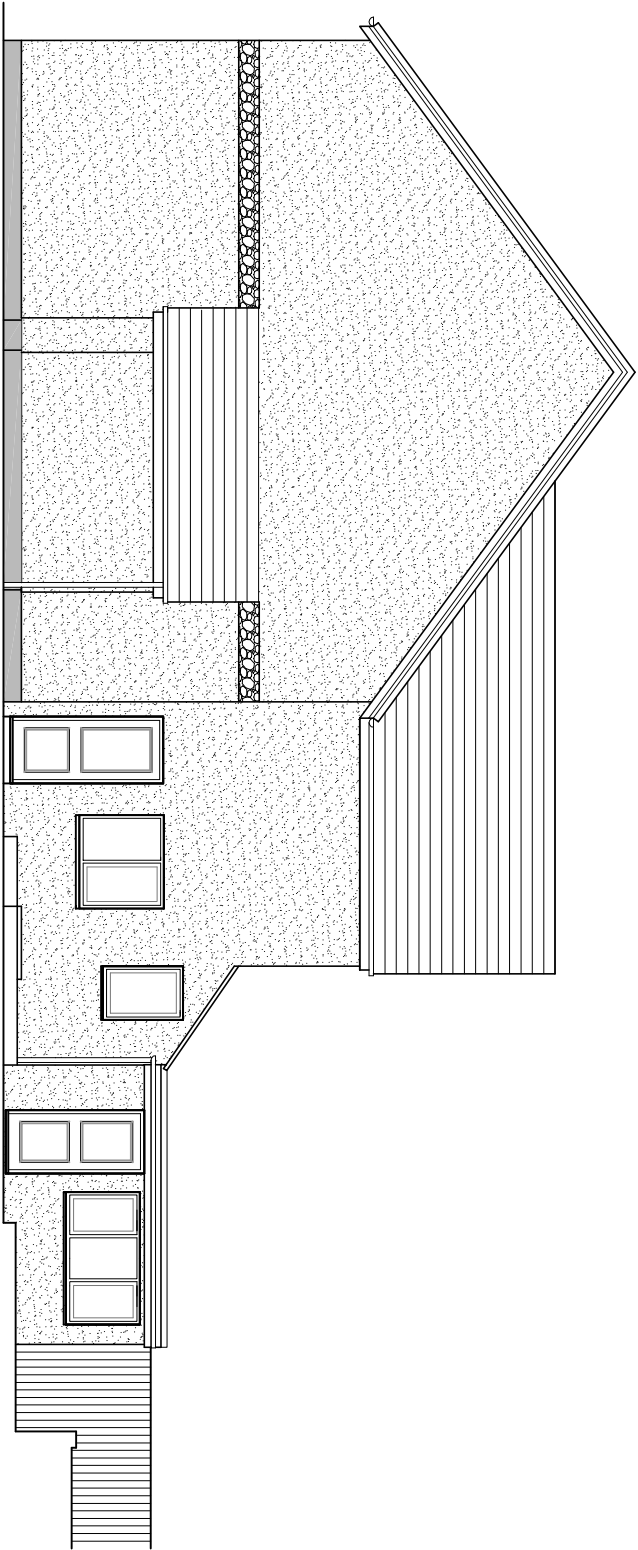

South (side) elevation

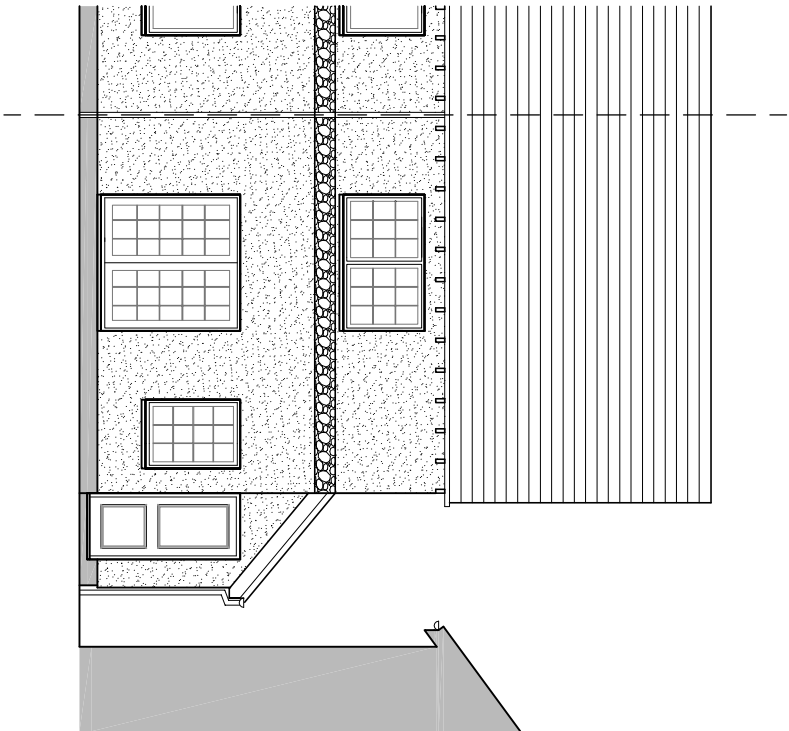

West (front) elevation

Existing elevations scale 1:100



For MR & MRS BOND		Title EXISTING ELEVATIONS			Office Tel: 01243 933732	
Project PROPOSED EXTENSION AT 40 BRIDGEFOOT PATH, EMSWORTH, PO10 7EB		Date JUNE 2020	Drawn JB	Scale 1:100 @ A3	Checked .	Email: admin@jb-architecturedesign.com
Job Number PLS22/20		Drawing Number -02		Revision A		Web: www.jb-architecturedesign.com

