
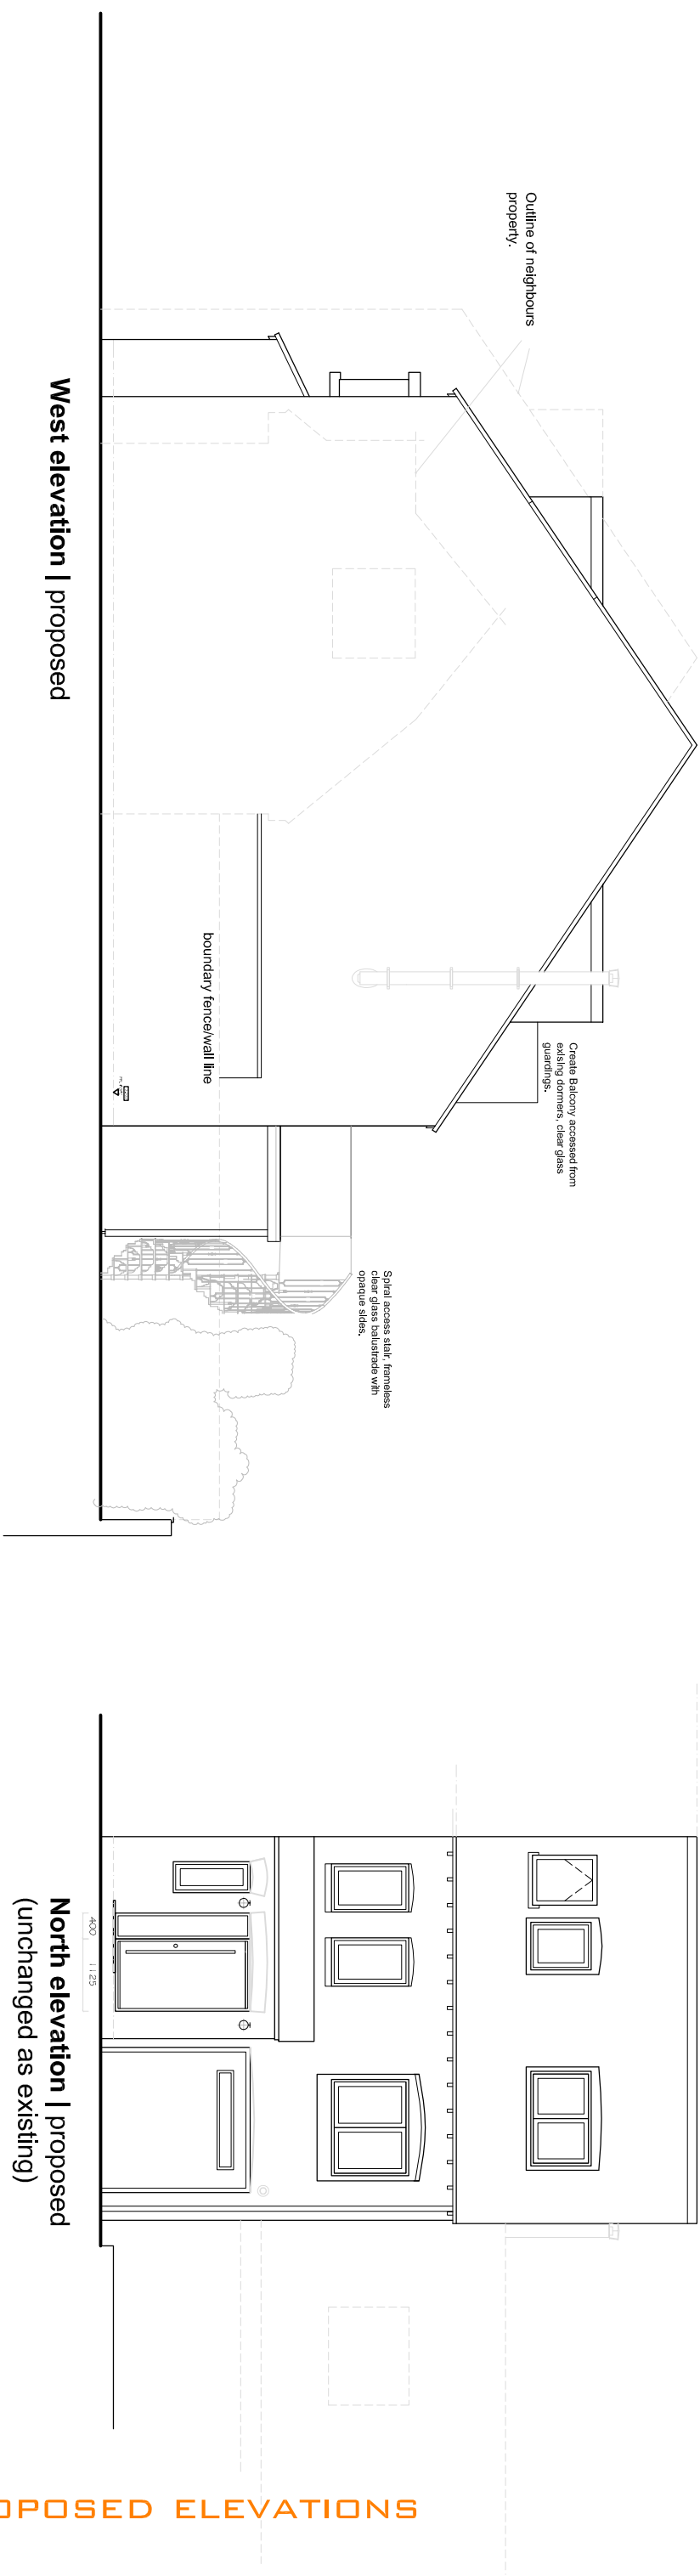


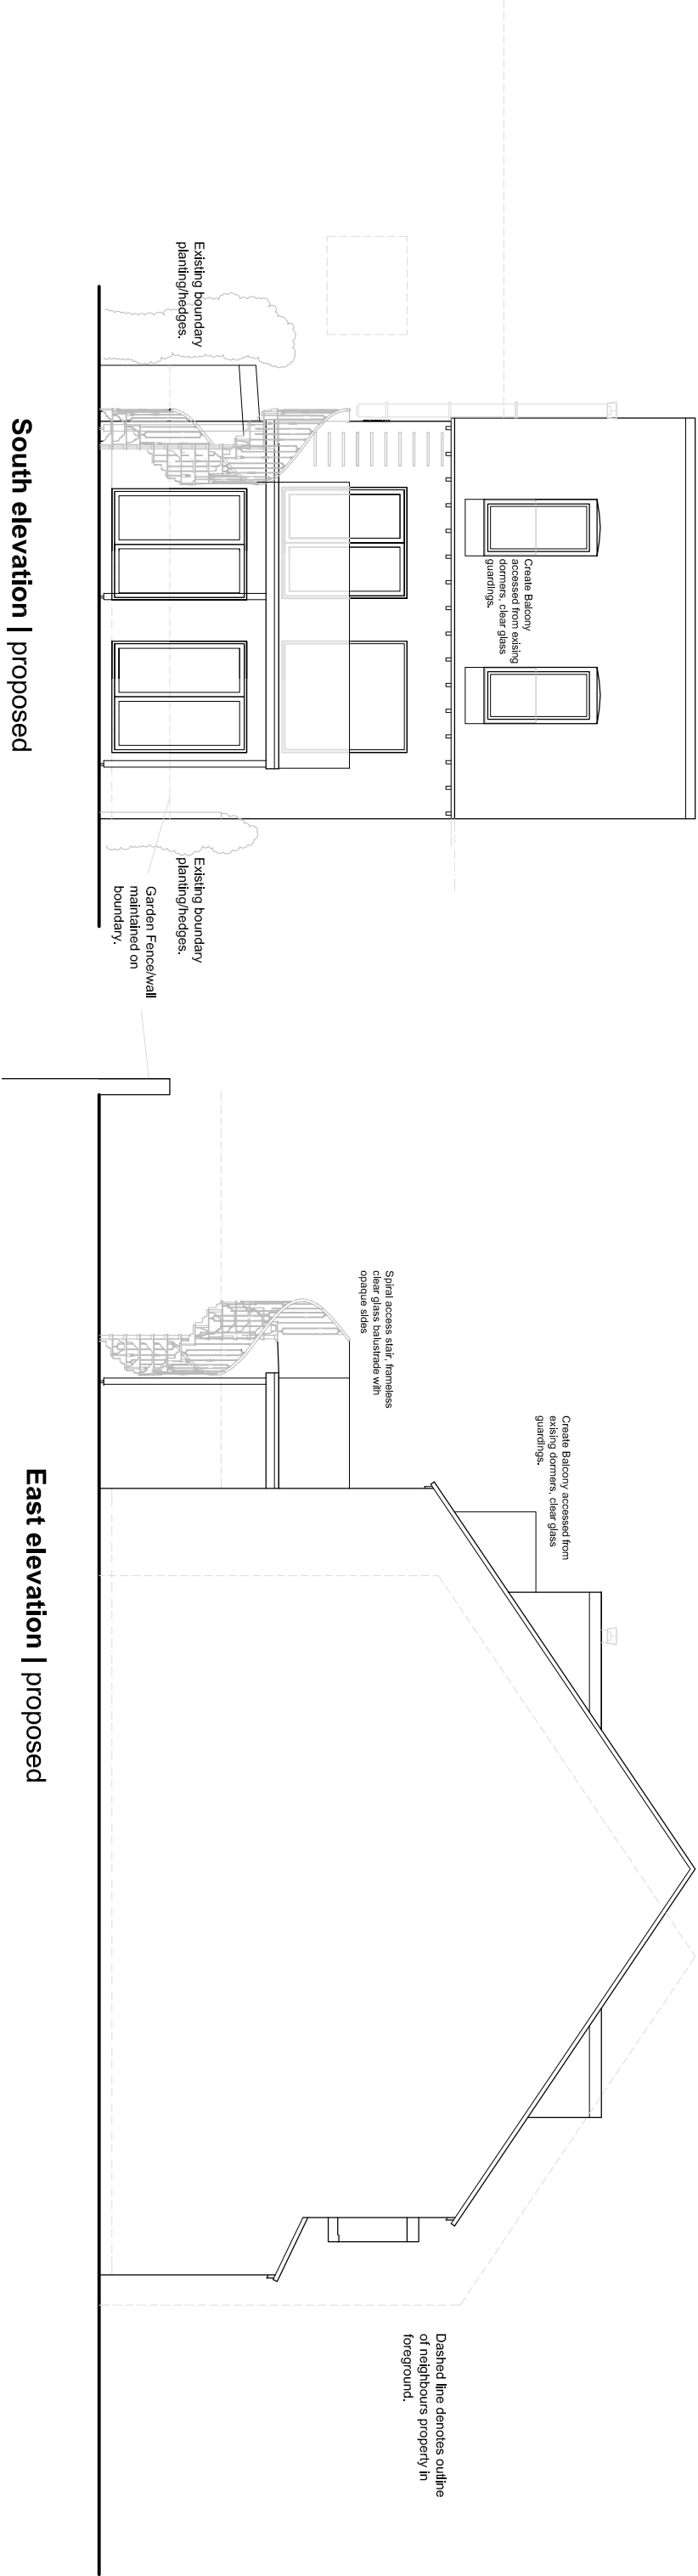

PROPOSED ELEVATIONS

CLOUD9 DESIGN STUDIO

(M): 07792 379302 (E) niall.design.co@gmail.com (W) cloud9designstudio.co.uk

Project/Address: Rear Extension & Alterations

5 Orange Row, Emsworth, Hampshire, PO10 7EL

Client: Mr Robert & Mrs Bridget Bailey

Drawn By: Ruth

Planning Issue