
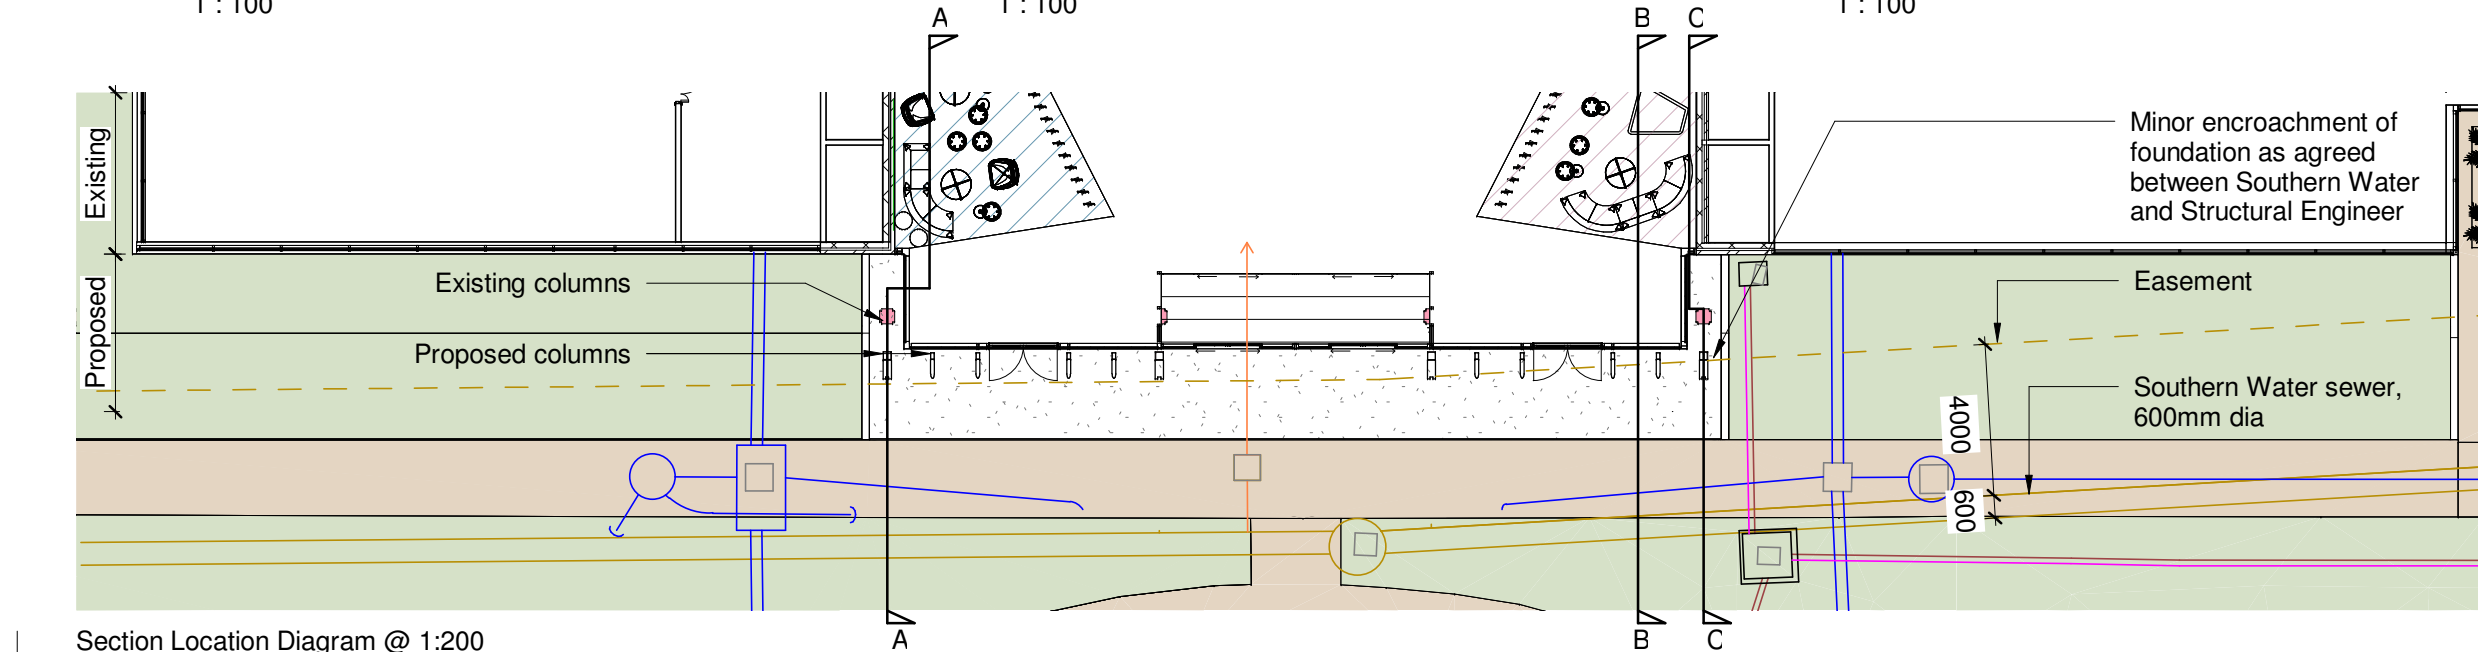


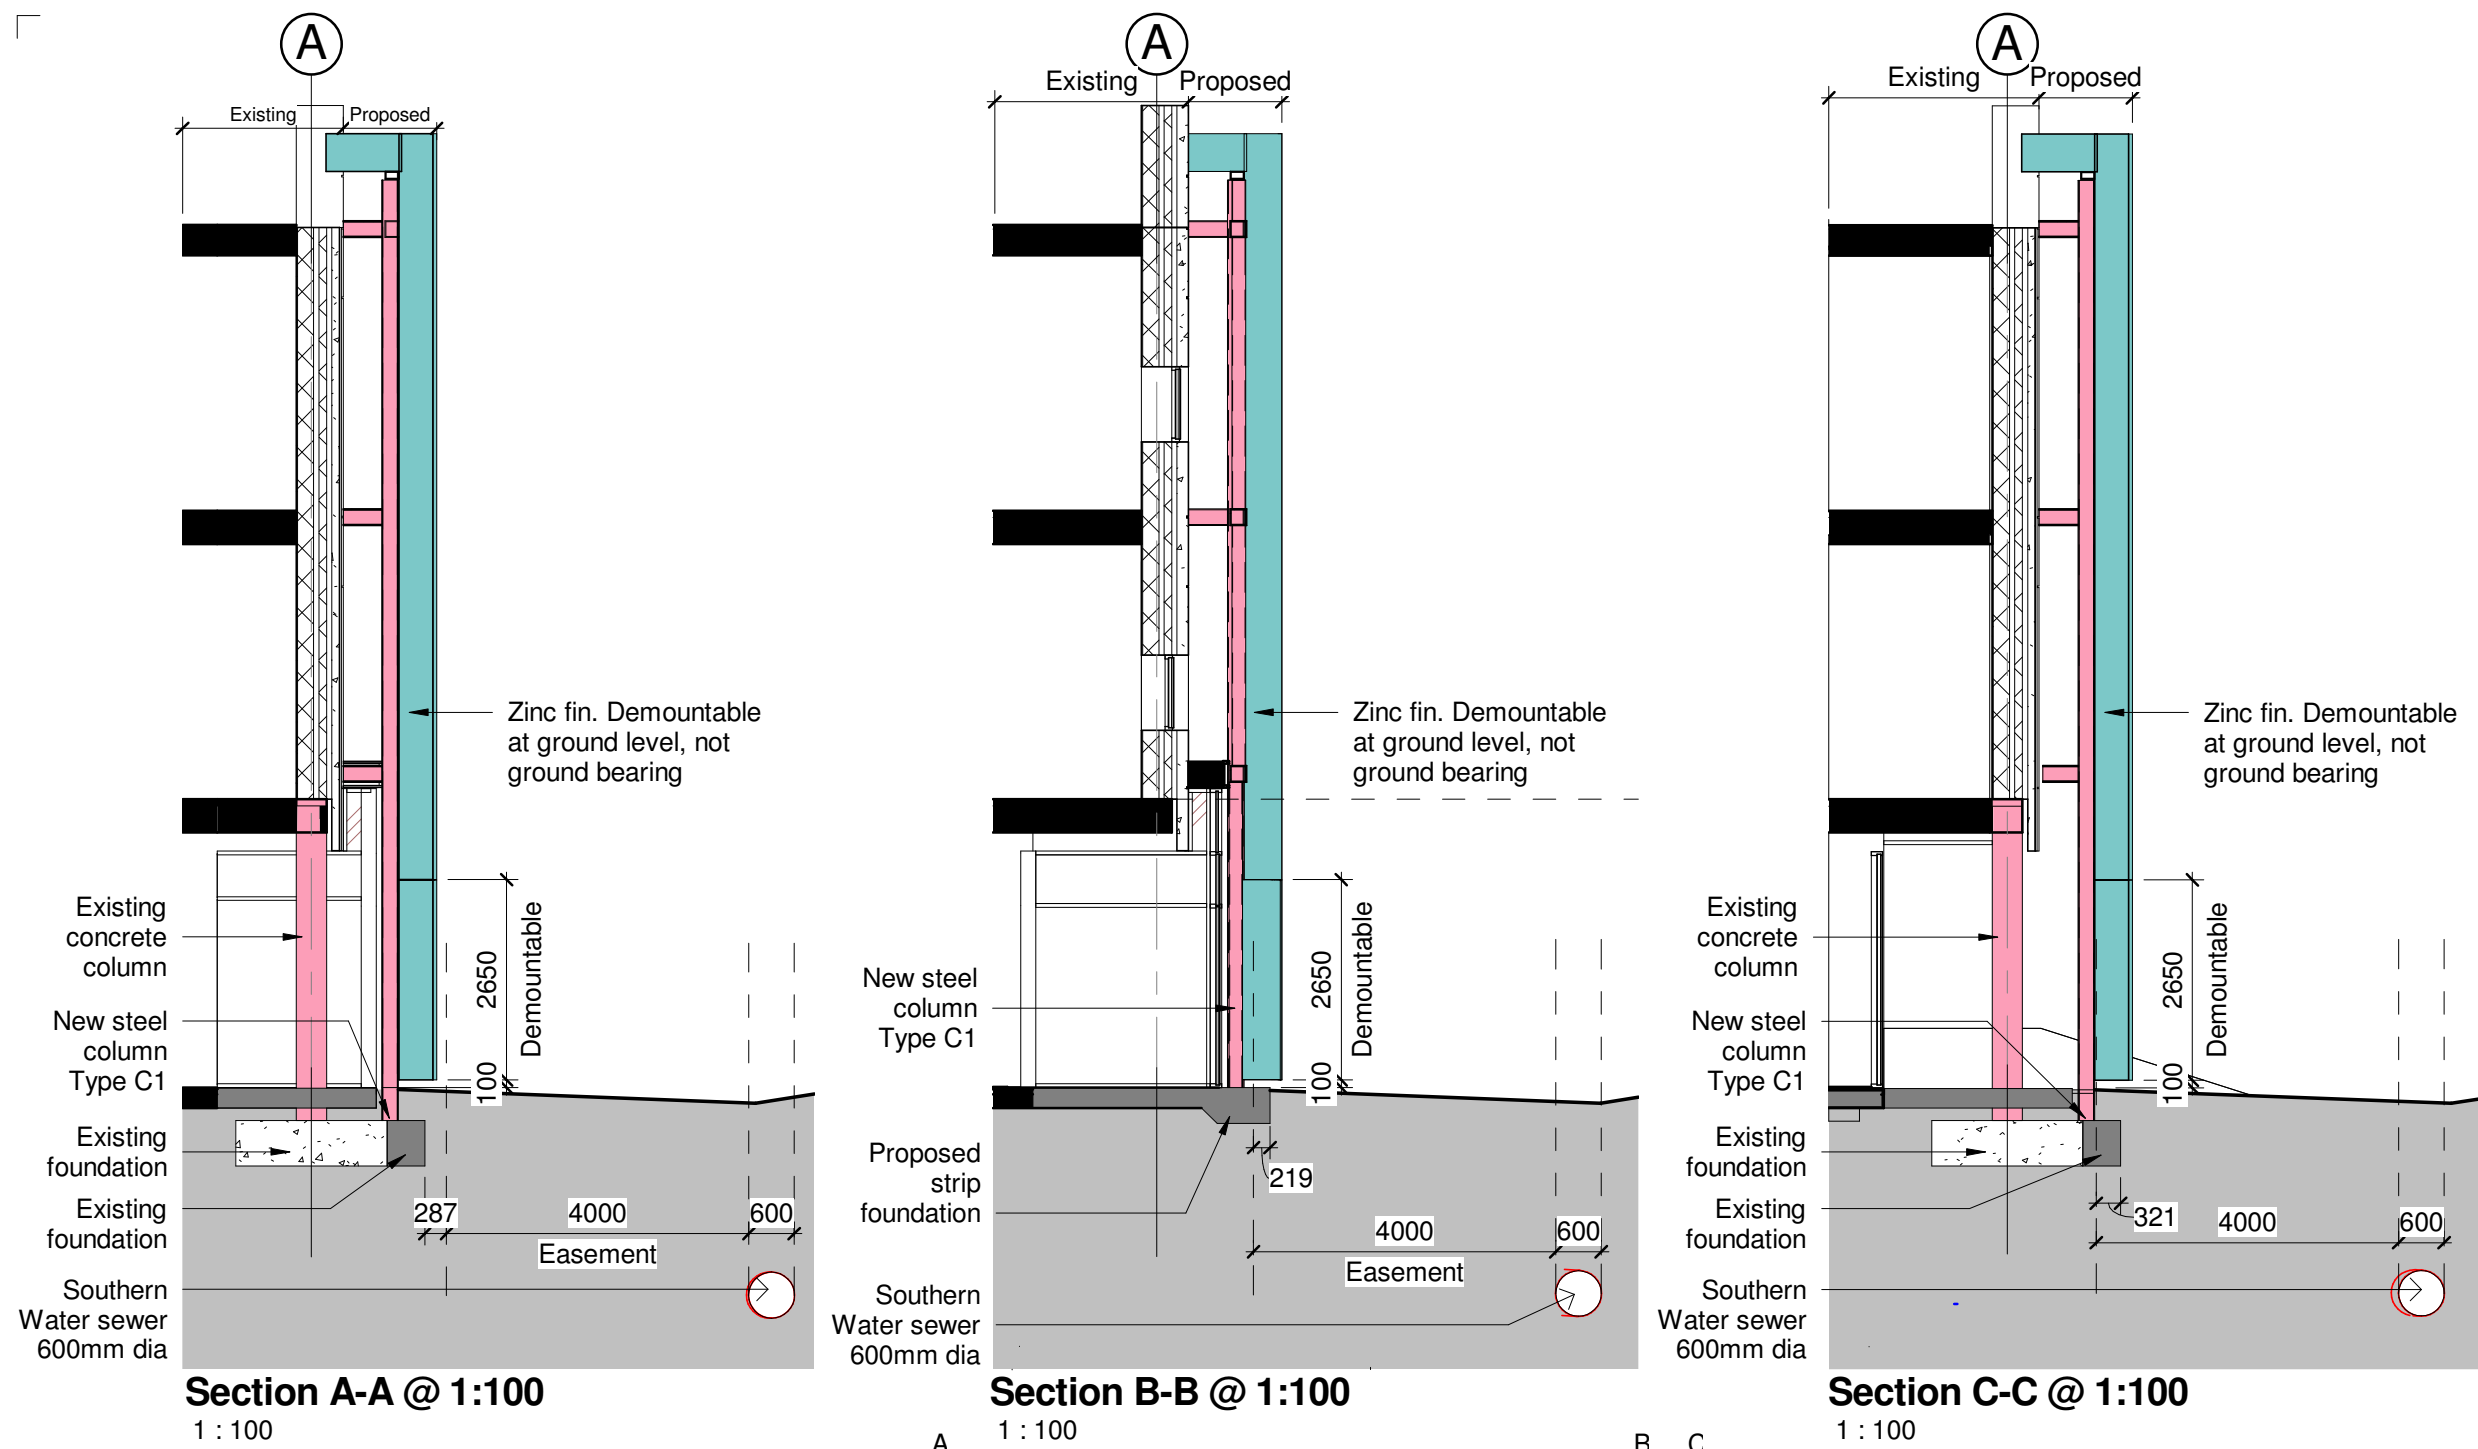


Notes
This drawing may be scaled for the purposes of Planning Applications, Land Registry and for Legal plans where the scale bar is used, and where it verifies that the drawing is an original or an accurate copy. It may not be scaled for construction purposes.
Always refer to figured dimensions. All dimensions are to be checked on site. Discrepancies and/or ambiguities between this drawing and information given elsewhere must be reported immediately to this office for clarification before proceeding. All drawings are to be read in conjunction with the specification and all works to be carried out in accordance with latest British Standards / Codes of Practice.

- Existing Foul Water Run
- Existing Surface Water Run
- Proposed Steelwork
- Proposed Substructure
- Proposed zinc fins

Note;
Underground services and drainage from survey: Design Base db4207-USP

P03	06/08/19	JH	Sections revised, sewer location updated, foundations details updated in line with engineer's details	IJ
P02	11/03/19	CJ	Drawing update following comments dated 08/03/19.	IJ
P01	29/02/19	CJ	Sections added.	IJ

Rev	Date	Init	Notes	Chkd
-----	------	------	-------	------

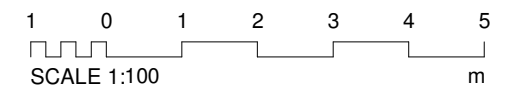

Client

Drawing Originator



London - 106 Weston Street London SE1 3QB 020 7160 6000
Bristol - Rivergate House, Bristol, BS1 6LS 0117 923 2535
Plymouth - East Quay House, Plymouth, PL4 0HX 01752 261 282

RIBA Chartered Practice www.aww-uk.com

Project Title
Building 6000
Langstone Technology Park,
Havant, Portsmouth

Drawing Title
Entrance Section Demarcating
Existing Drainage

Scale	Sheet	Drawn	Checked	Date
As indicated	A3	CJ	IJ	26.02.19

Status	Project No.	
PLANNING	4046B	
Drawing Reference	Drawing No.	Revision
	0110	P03