
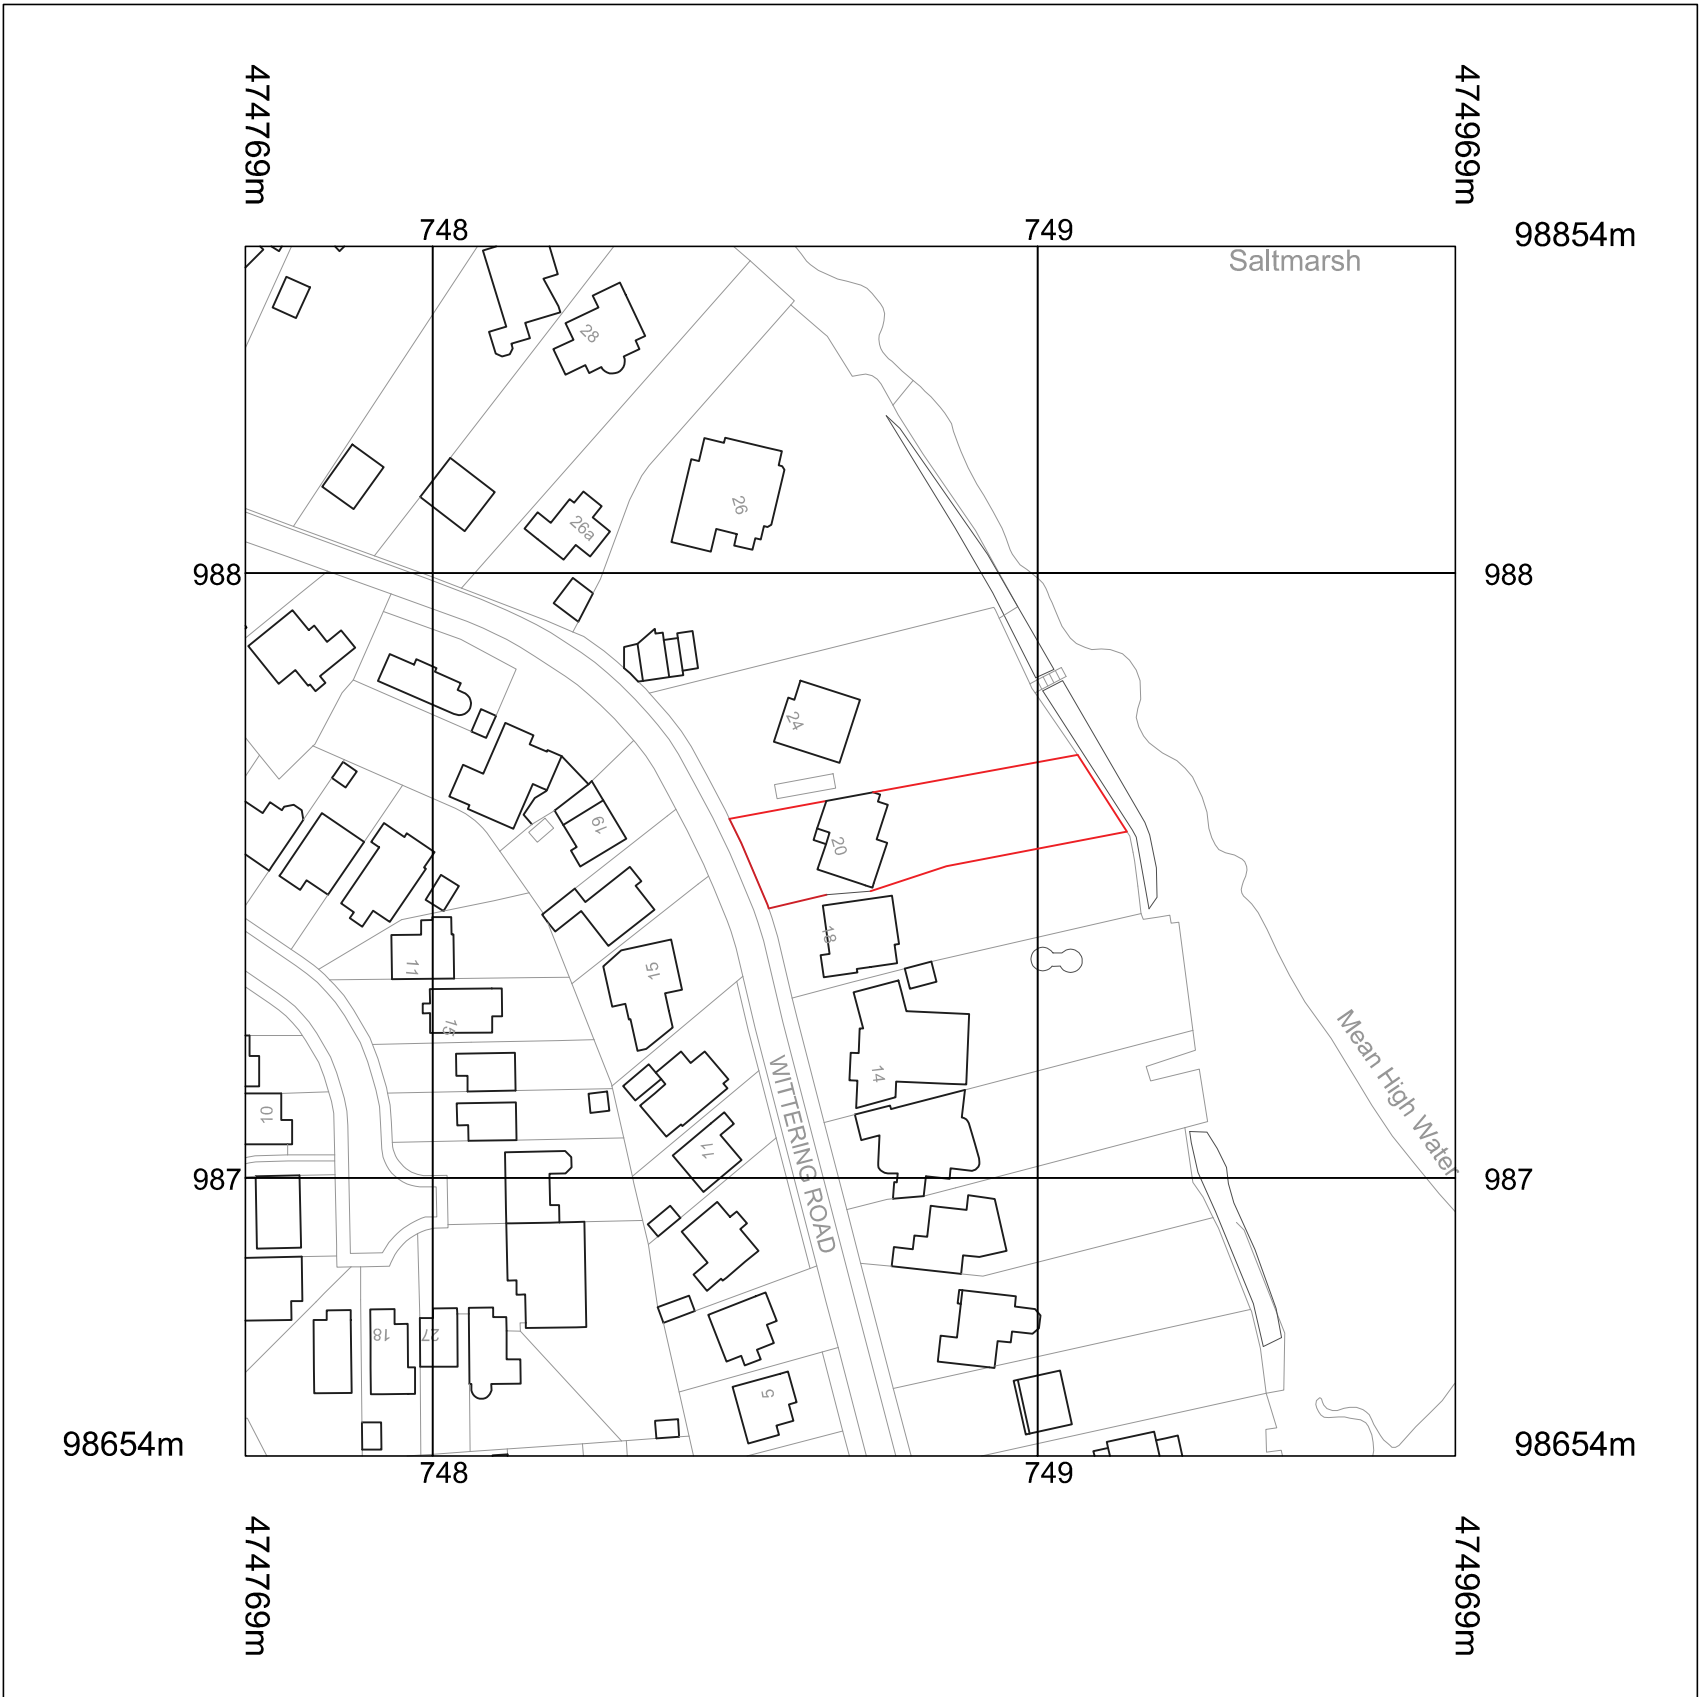


© Crown copyright and database rights 2019 OS 100035409
Reproduction in whole or in part is prohibited
without the permission of Ordnance Survey.

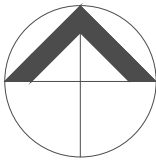

Draft

AR DESIGN STUDIO LTD
CALPE HOUSE
LITTLE MINSTER ST
WINCHESTER
SO23 9HB

AR

T. 01962 864545
E. INFO@ARDESIGNSTUDIO.CO.UK
WWW.ARDESIGNSTUDIO.CO.UK

Copyright: All rights reserved. This drawing and design must not be reproduced without permission. Dimensions are in millimetres unless specified. Only written dimensions to be worked from. Do not scale from this drawing.				
Job title 20 Wittering Road				
Drawing title Location Plan				
Status Planning				
Drawn by	Checked by	Date Dec 2019	Scale at A3 1:1250	Scale at A2 -
Job No. 854	Dwg No. P001		Revision -	