



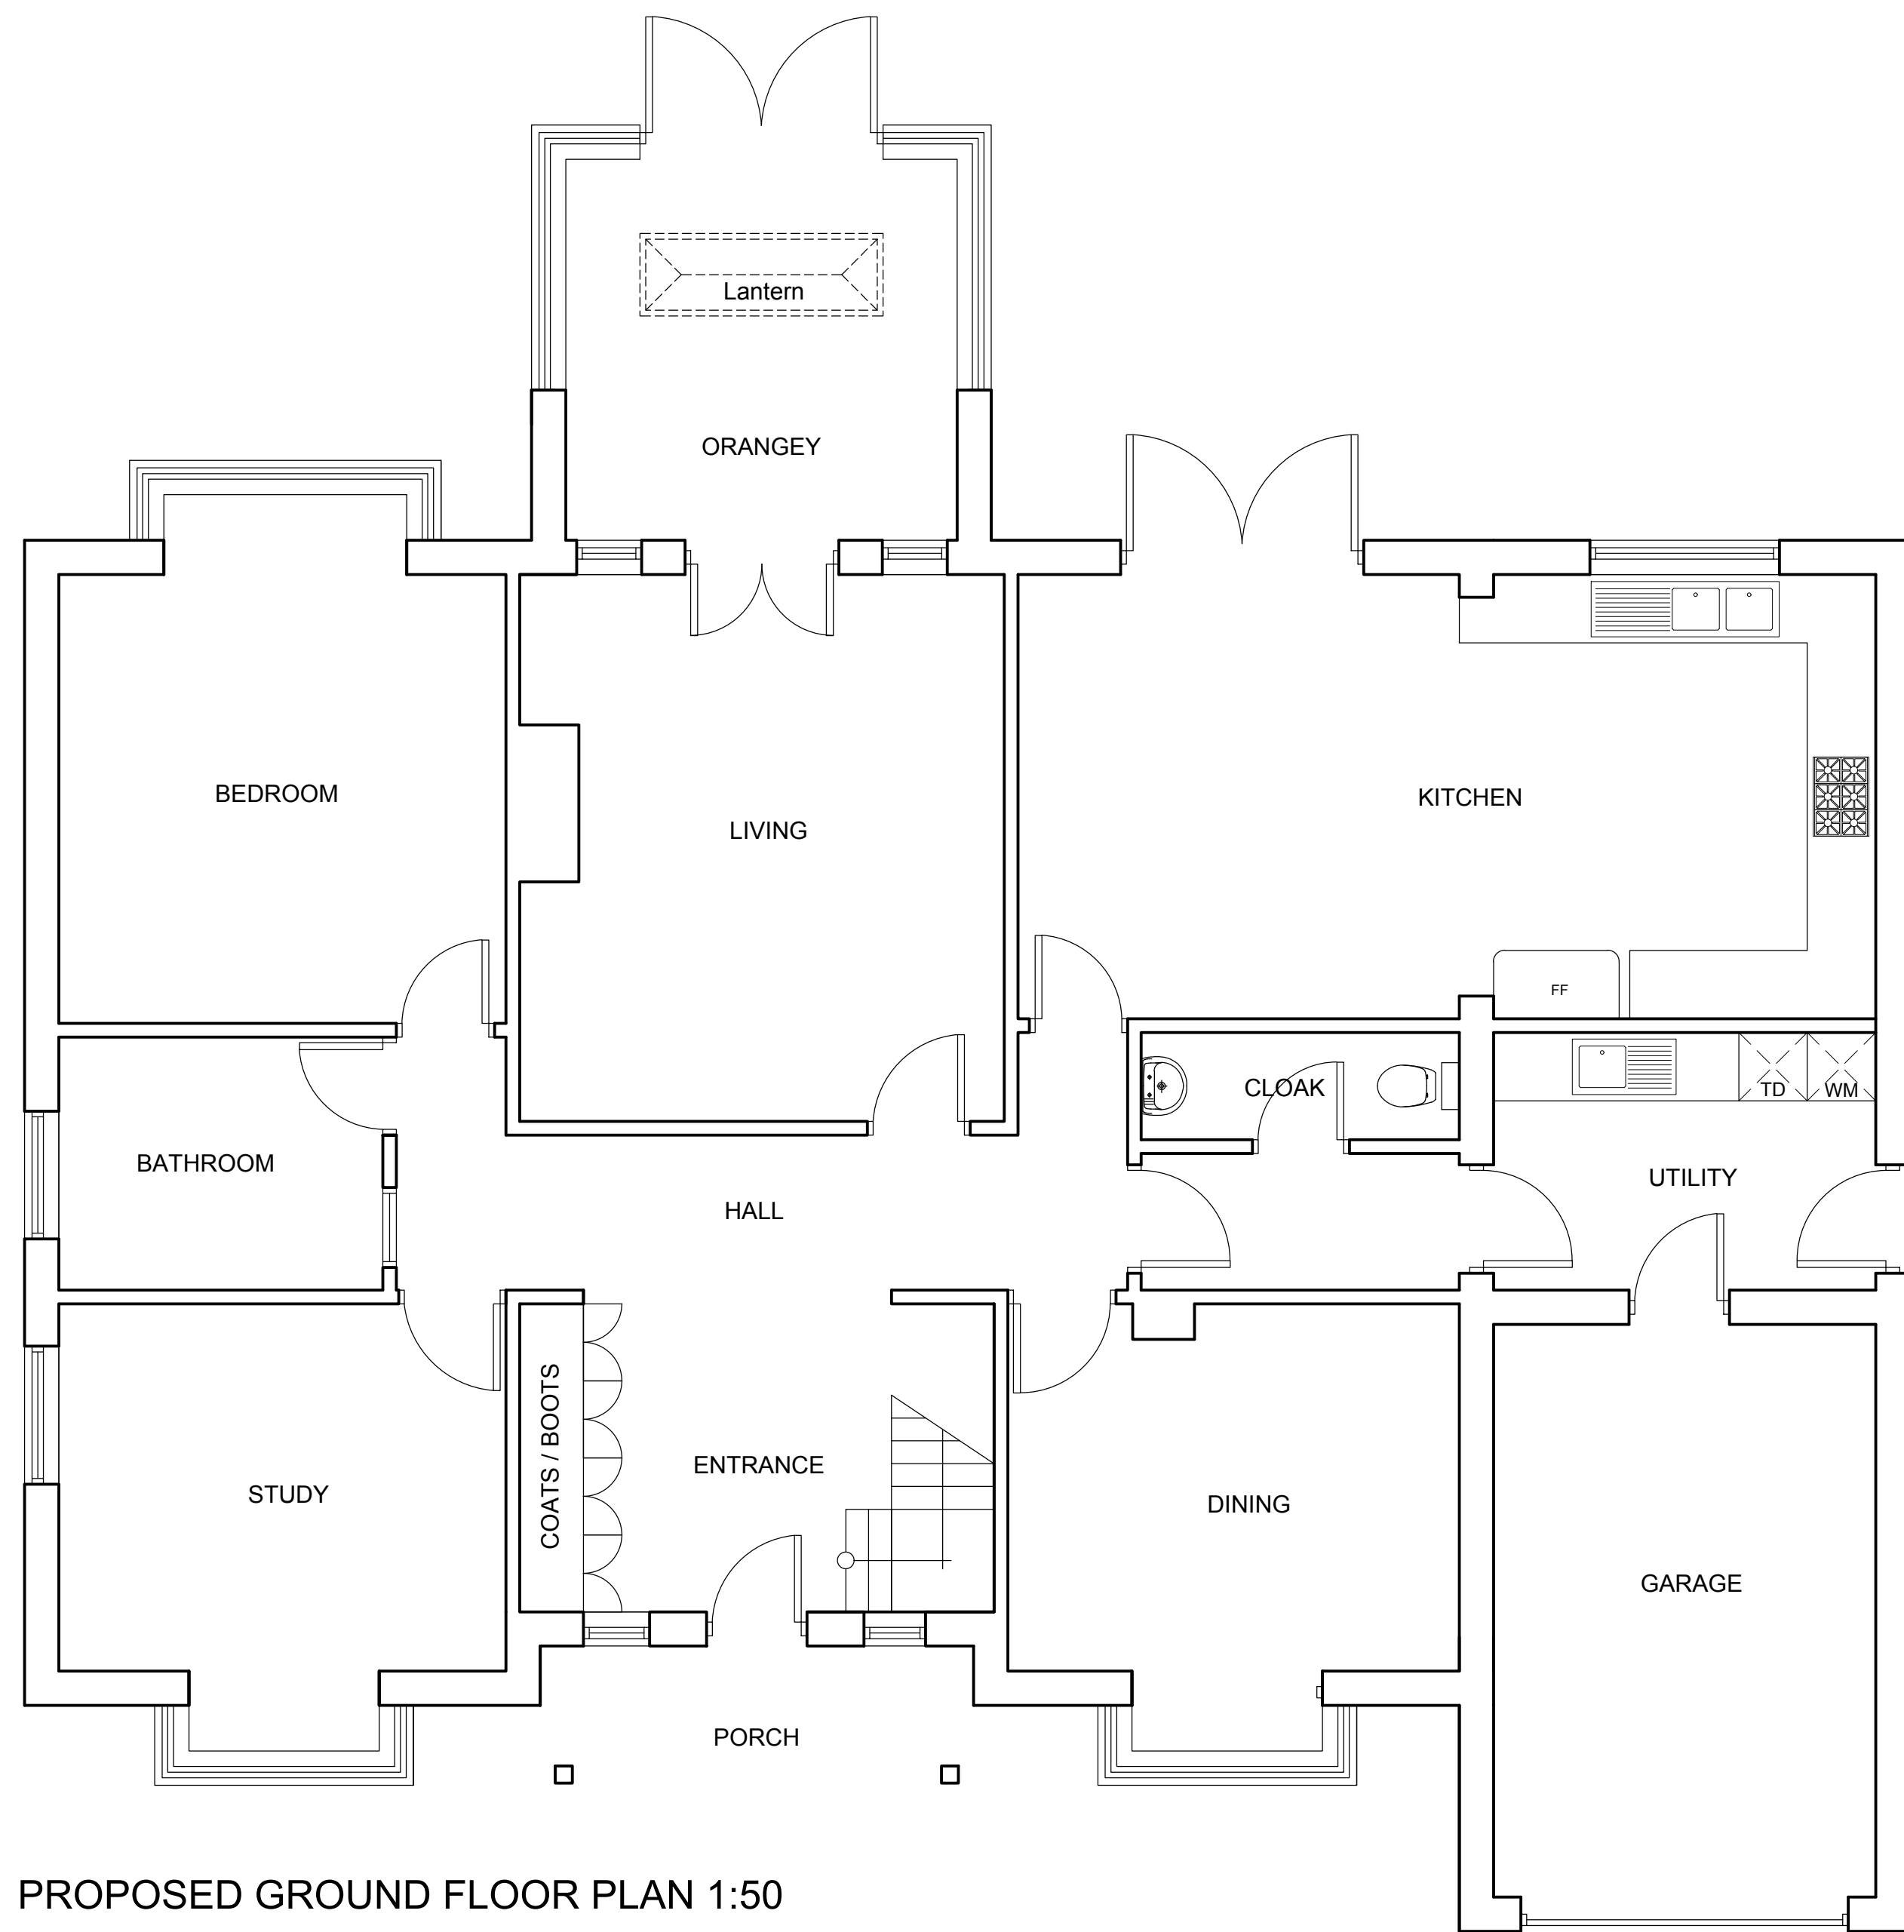

PROPOSED GROUND FLOOR PLAN 1:50

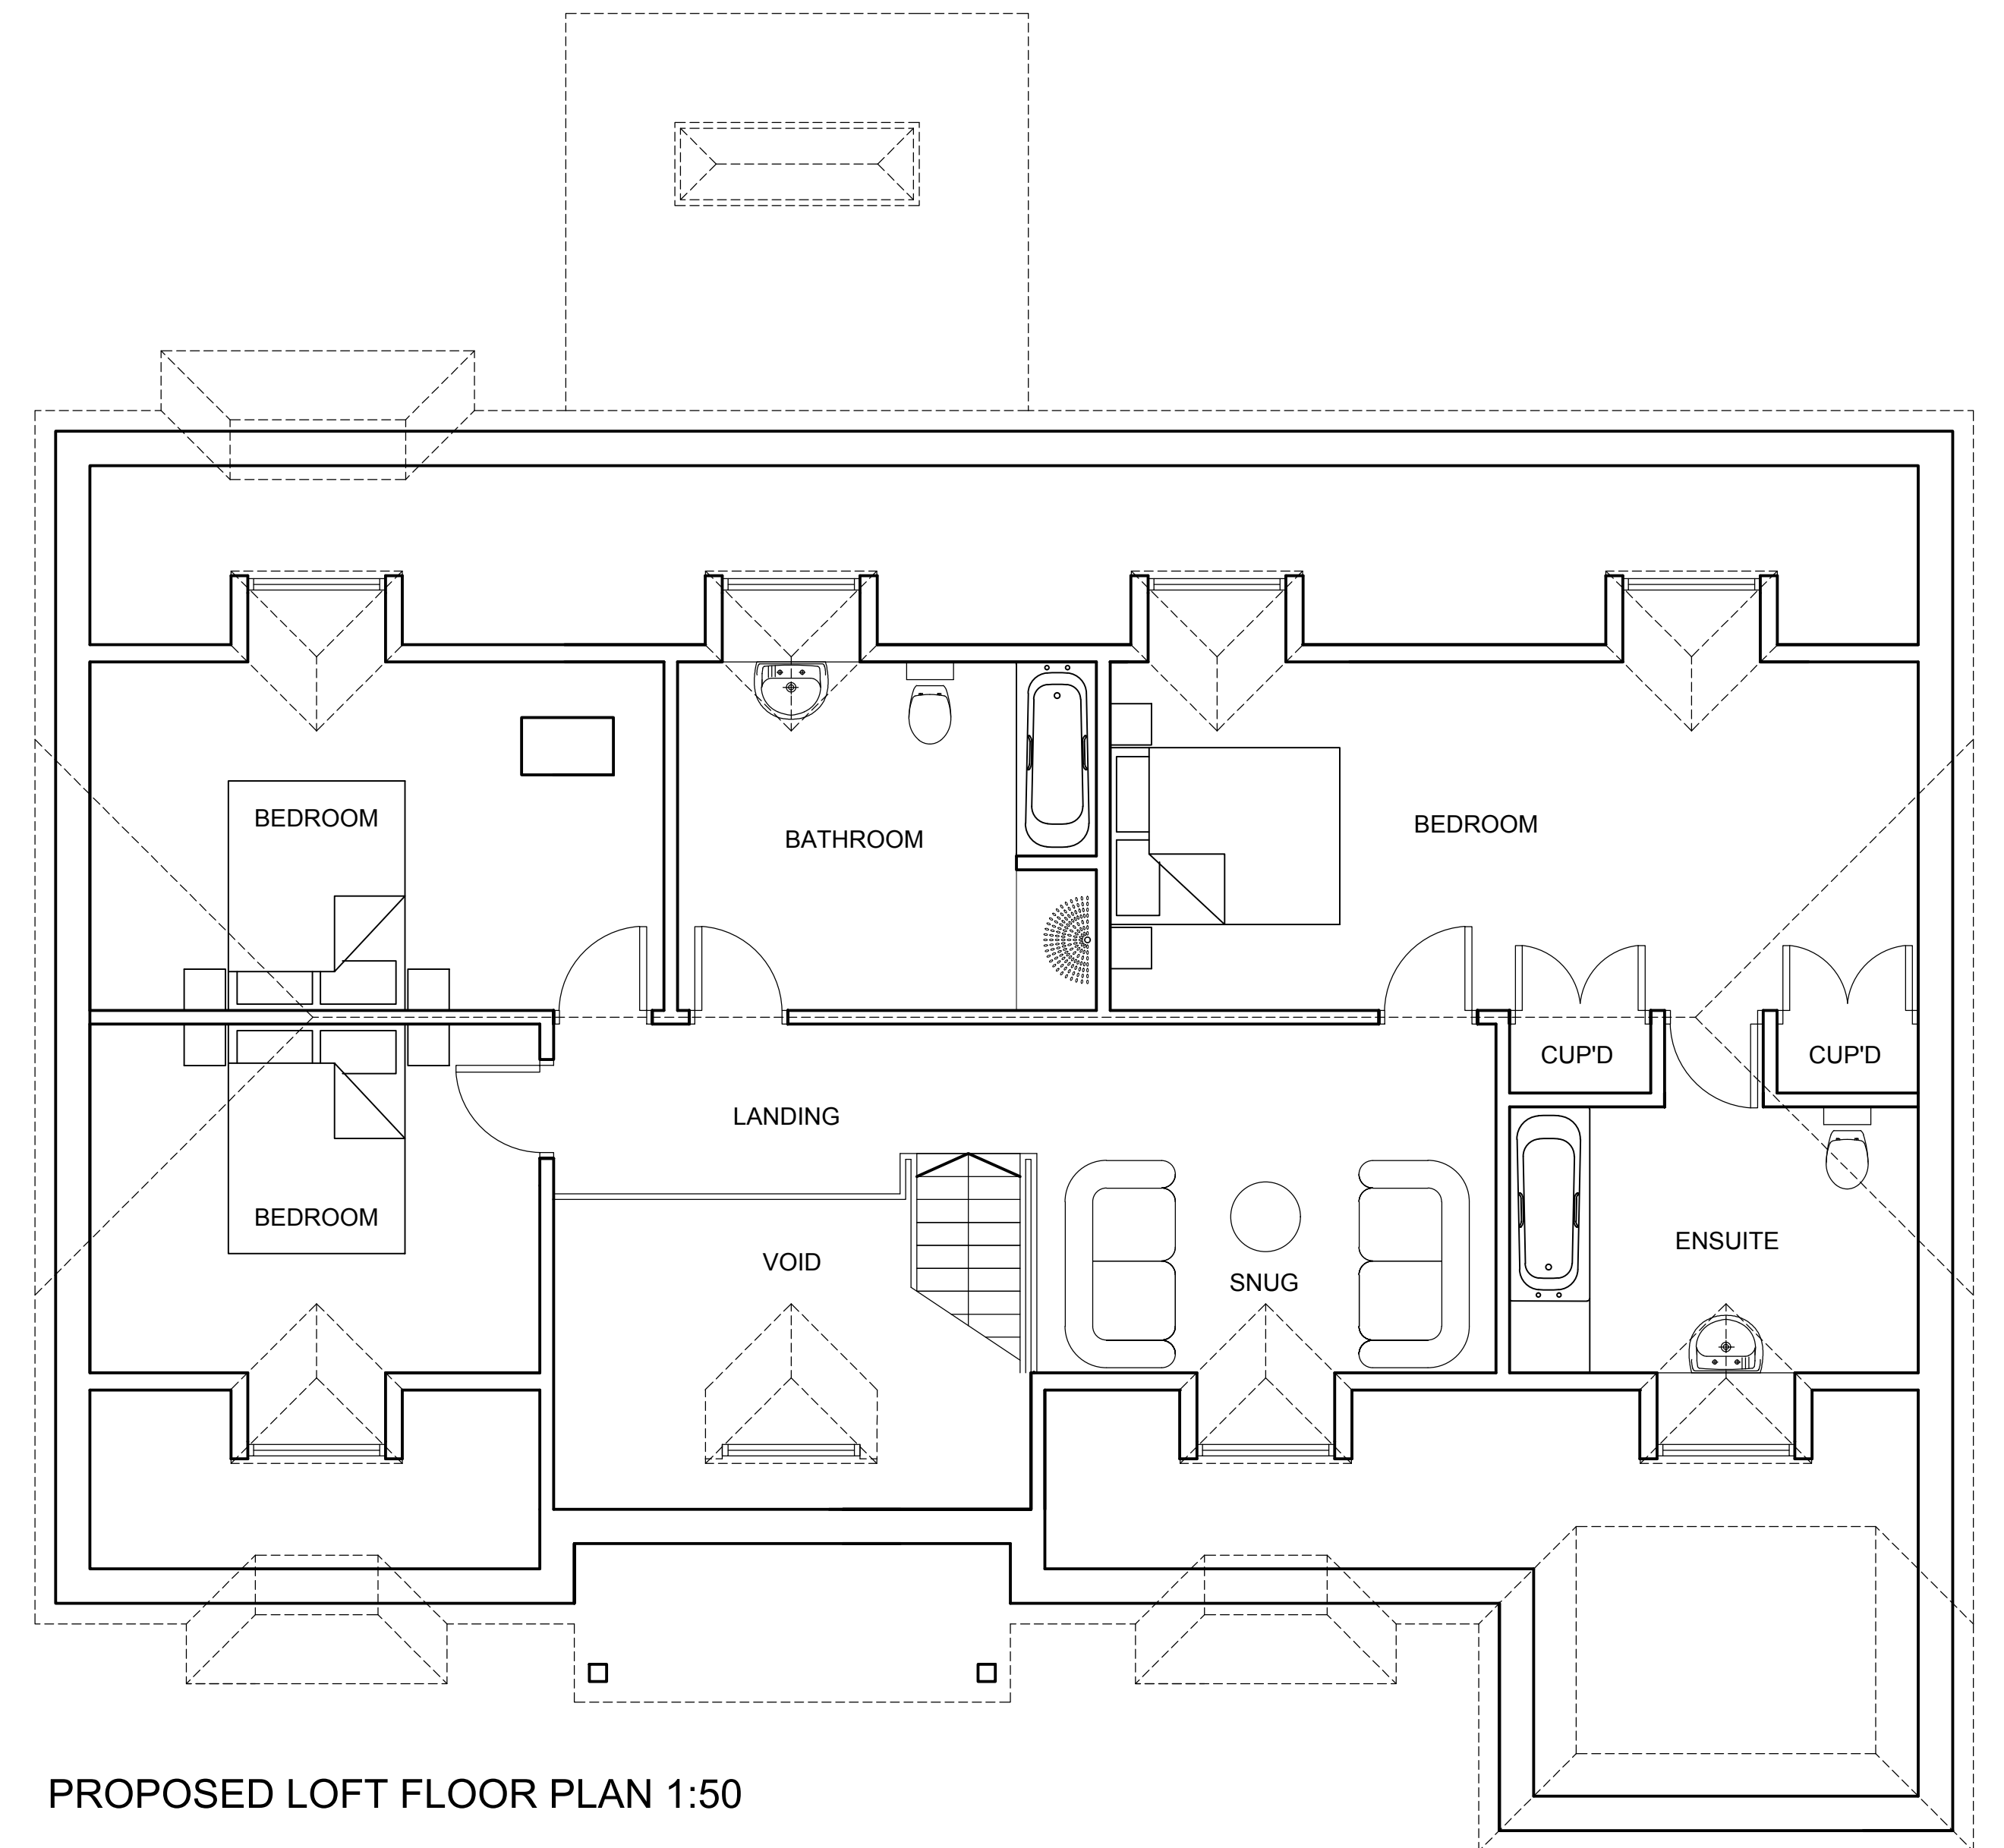

PROPOSED LOFT FLOOR PLAN 1:50




PROPOSED FRONT ELEVATION 1:100



PROPOSED SIDE ELEVATION 1:100



PROPOSED REAR ELEVATION 1:100

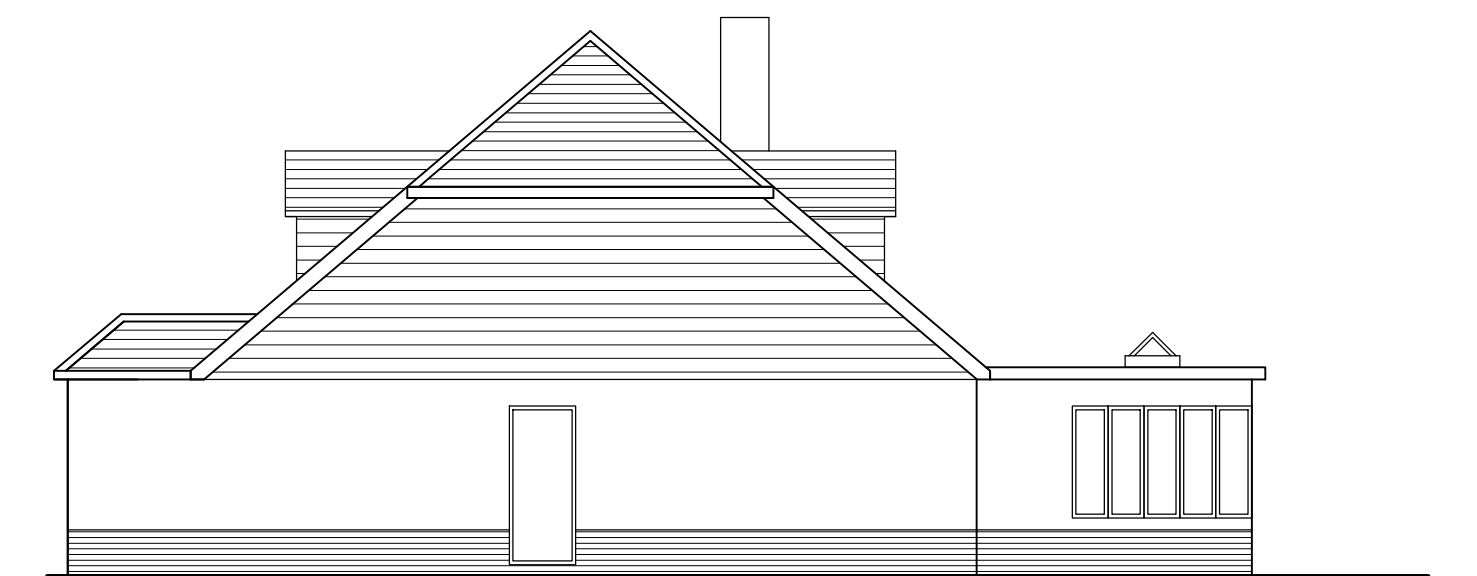

PROPOSED SIDE ELEVATION 1:100