

Notes


THIS DRAWING IS THE COPYRIGHT OF VIVID DESIGN STUDIO LTD AND MUST NOT BE COPIED, ALTERED OR REPRODUCED IN ANY WAY NEITHER PASSED TO A THIRD PARTY WITHOUT THEIR WRITTEN PERMISSION.

DIMENSIONS TO BE CHECKED ON SITE BEFORE COMMENCING WORK AND ANY DISCREPANCIES SHALL BE REPORTED TO THE DESIGNER. FIGURED DIMENSIONS MUST BE TAKEN IN PREFERENCE TO SCALED DIMENSIONS.

Rev:-	Description:-	Date:-	Chkd by:-



STREET SCENE LOOKING AT PLOT 2
(1:100)

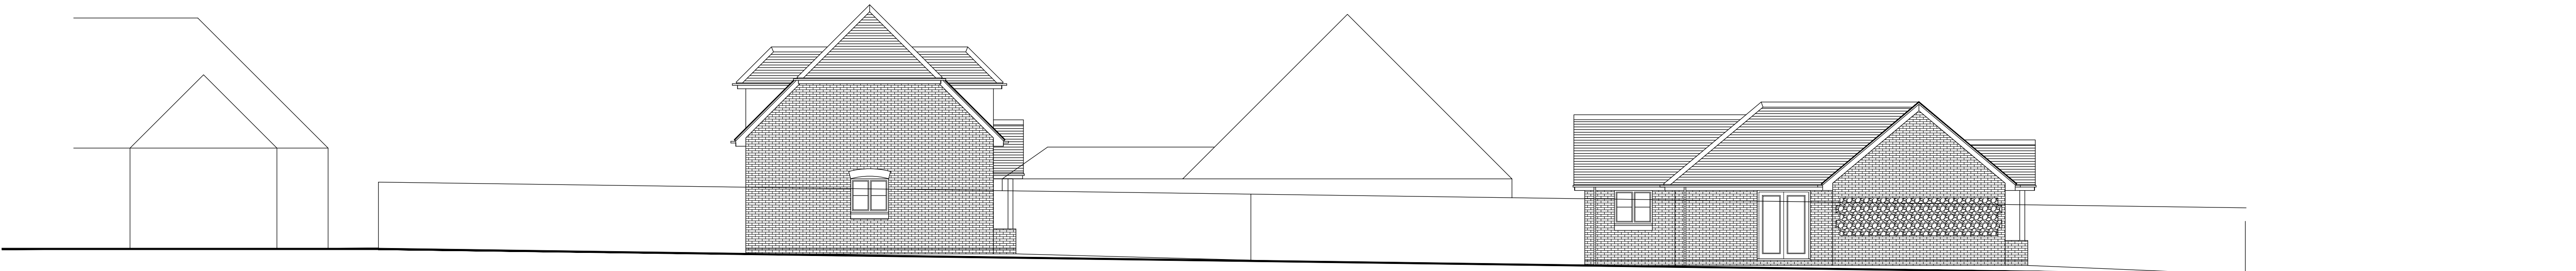

STREET SCENE FROM FOOTPATH
(1:100)




The Barn, Calcot Mount Business Park, Calcot Lane,
Curdridge, Southampton, Hampshire, SO32 2BN
Tel: 01489 786670
Email: info@vividdesignstudio.co.uk
Website: www.vividdesignstudio.co.uk

Project:-	Proposed Residential Development 16 Lovedean Lane Waterlooville Hampshire		
Title:-	Proposed Street Scenes		
Client:-	Mr Tony Pilcher		
Scale:-	1:100 (@A1)		
Drawn By:-	PJD	Checked By:-	
Date:-	28/05/20	Date:-	
Job.No:-	190077	Drg.No:-	06



STREET SCENE LOOKING AT PLOT 1
(1:100)

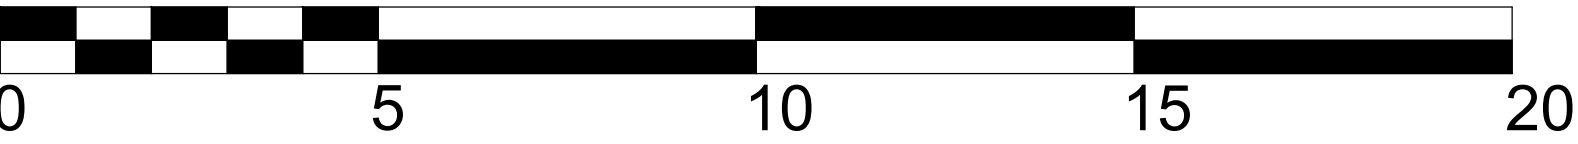

SCALE BAR 1:100