



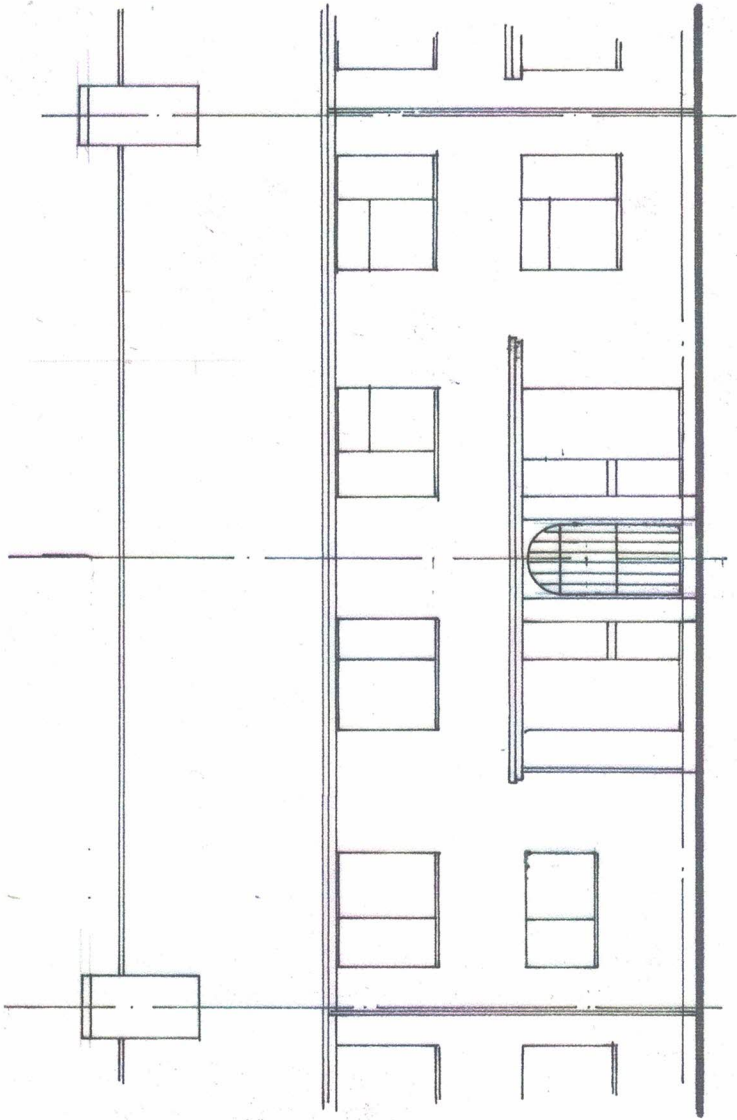

FRONT

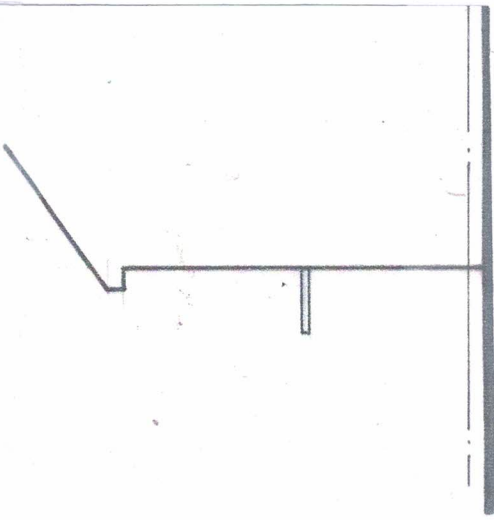

SIDE



GROUND FLOOR

DEREK TREAGUS ASSOCIATES ARCHITECTURAL SERVICES No3-The Townhouse,20 Nelson Road, Southsea, Hampshire PO5 2AS Tel: 07956 624094 Email: derek.treagus@gmail.com					
Project	FRONT PORCH AT 41 WILVERLEY AVENUE, HAVANT, HAMPSHIRE.				
Client	Mr A Daniels				
Subject	Planning Drawing Existing				
Date:	Apr 2020	Scale: 1:100@ A3			
Rev:		Drg. No. 20/894/02			
• Copyright reserved. • All dimensions are to be site confirmed and should not be scaled unless for Planning purposes. • Verify all queries with the office.					