
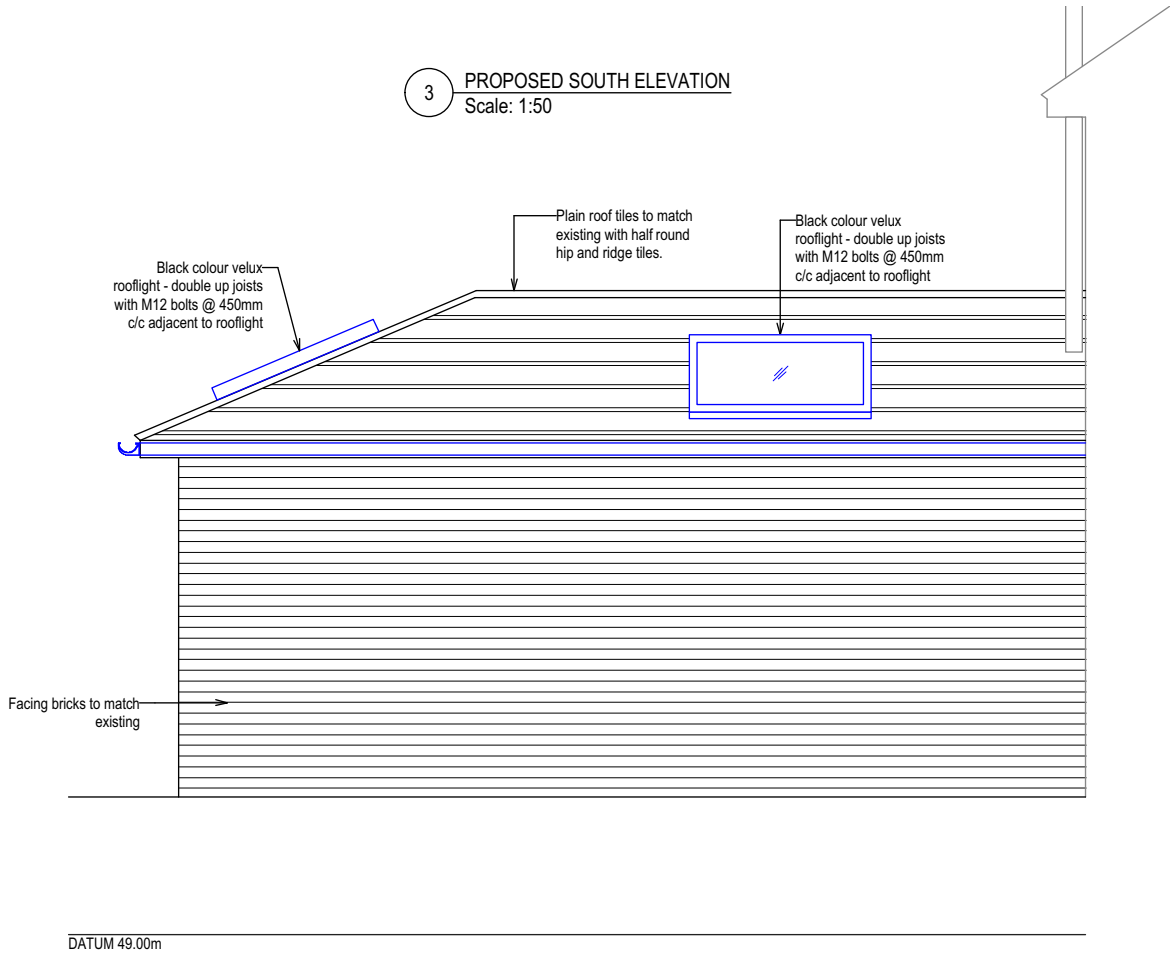
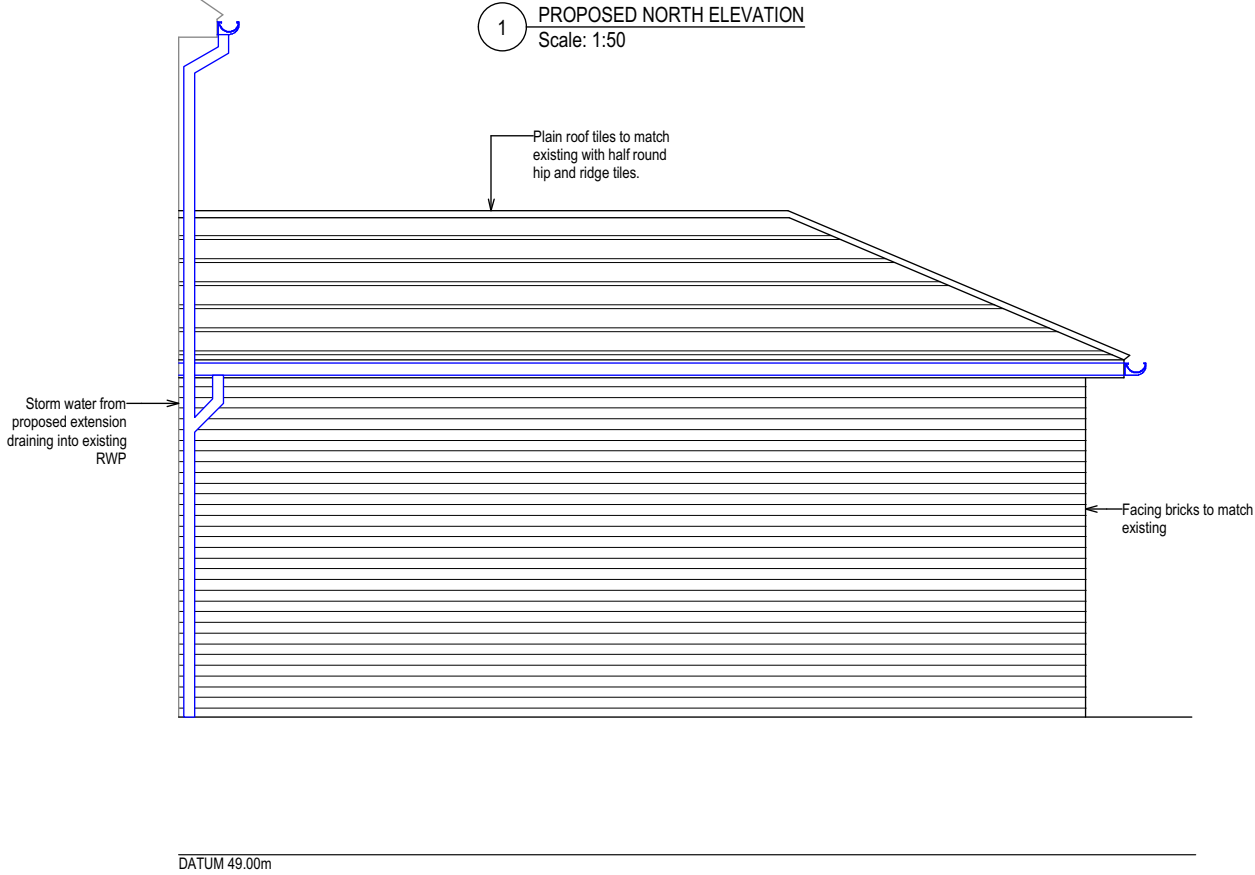


PLANNING

- LEVEL DATUM**
Levels are based on Temporary Bench Mark (TBM) located on Station A, Value = 50.00m
- NOTES**
1. All dimensions and levels to be checked on site by contractor prior to fabrication/construction.
 2. This drawing is to be read in conjunction with all relevant consultant's and/or specialist's drawings and documents. Any discrepancies or variations are to be notified to SurveyCloud Ltd before the affected work commences.
 3. This drawing and the copyrights and patents therein are the property of SurveyCloud Ltd and may not be used or reproduced without prior consent.

STATION SCHEDULE				
STN	A	500.000	1000.000	50.000
STN	B	500.000	973.323	49.392

Proposed external materials
Clay facing bricks to match existing.
White upvc windows & doors to match existing.
Black colour velux rooflights.
Black colour upvc gutters and downpipe rainwater goods to match existing.
White colour upvc fascia & soffits to match existing.
Plain roof tiles to match existing with half round hip and ridge tiles.

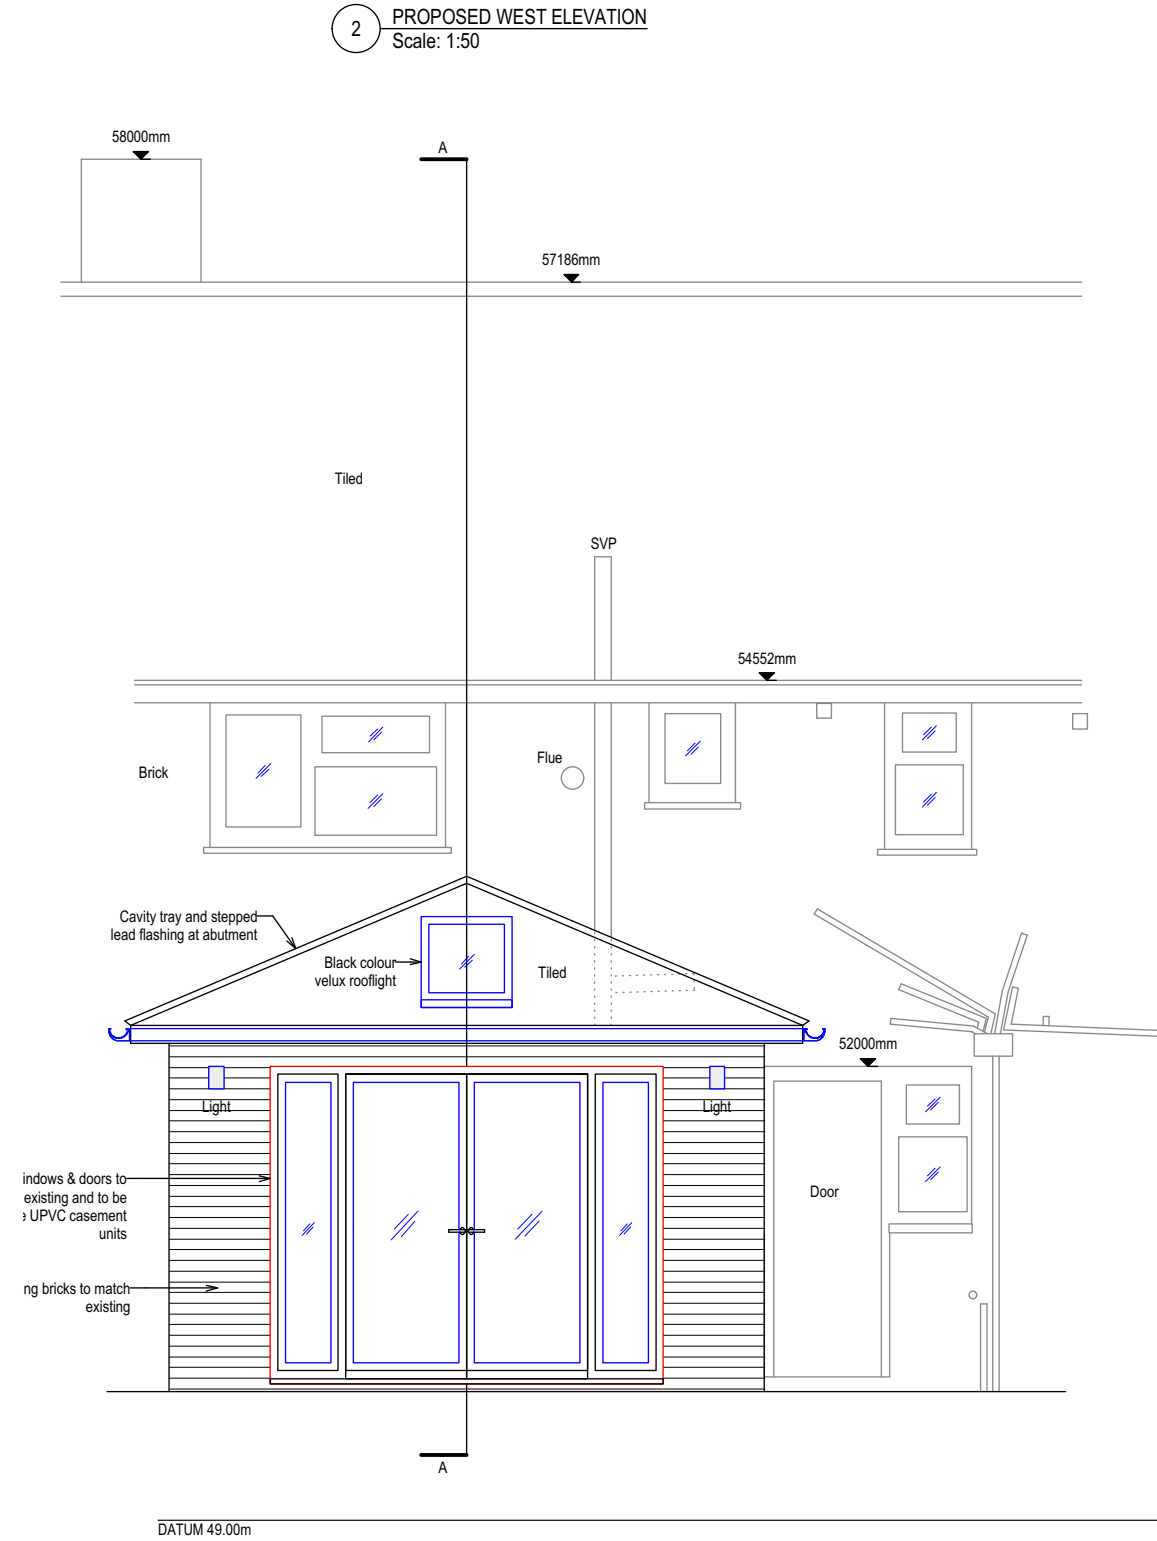

A	submitted to planning	26/09/2019
Revision	Comment	Date
Client MR BEN RALPH		
Project 45 HIPLEY ROAD HAVANT HAMPSHIRE PO9 2HG		
Title PROPOSED ELEVATIONS		
Drawing Number SD19550-P1.3	Revision A	Status PLANNING
Scale AS SHOWN	Sheet Size A3	Drawn By Date SEPTEMBER 2019
 10 Church Road Steep Hampshire GU32 2DW Phone 07900 808 808 Office 01730 262 485 mail@surveycloud.co.uk www.surveycloud.co.uk		