



PHYSICAL SCALE IN METERS @ 1:100

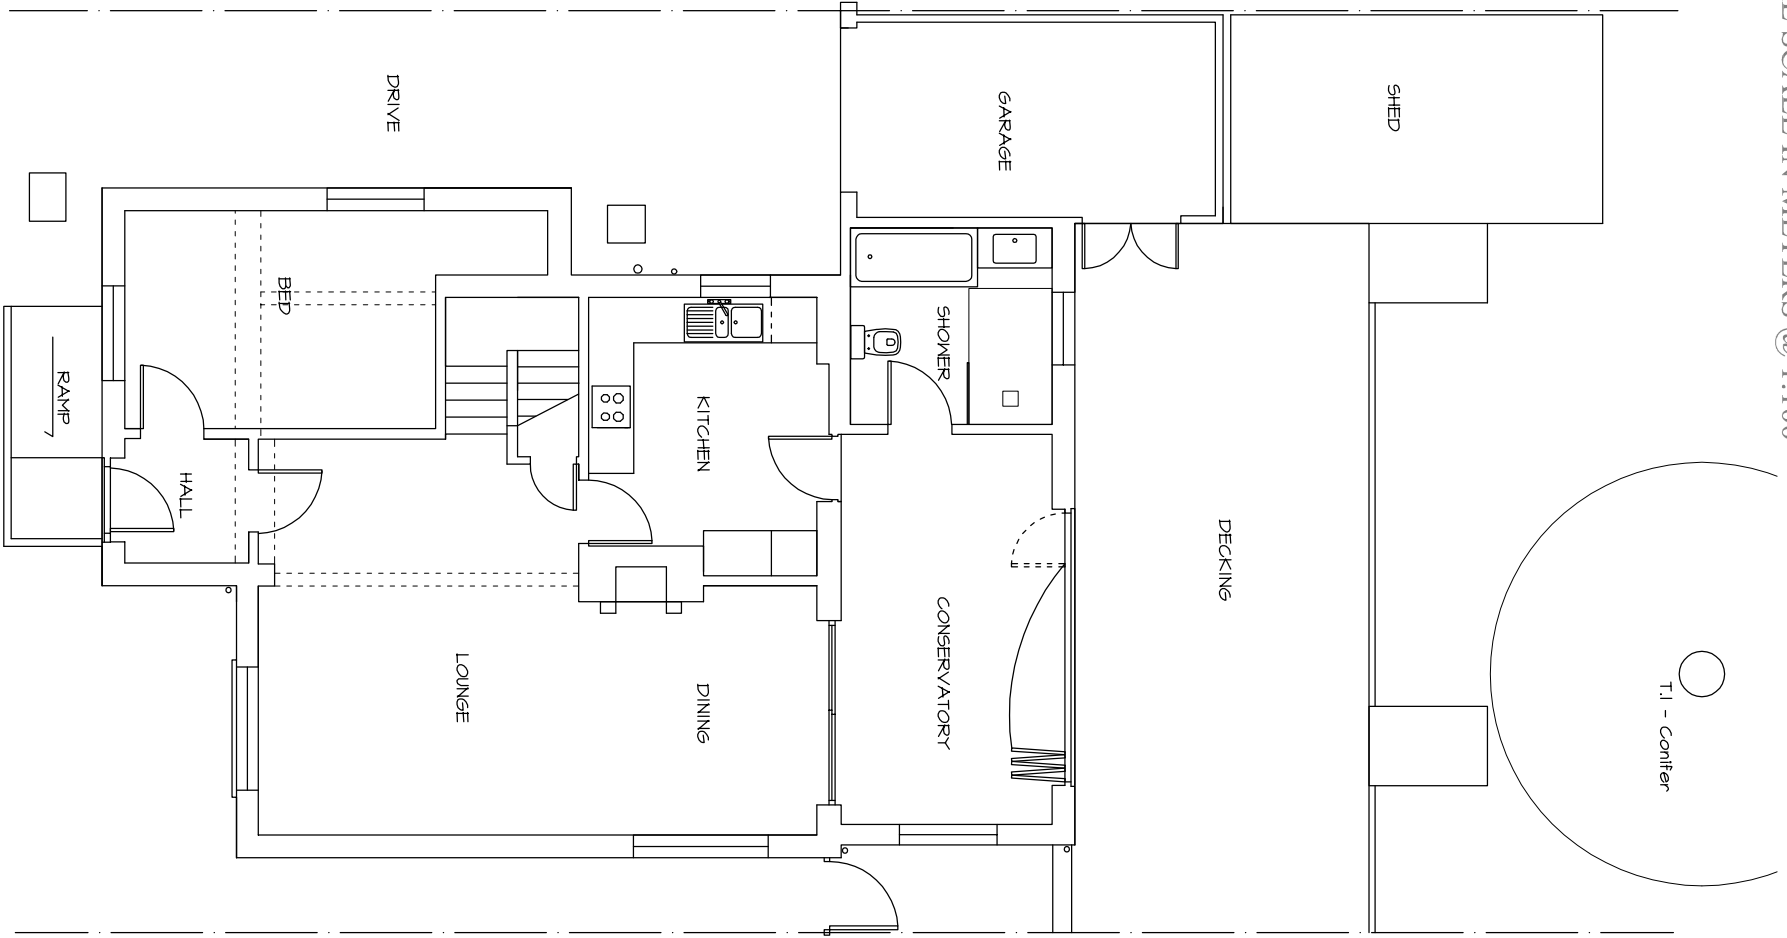

NOTES:
This drawing has been produced solely for PLANNING/DESIGN.
Do not Scale from this Drawing except for planning purposes.
Any drainage shown is presumed and to be checked on site
before commencement of works.
This drawing is the copyright of MF Designs Ltd.

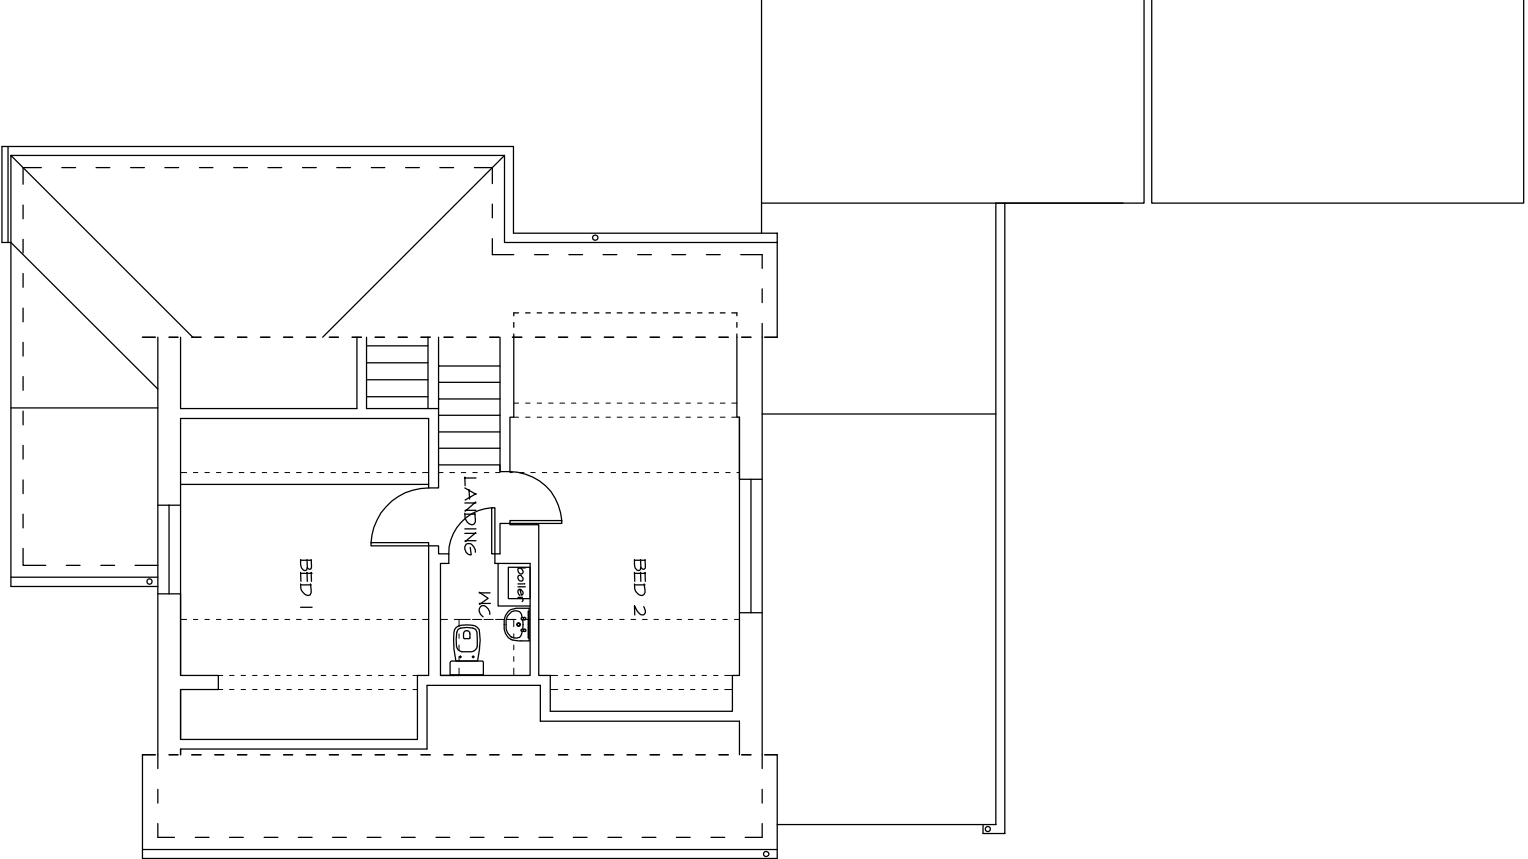

EXISTING SURVEY - 110 Durley Avenue, Waterlooville. PO8 8TZ

Existing First

Existing Ground

mf designs ltd



Chartered Architects

36 Grove Road • Havant • Hampshire • PO9 1AR
Director: Martin Farrer RIBA • Co Registration No.4507379
U/F 02392 470967
e admin@mfdesigns.org.uk



Date: March 2020
Scale: 1:100
Job No: 3241
Dwg No: EX_01