
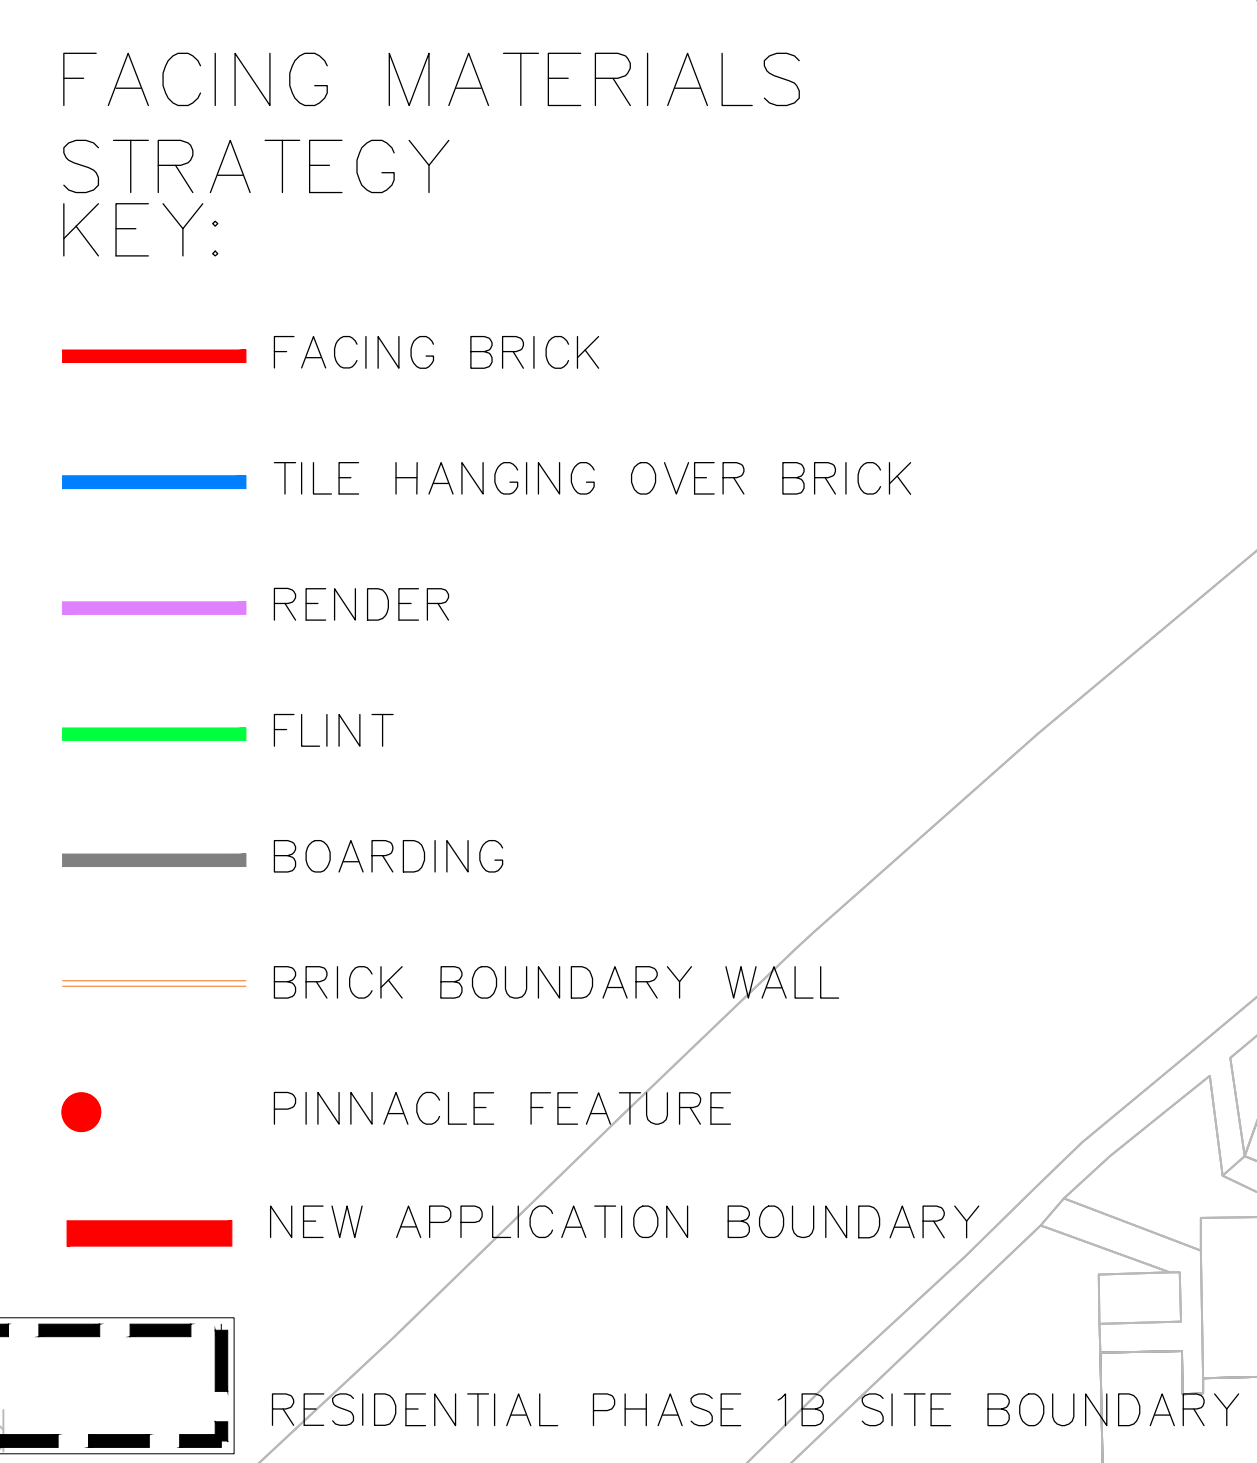


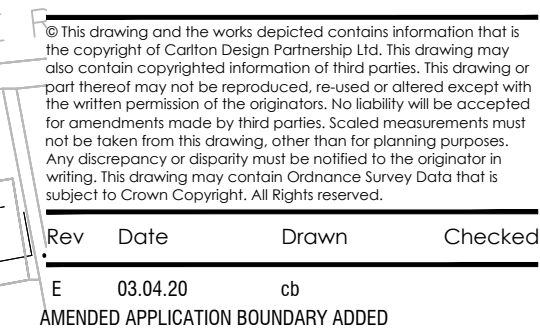

Drawing Title:
FACING MATERIALS PLAN

Linden
HOMES

Watsons
Estates

carlton
design partnership

Selwyn House, 320 Castle Way, Southampton, SO14 4AW
023 8011 8866, www.carltondesignpartnership.com

1:500
10A0

0 5 10 15 20 25m

Dwg No: 2740.C.1008 Rev: E