




PHYSICAL SCALE IN METERS @ 1:100

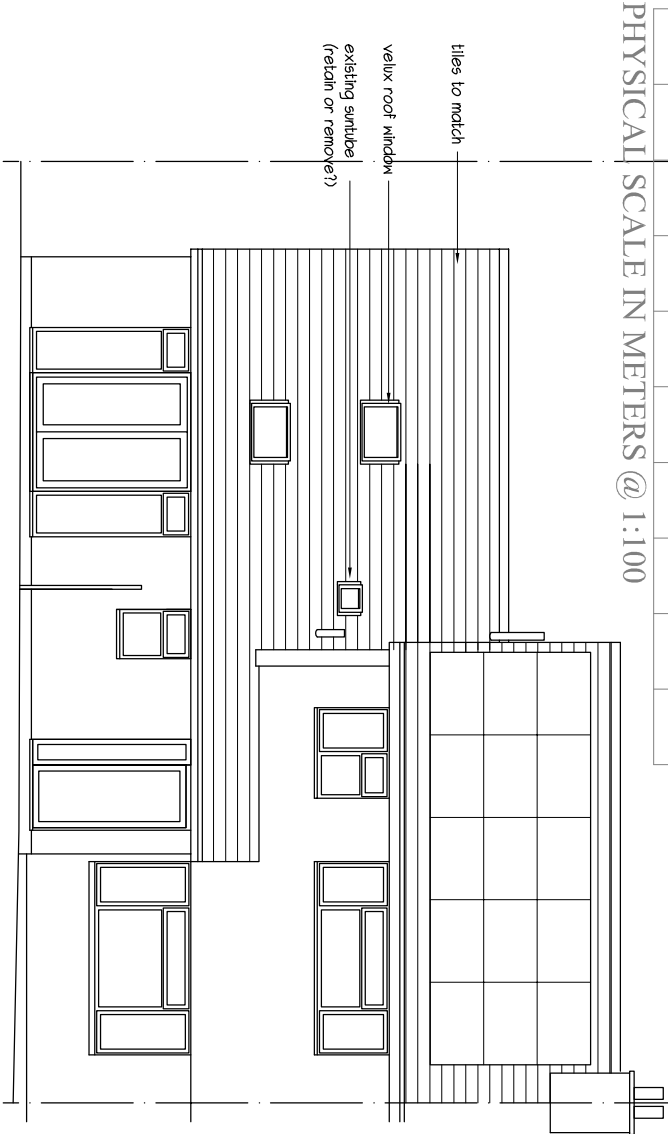


Proposed South (front)

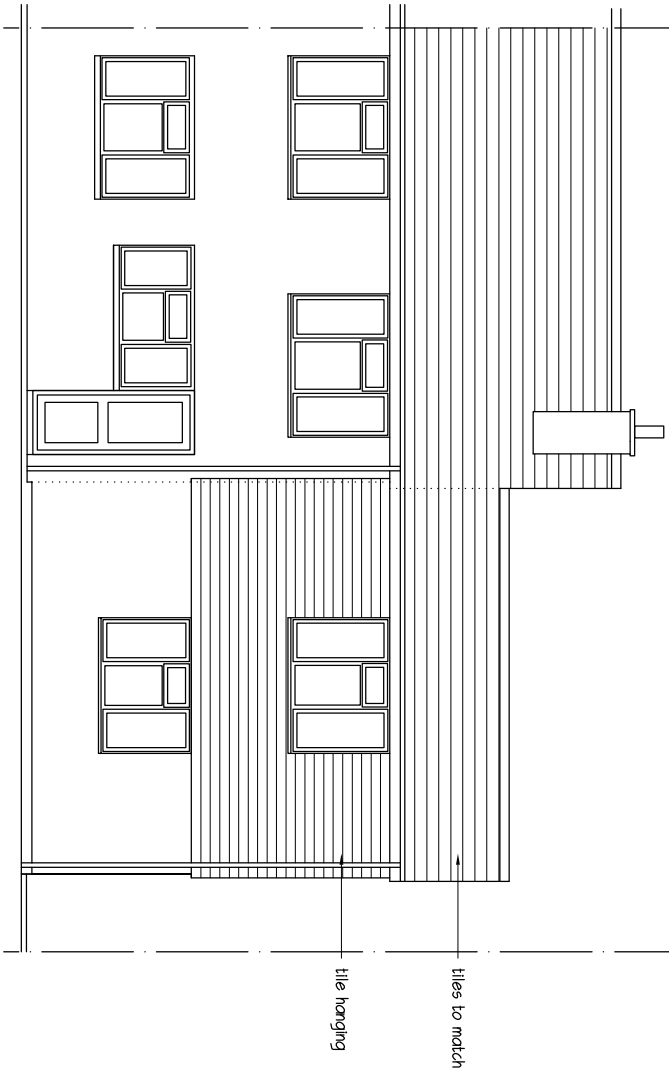


Proposed North

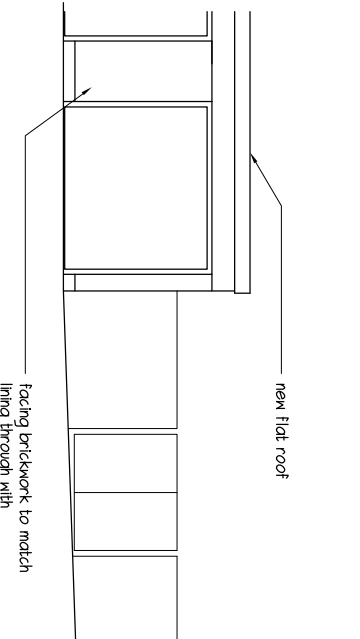


Proposed Garage/Studio East

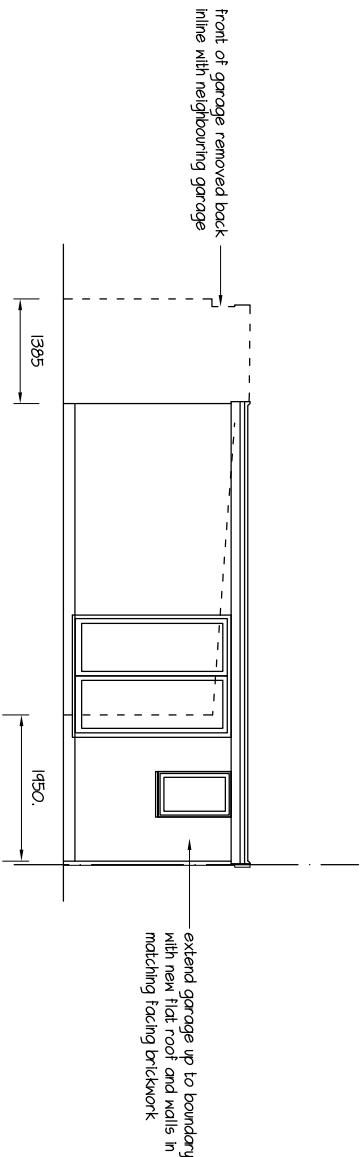

Proposed Garage/Studio North

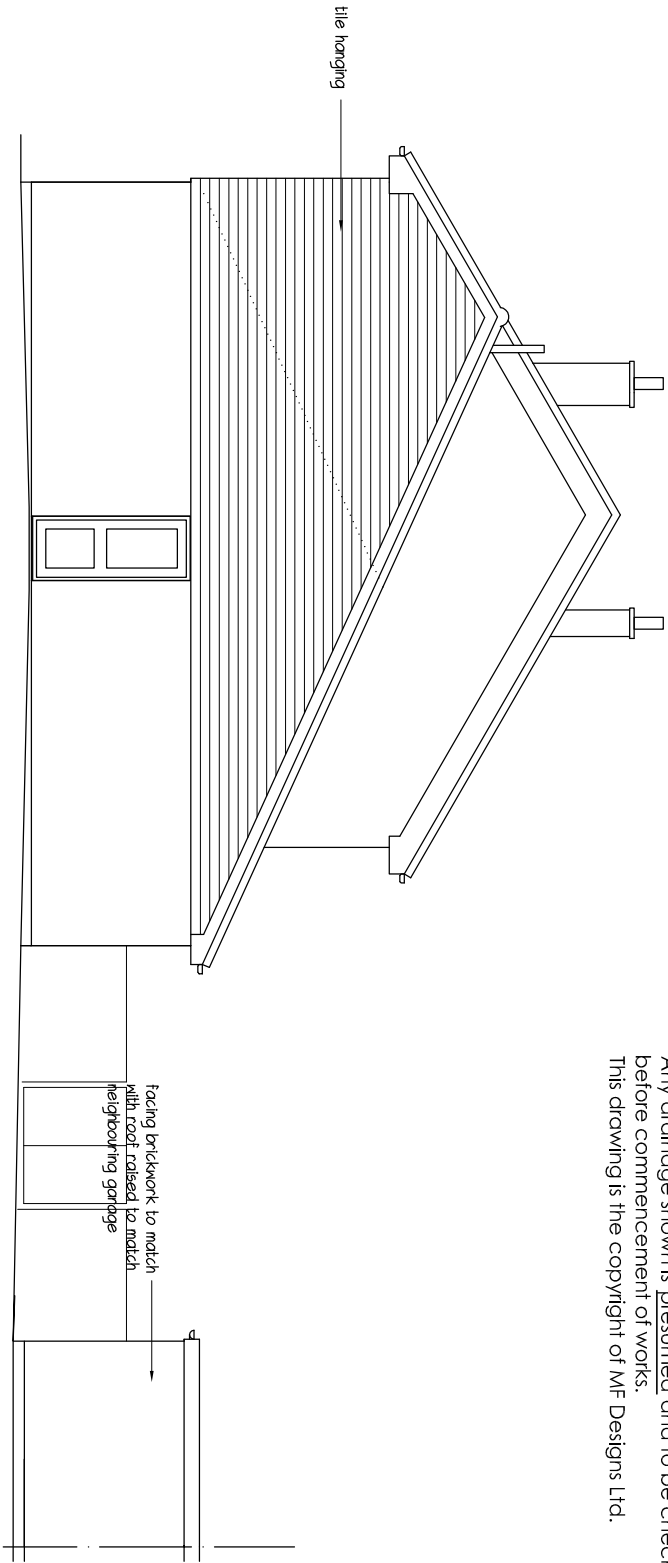

Proposed West

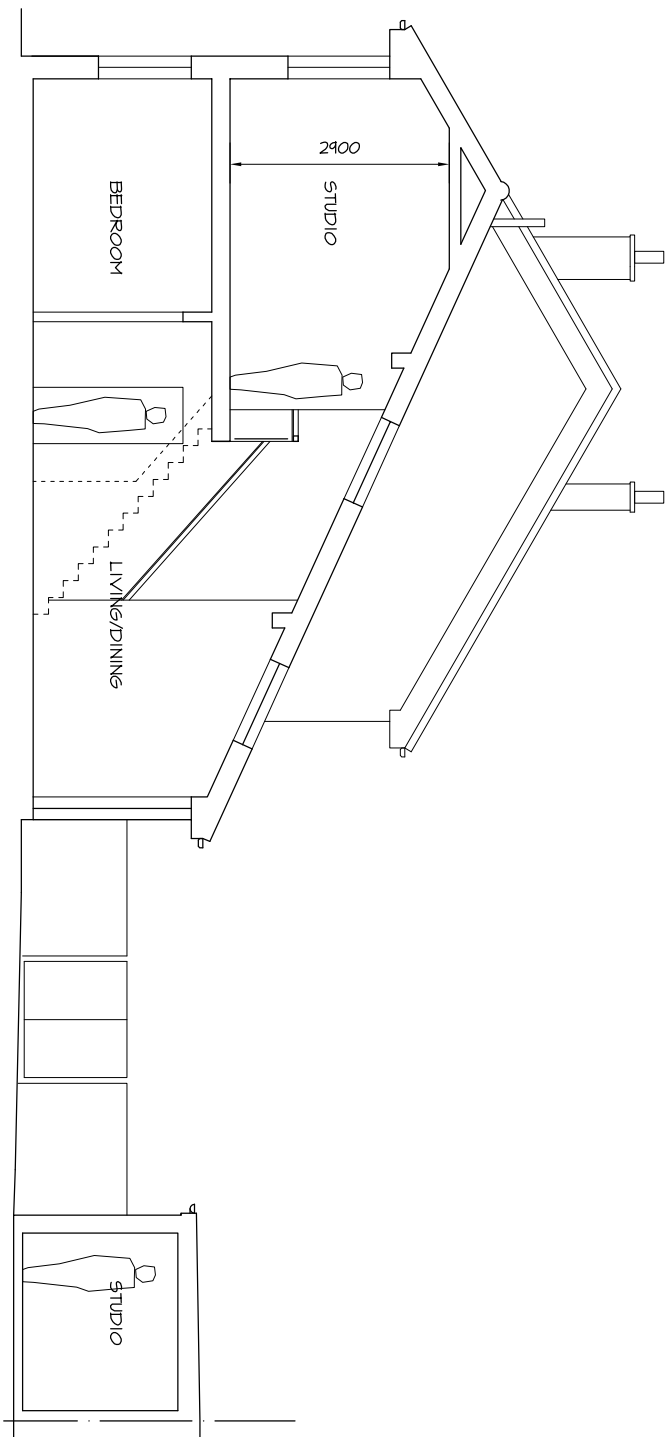

Proposed Typical Section

NOTES:  
This drawing has been produced solely for PLANNING/DESIGN.  
Do not Scale from this Drawing except for planning purposes.  
Any drainage shown is presumed and to be checked on site  
before commencement of works.  
This drawing is the copyright of MF Designs Ltd.

**mf designs ltd**

Chartered Architects

36 Grove Road • Havant • Hampshire • PO9 1AR  
Director: Martin Farrer RIBA • Co Registration No.4507379

U/F 02392 470967  
e admin@mfdesigns.org.uk



Date: Oct 2019  
Scale: 1:100

Job No: 3226  
Dwg No: P\_02