

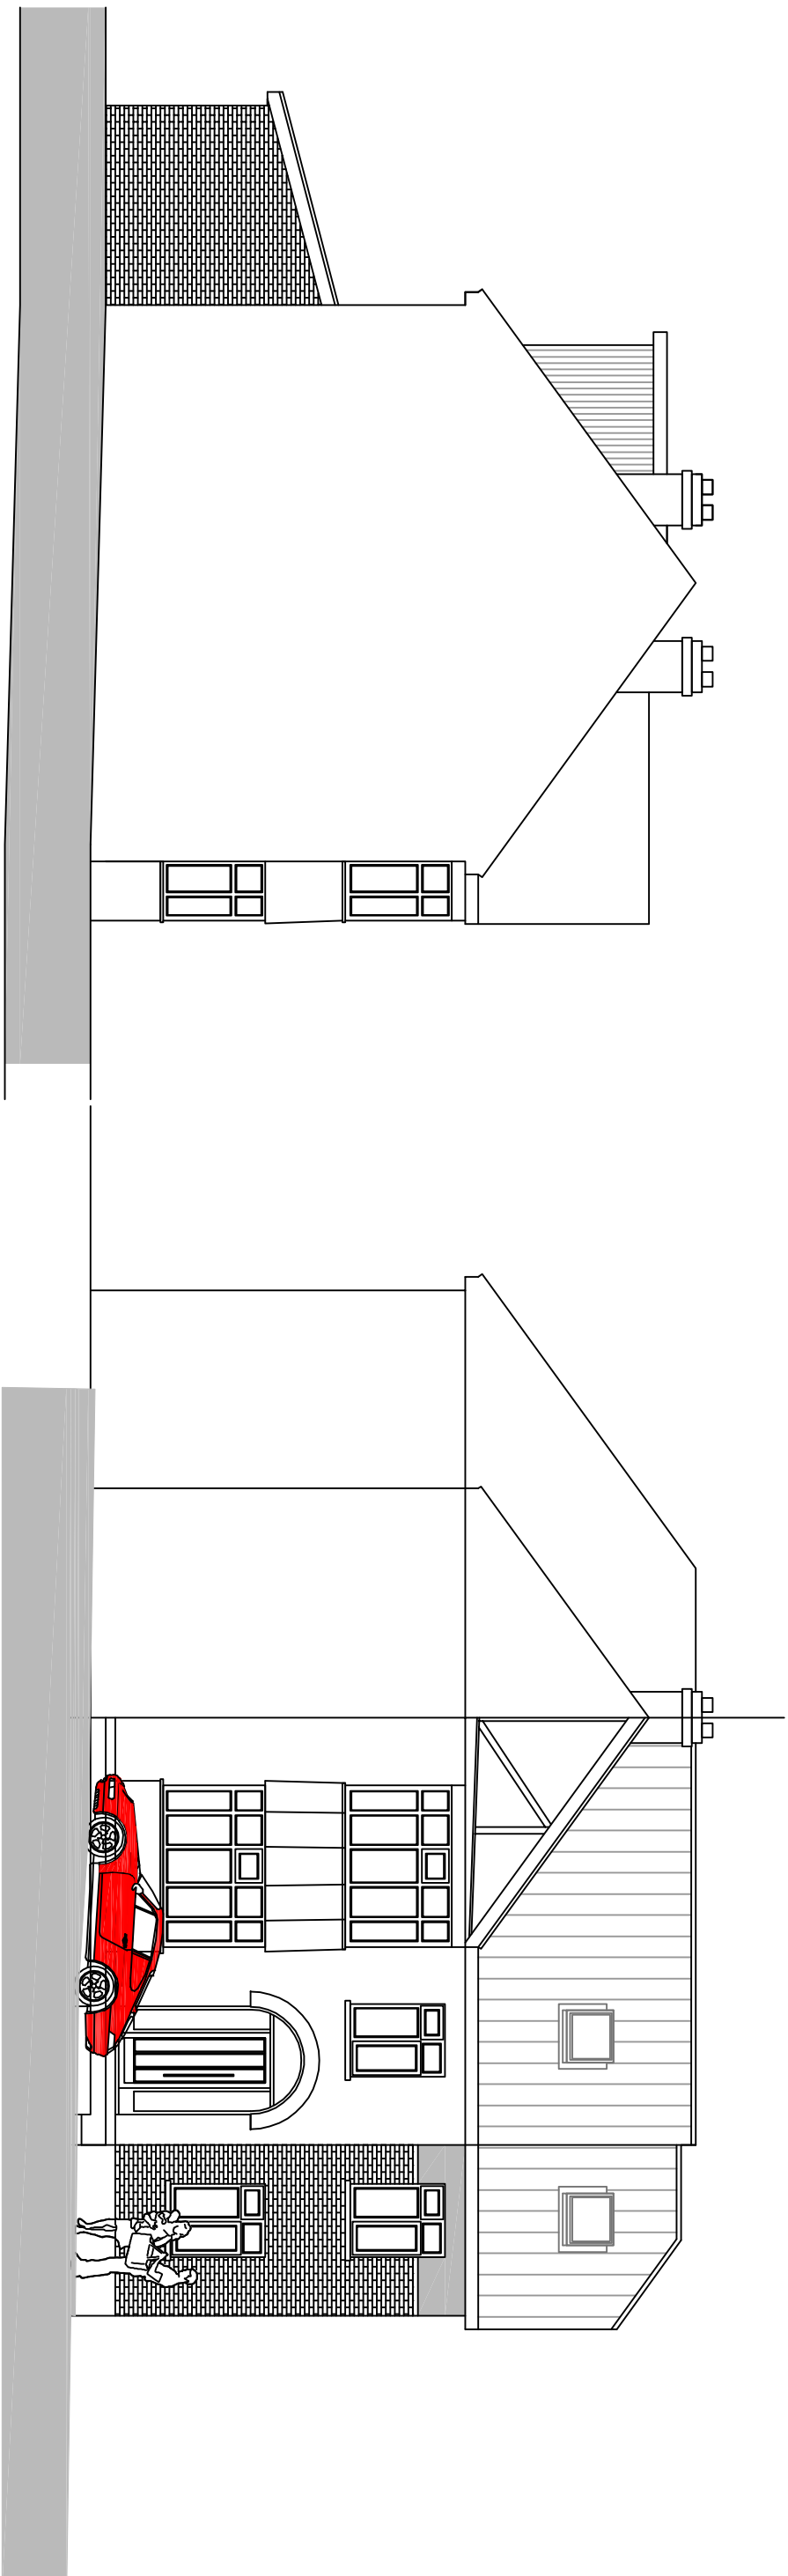




Proposed Elevations

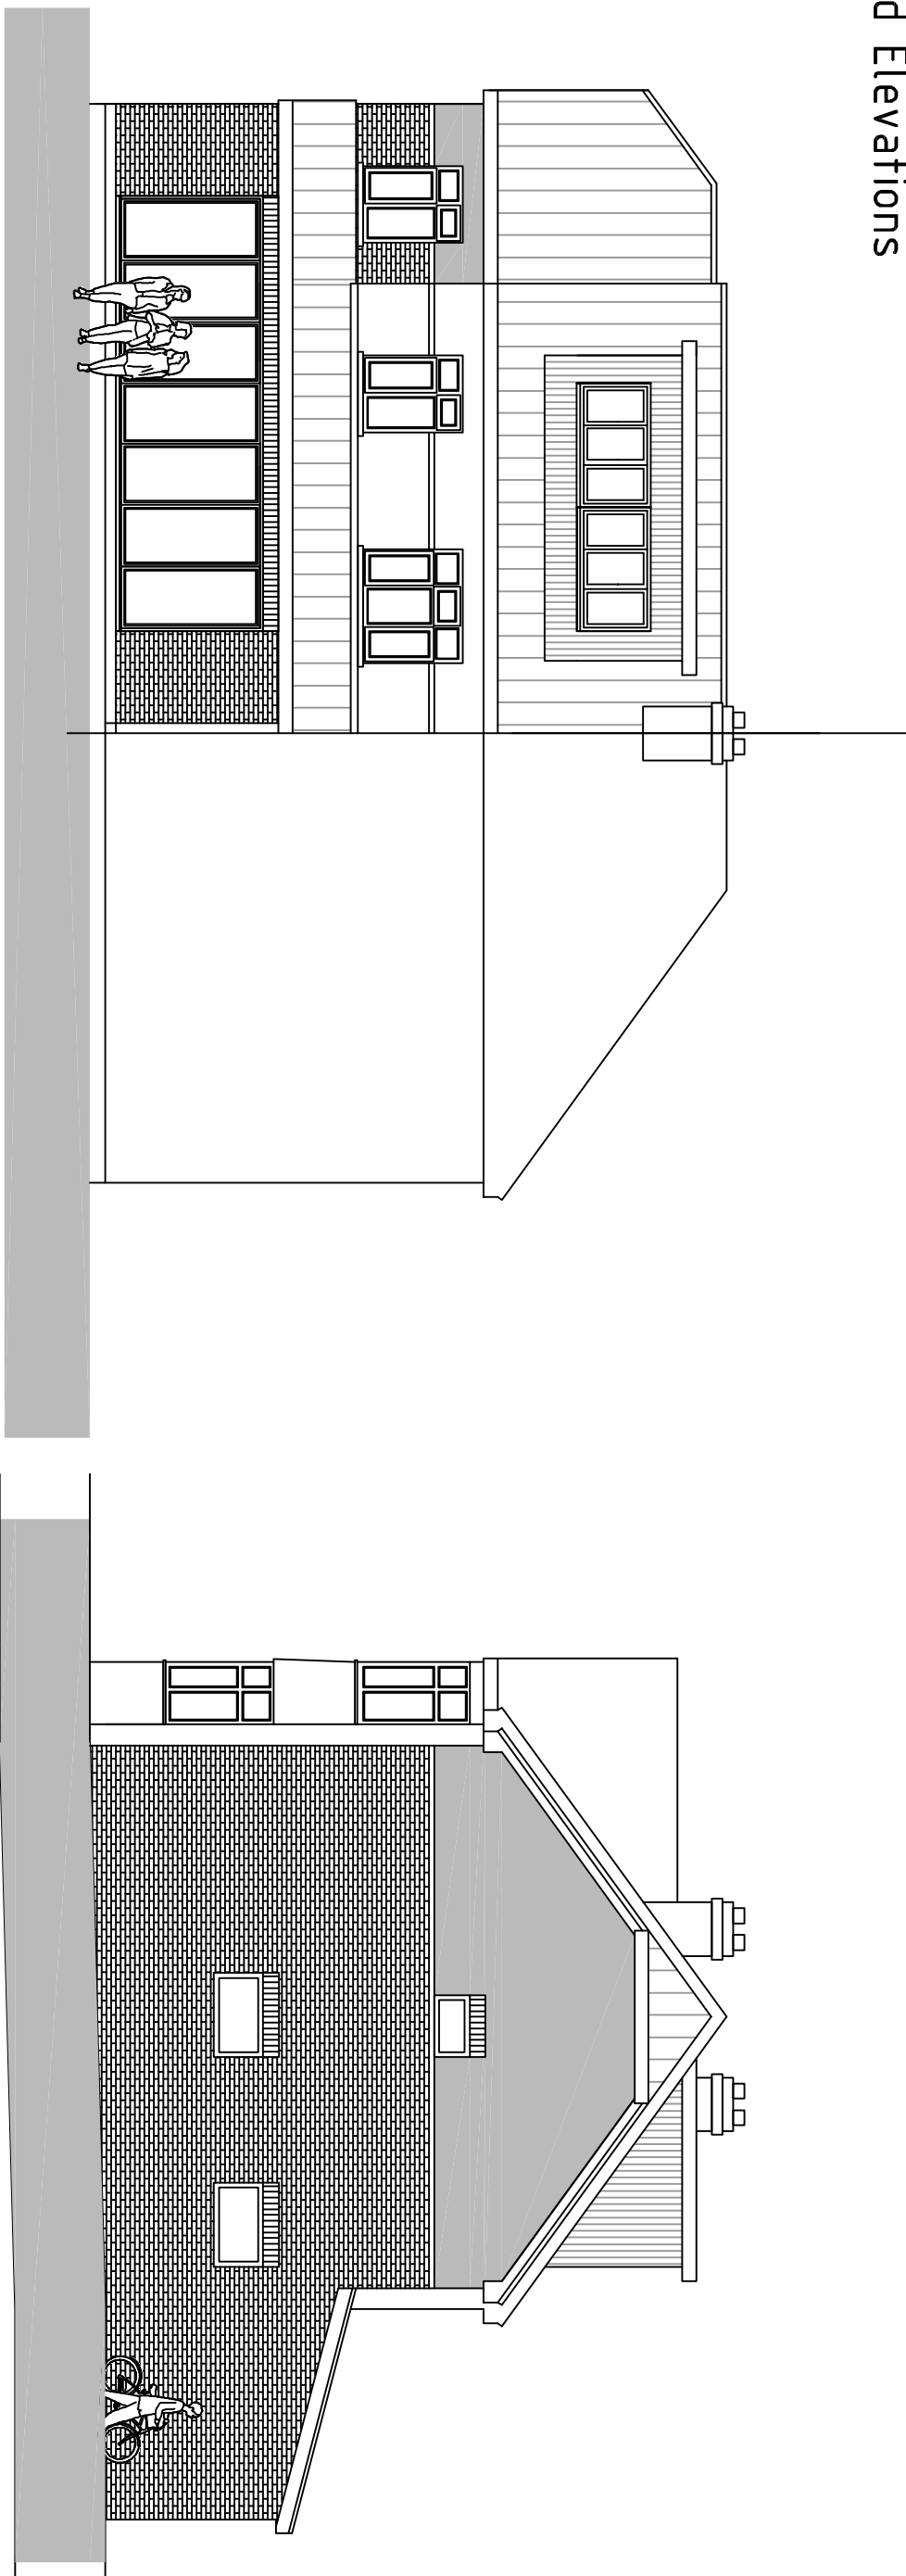

Proposed Floor Plans

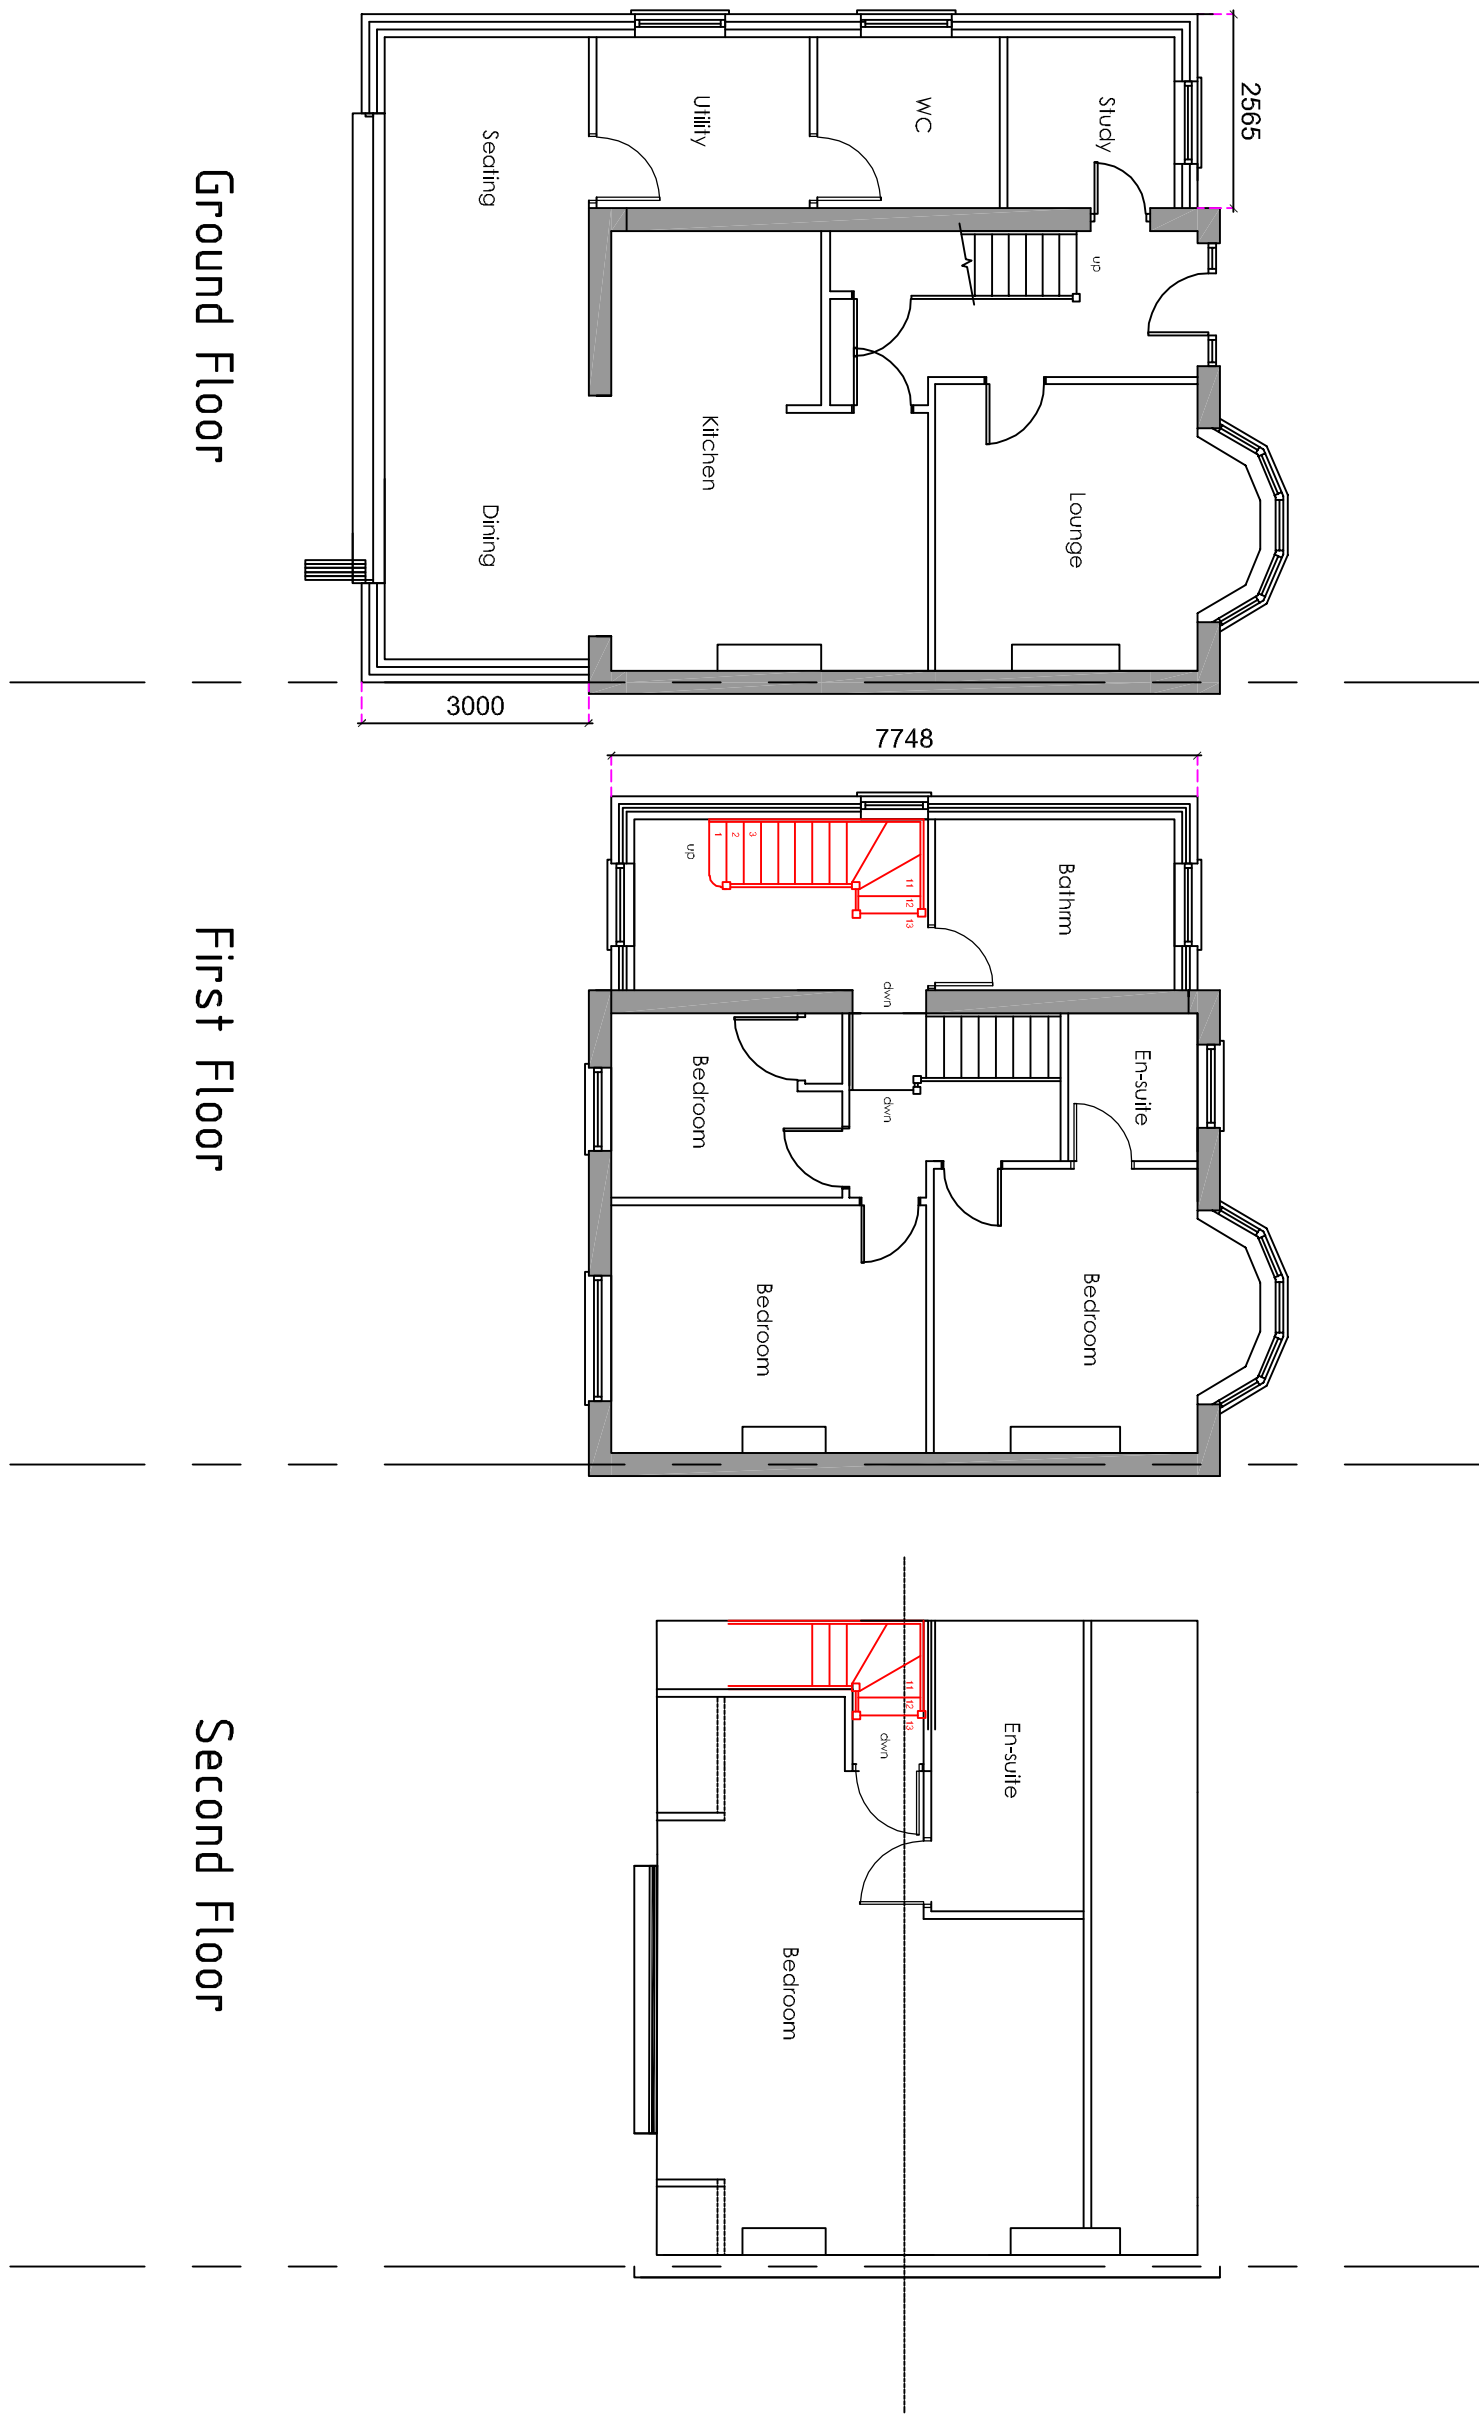

Existing Elevations

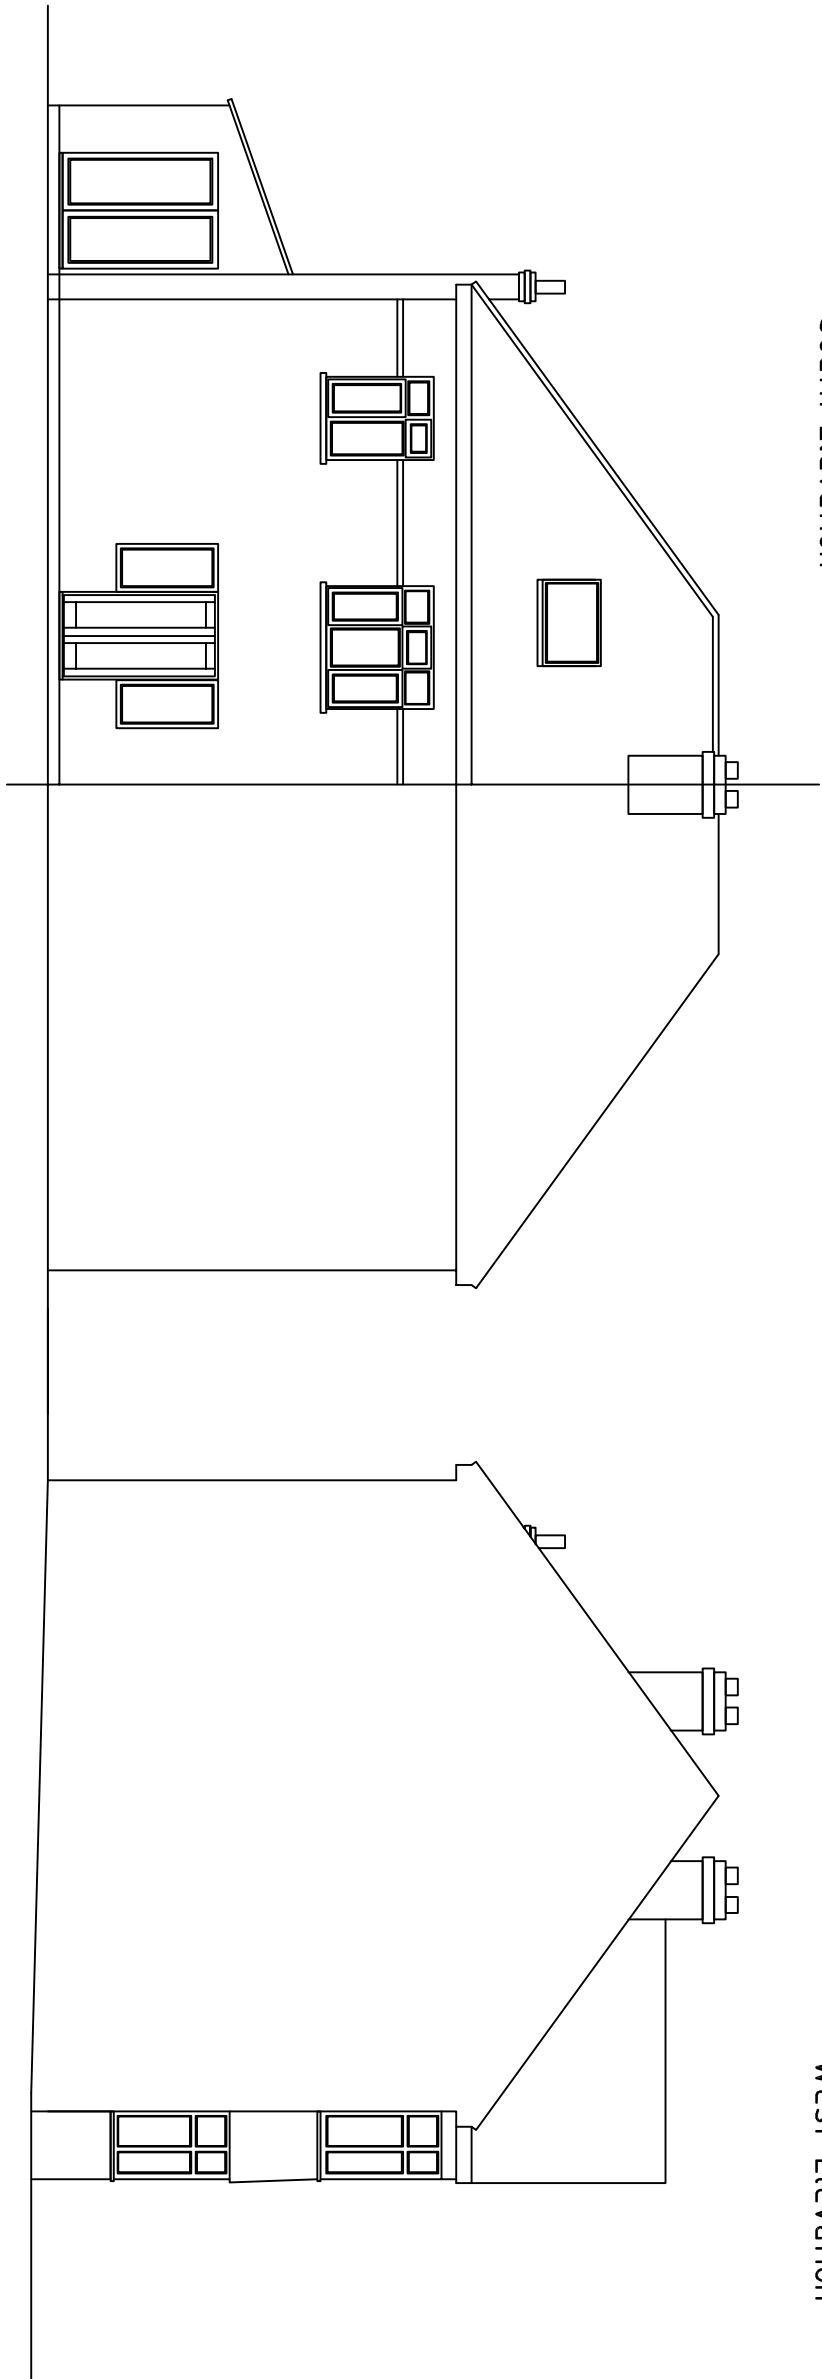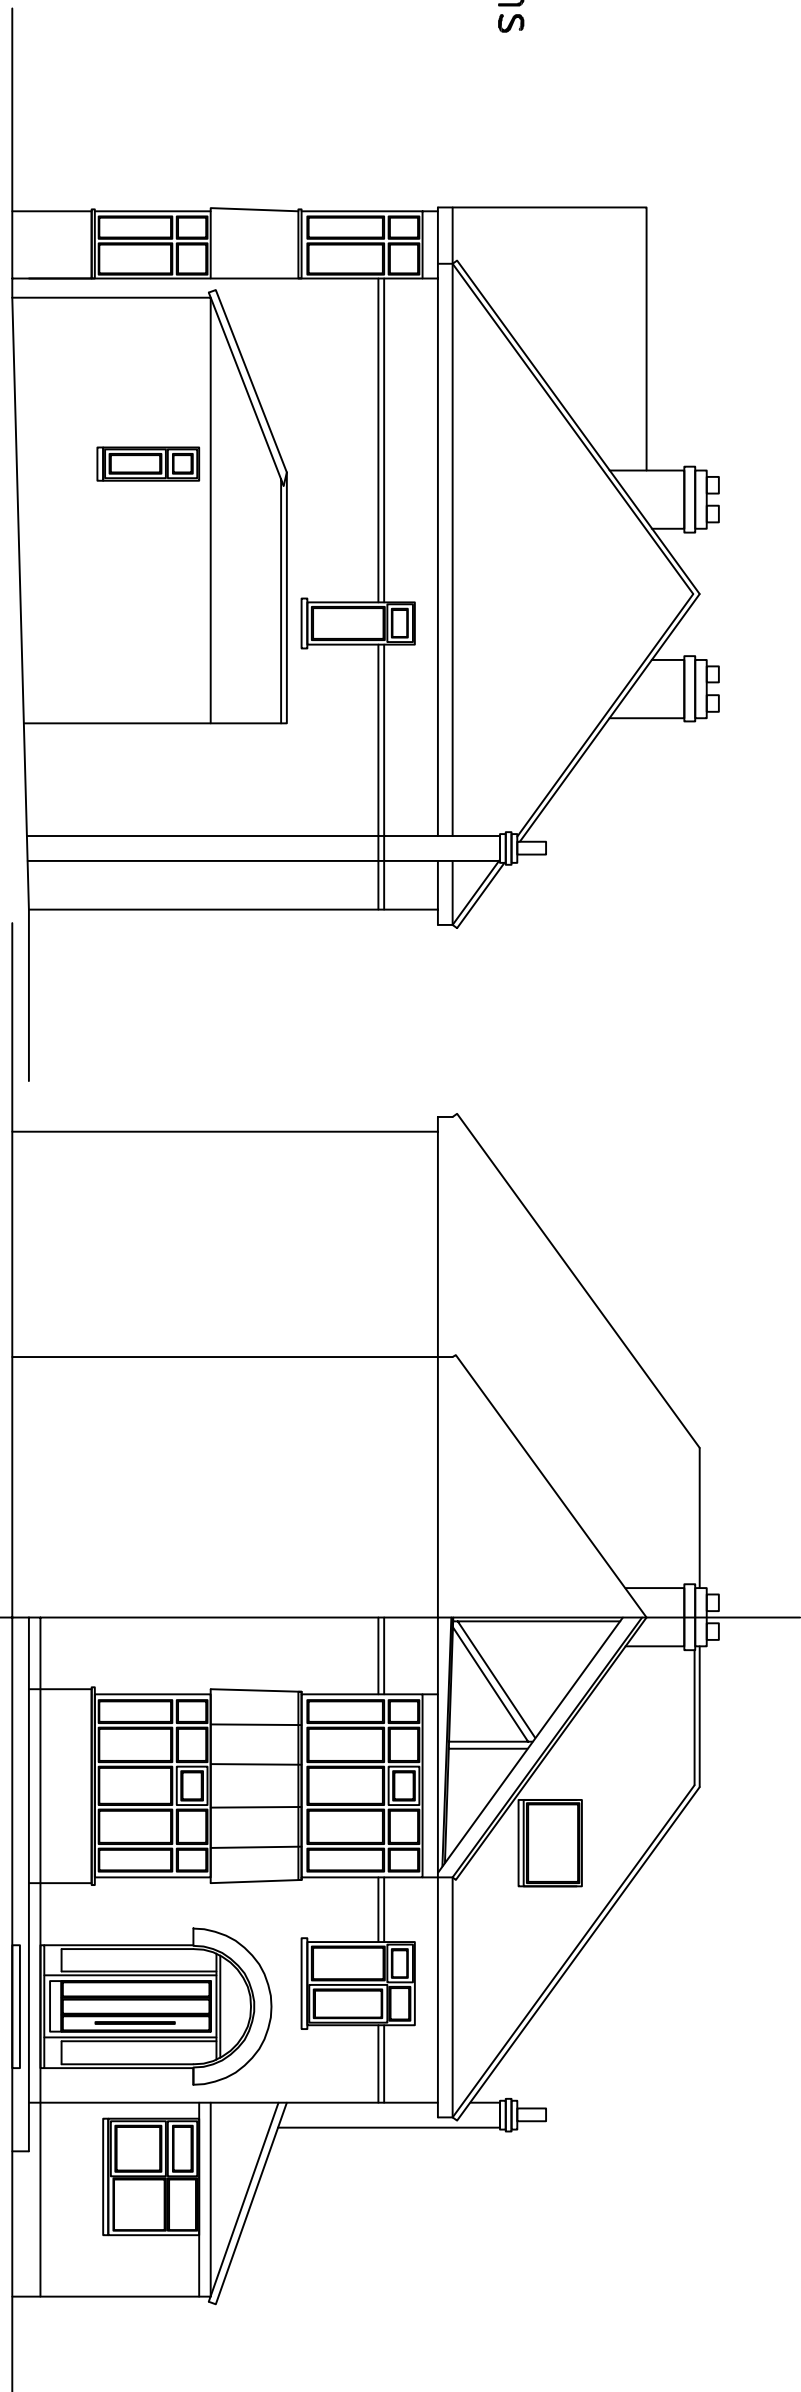

Existing Floor Plans

