




proposed materials schedule

- ① - Facing brickwork newman bricks (grey and brown mix)
- ② - PVCu Windows and doors (grey ral 7000)
- ③ - powder coated aluminium bays (grey ral 7000)
- ④ - marley coated click smooth cladding system (RAL 7000 & C15)
- ⑤ - grey (Ral 7000) soft and fascia and rainwater goods
- ⑥ - Sandtoft double pantile roof (smoothfaced dark grey)

(all materials to local planning authority approval)



precedent of brick and cladding

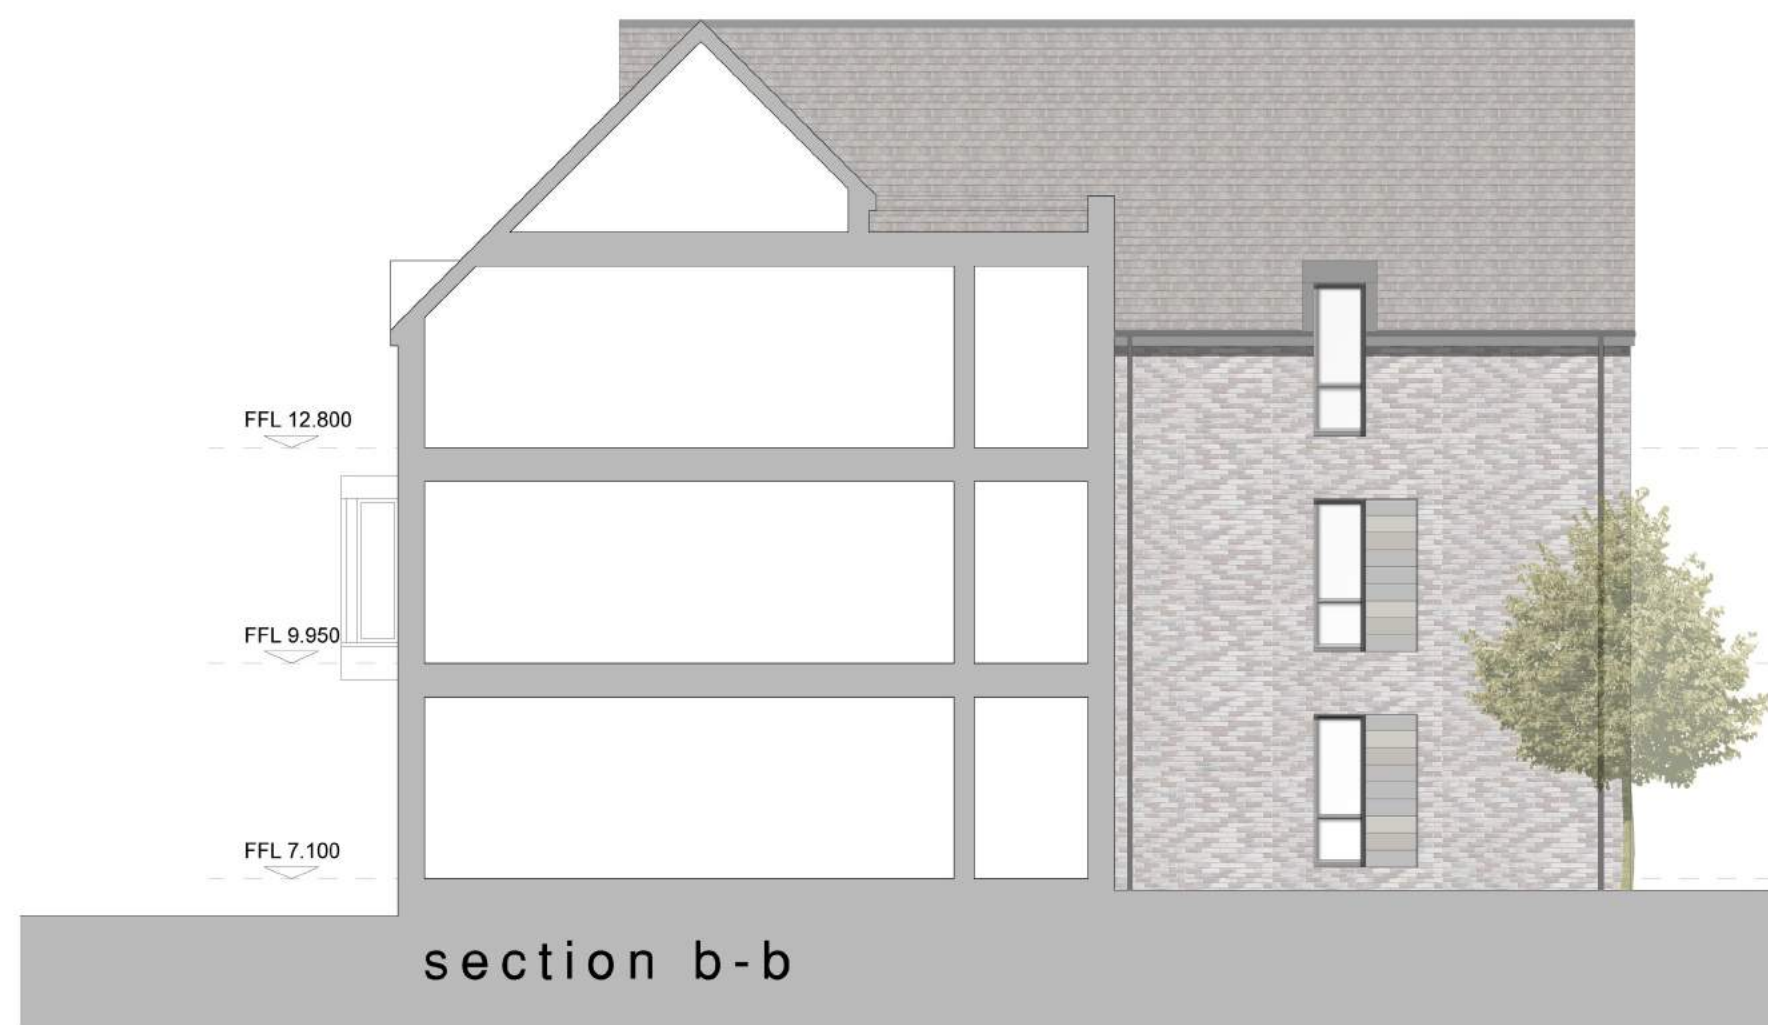

notes

this drawing is the copyright of the **pdp architecture llp** and must not be reproduced in whole or part or used for the execution of works without their permission.

all dimensions to be checked on site prior to commencement of construction works and the architect notified of any discrepancy.

figured dimensions are to be used in preference to scaled dimensions.

no deviation from this drawing will be permitted without prior consent of the architect.

all drawings are prepared subject to a full measured and structural survey of the buildings and site.

all structural work is subject to the appointment of a structural engineer to confirm and agree the structural proposals.

os promap licence no. 100020449.

health & safety:
exceptional risks involving specific methods of construction or exceptional maintenance issues:

NO SIGNIFICANT RISK


scale width 50 mm @ a1 - 25 mm @ a3

revision notes date drawn/checked

client



PLANNING

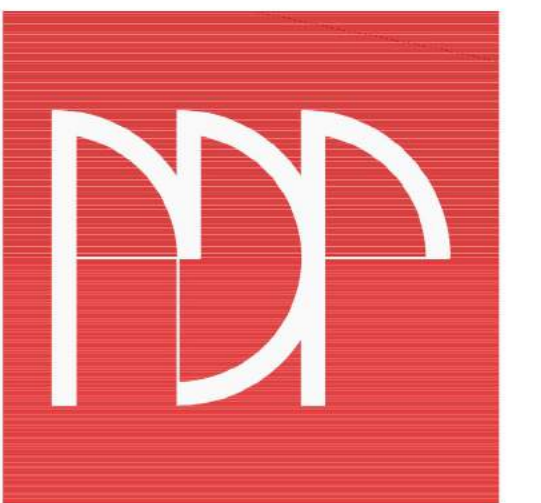

pdp architecture llp

chartered architects town planning
interior design consultants

2 beechworth road havant
hampshire po9 1ax
tel 023 9248 1100
fax 023 9247 5050
email pdp@pdp-architects.co.uk

www.pdp-architects.co.uk

project Proposed Development
The Burrows
West Street Bedhampton
detail Elevations & Sections

drawn MAS checked MBW
date Oct 2019 status Planning

a1 scale 1:100 a3 scale 1:200 rev 28065-PD200

elevations & sections