



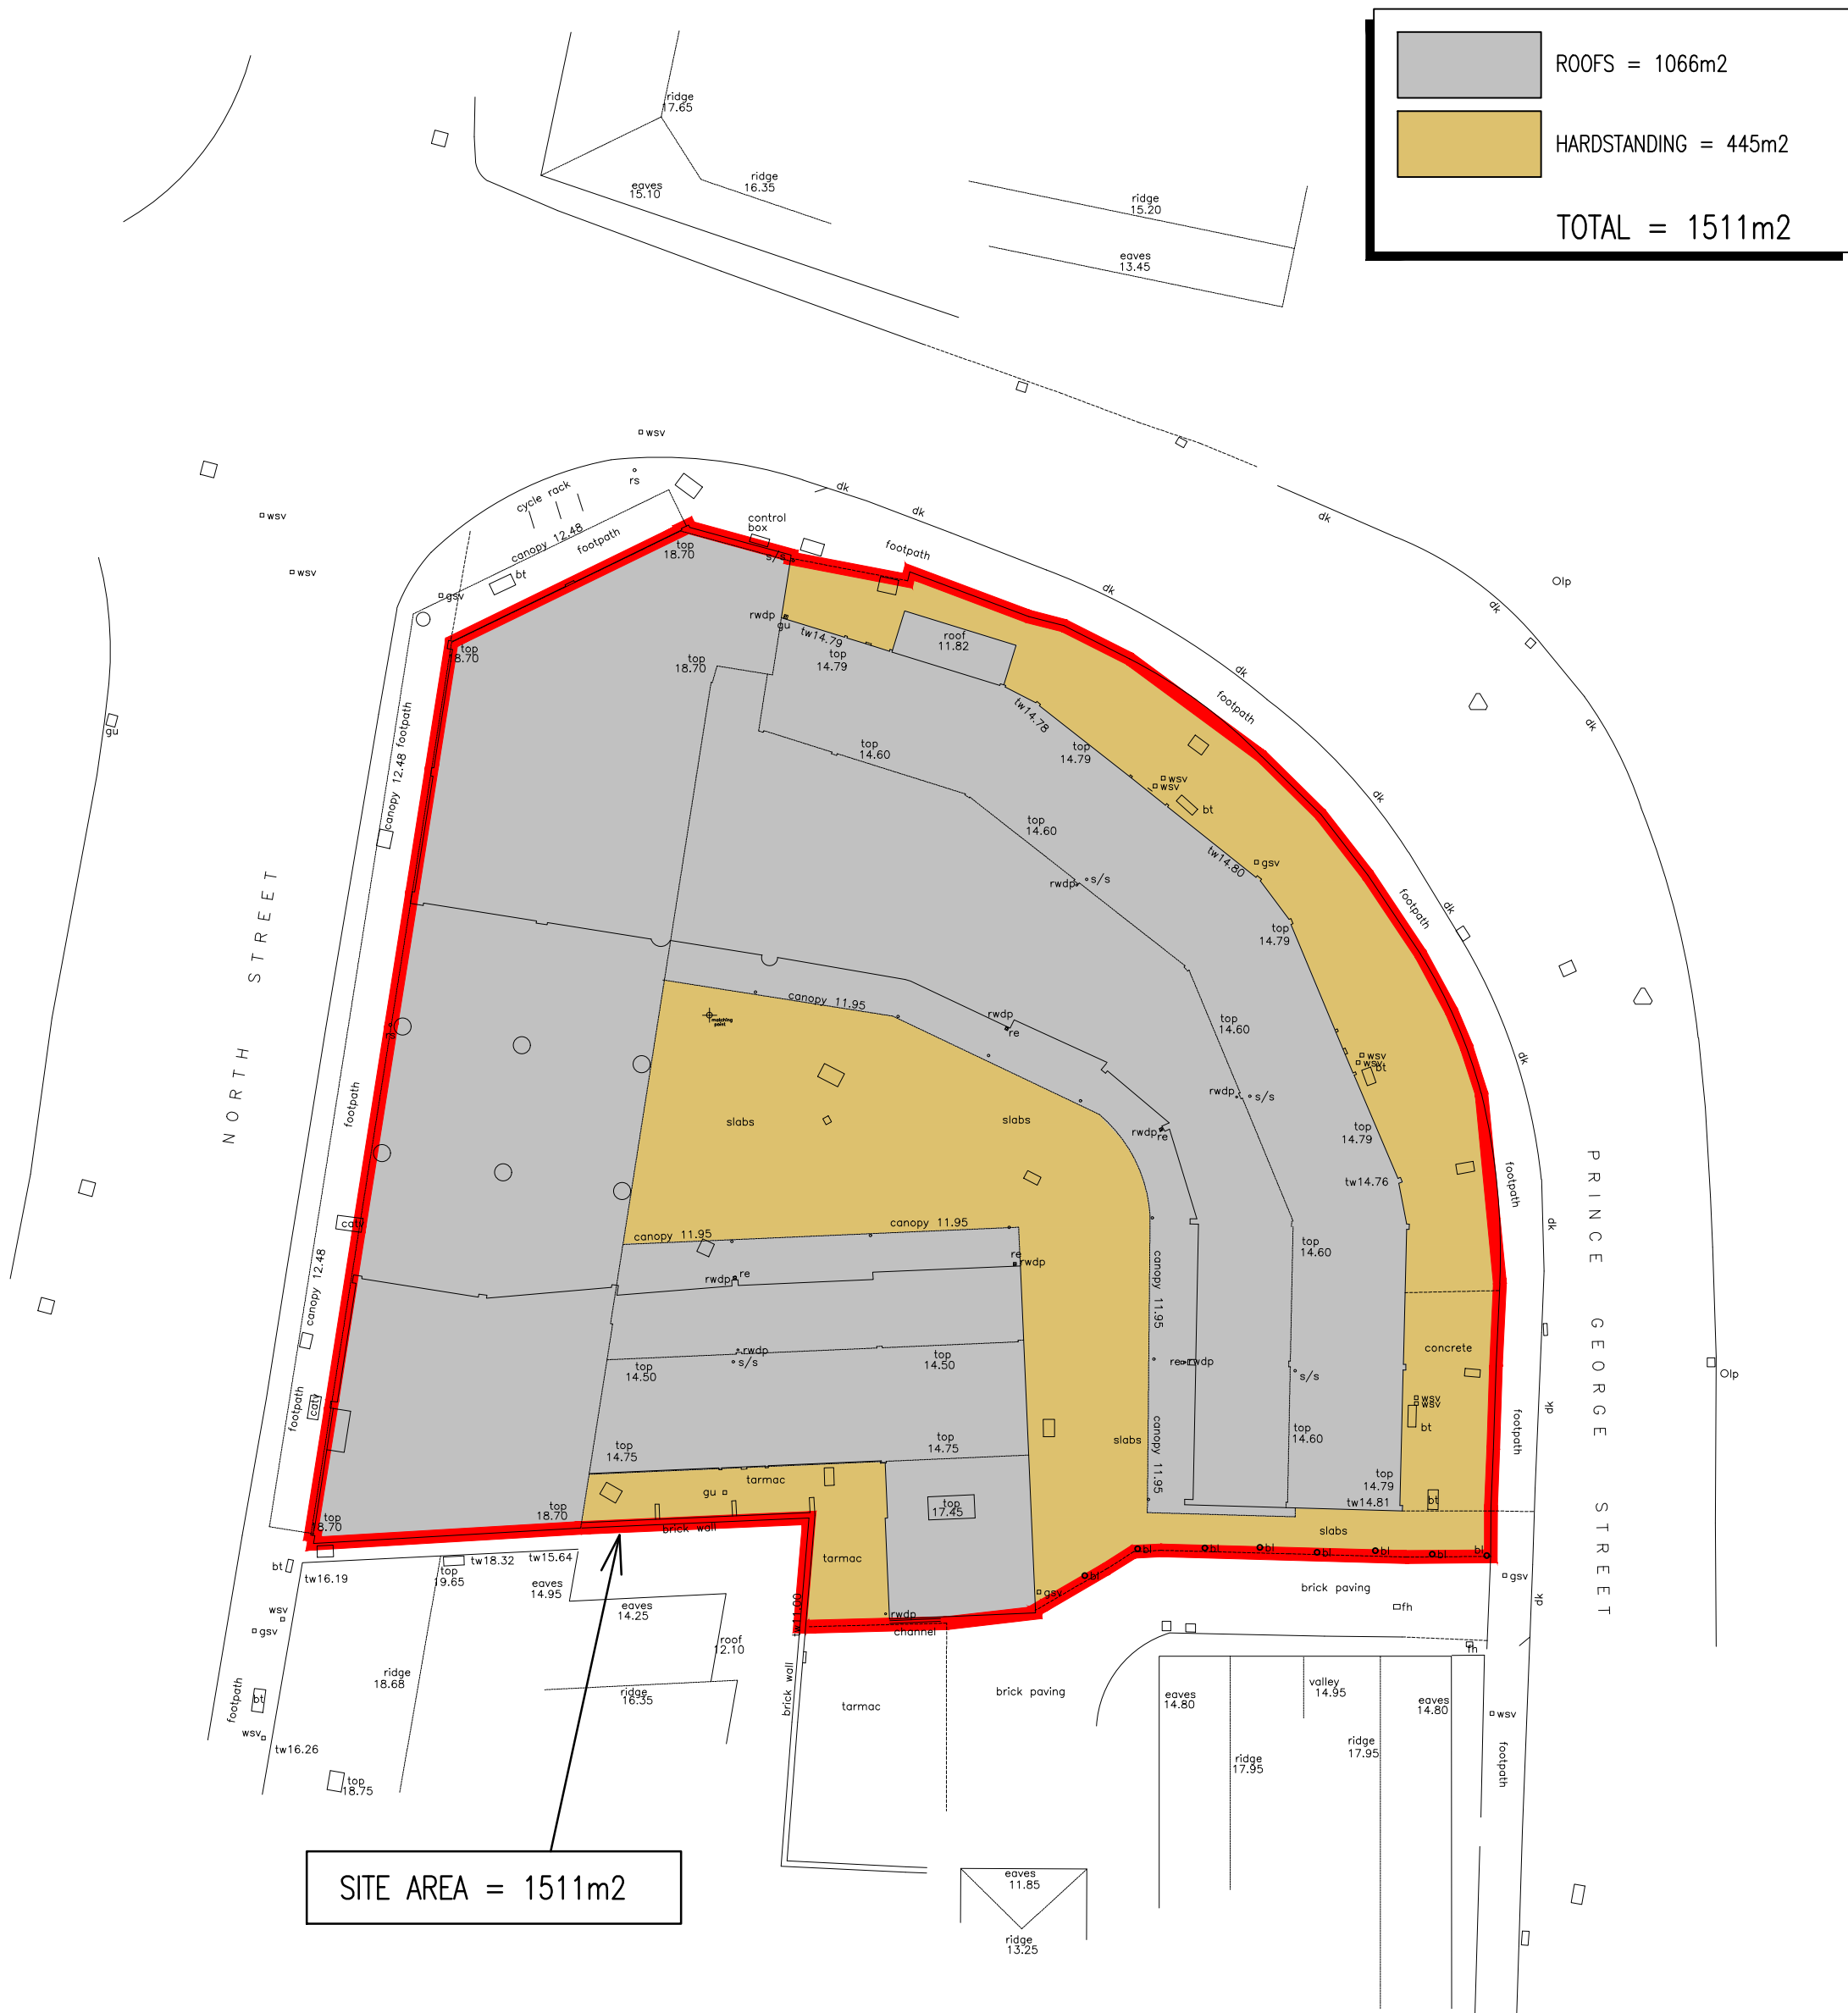

PRE-DEVELOPMENT IMPERMEABLE AREAS

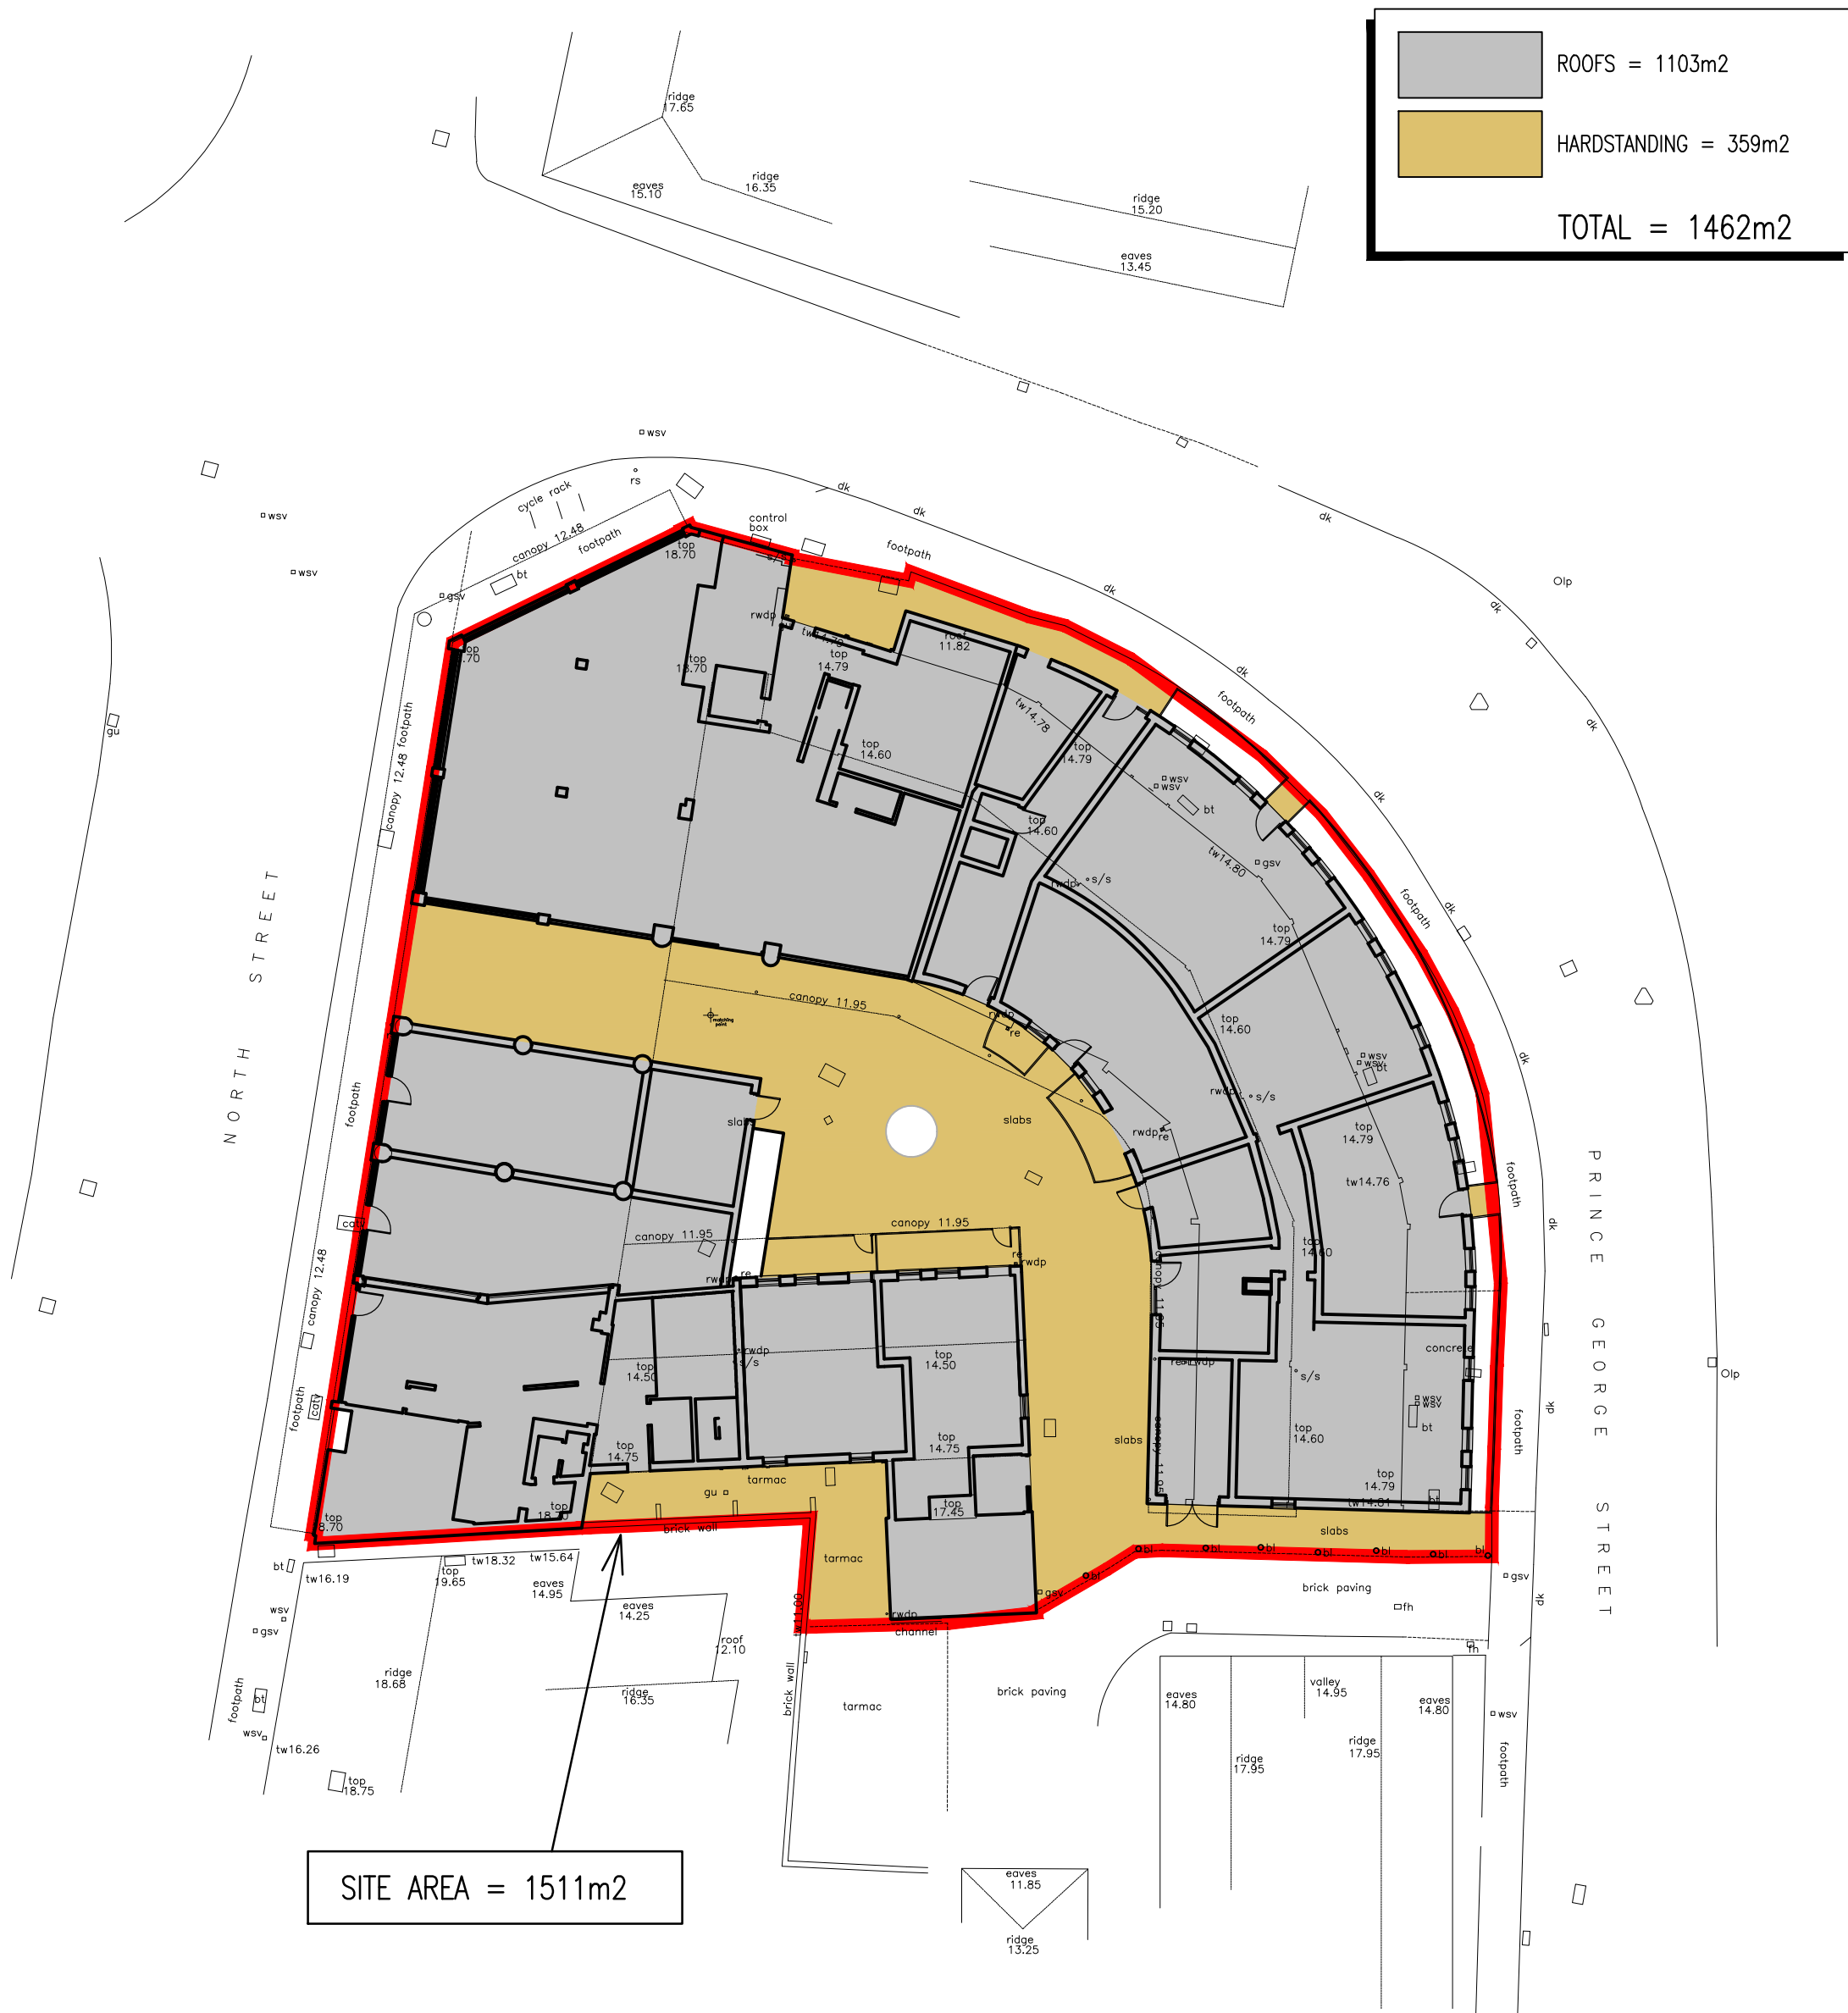

POST-DEVELOPMENT IMPERMEABLE AREAS

NOTES:

1. THIS DRAWING IS COPYRIGHT AND SHOULD NOT BE REPRODUCED WITHOUT APPROVAL.
2. THIS DRAWING IS TO BE READ IN CONJUNCTION WITH THE ARCHITECTS DRAWINGS. ANY DISCREPANCIES ARE TO BE BROUGHT TO THE ATTENTION OF BOTH PARTIES IMMEDIATELY.
3. ANY DIMENSIONS/LEVELS INDICATED 'ref.' REFER TO ASSUMED/EXISTING DIMENSIONS WHICH ARE TO BE SITE CHECKED PRIOR TO THE COMMENCEMENT OF ANY WORK.

PRELIMINARY

P1	PRELIMINARY	HDL/05.18	HDL/05.18	HDL/05.18
Version	Amendment	Revised by and date	Checked by and date	Approved by and date
ORIGINAL DRAWING SIZE - A1		X-REFS: .		
CAD REF.		.		

	Client TRISTMIRE LIMITED			
	Project NORTH STREET ARCADE, HAVANT			
	Drawing Title IMPERMEABLE AREAS			
	Purpose PRELIMINARY	Drawn HDL	Scale 1:250 @ A1	
	Consulting Civil	Designed		
	and Structural Engineers			
	Issuing Office SWANMORE	Drawing Number	Version	
	Telephone 01489 893 596	18-3139-901	P1	