

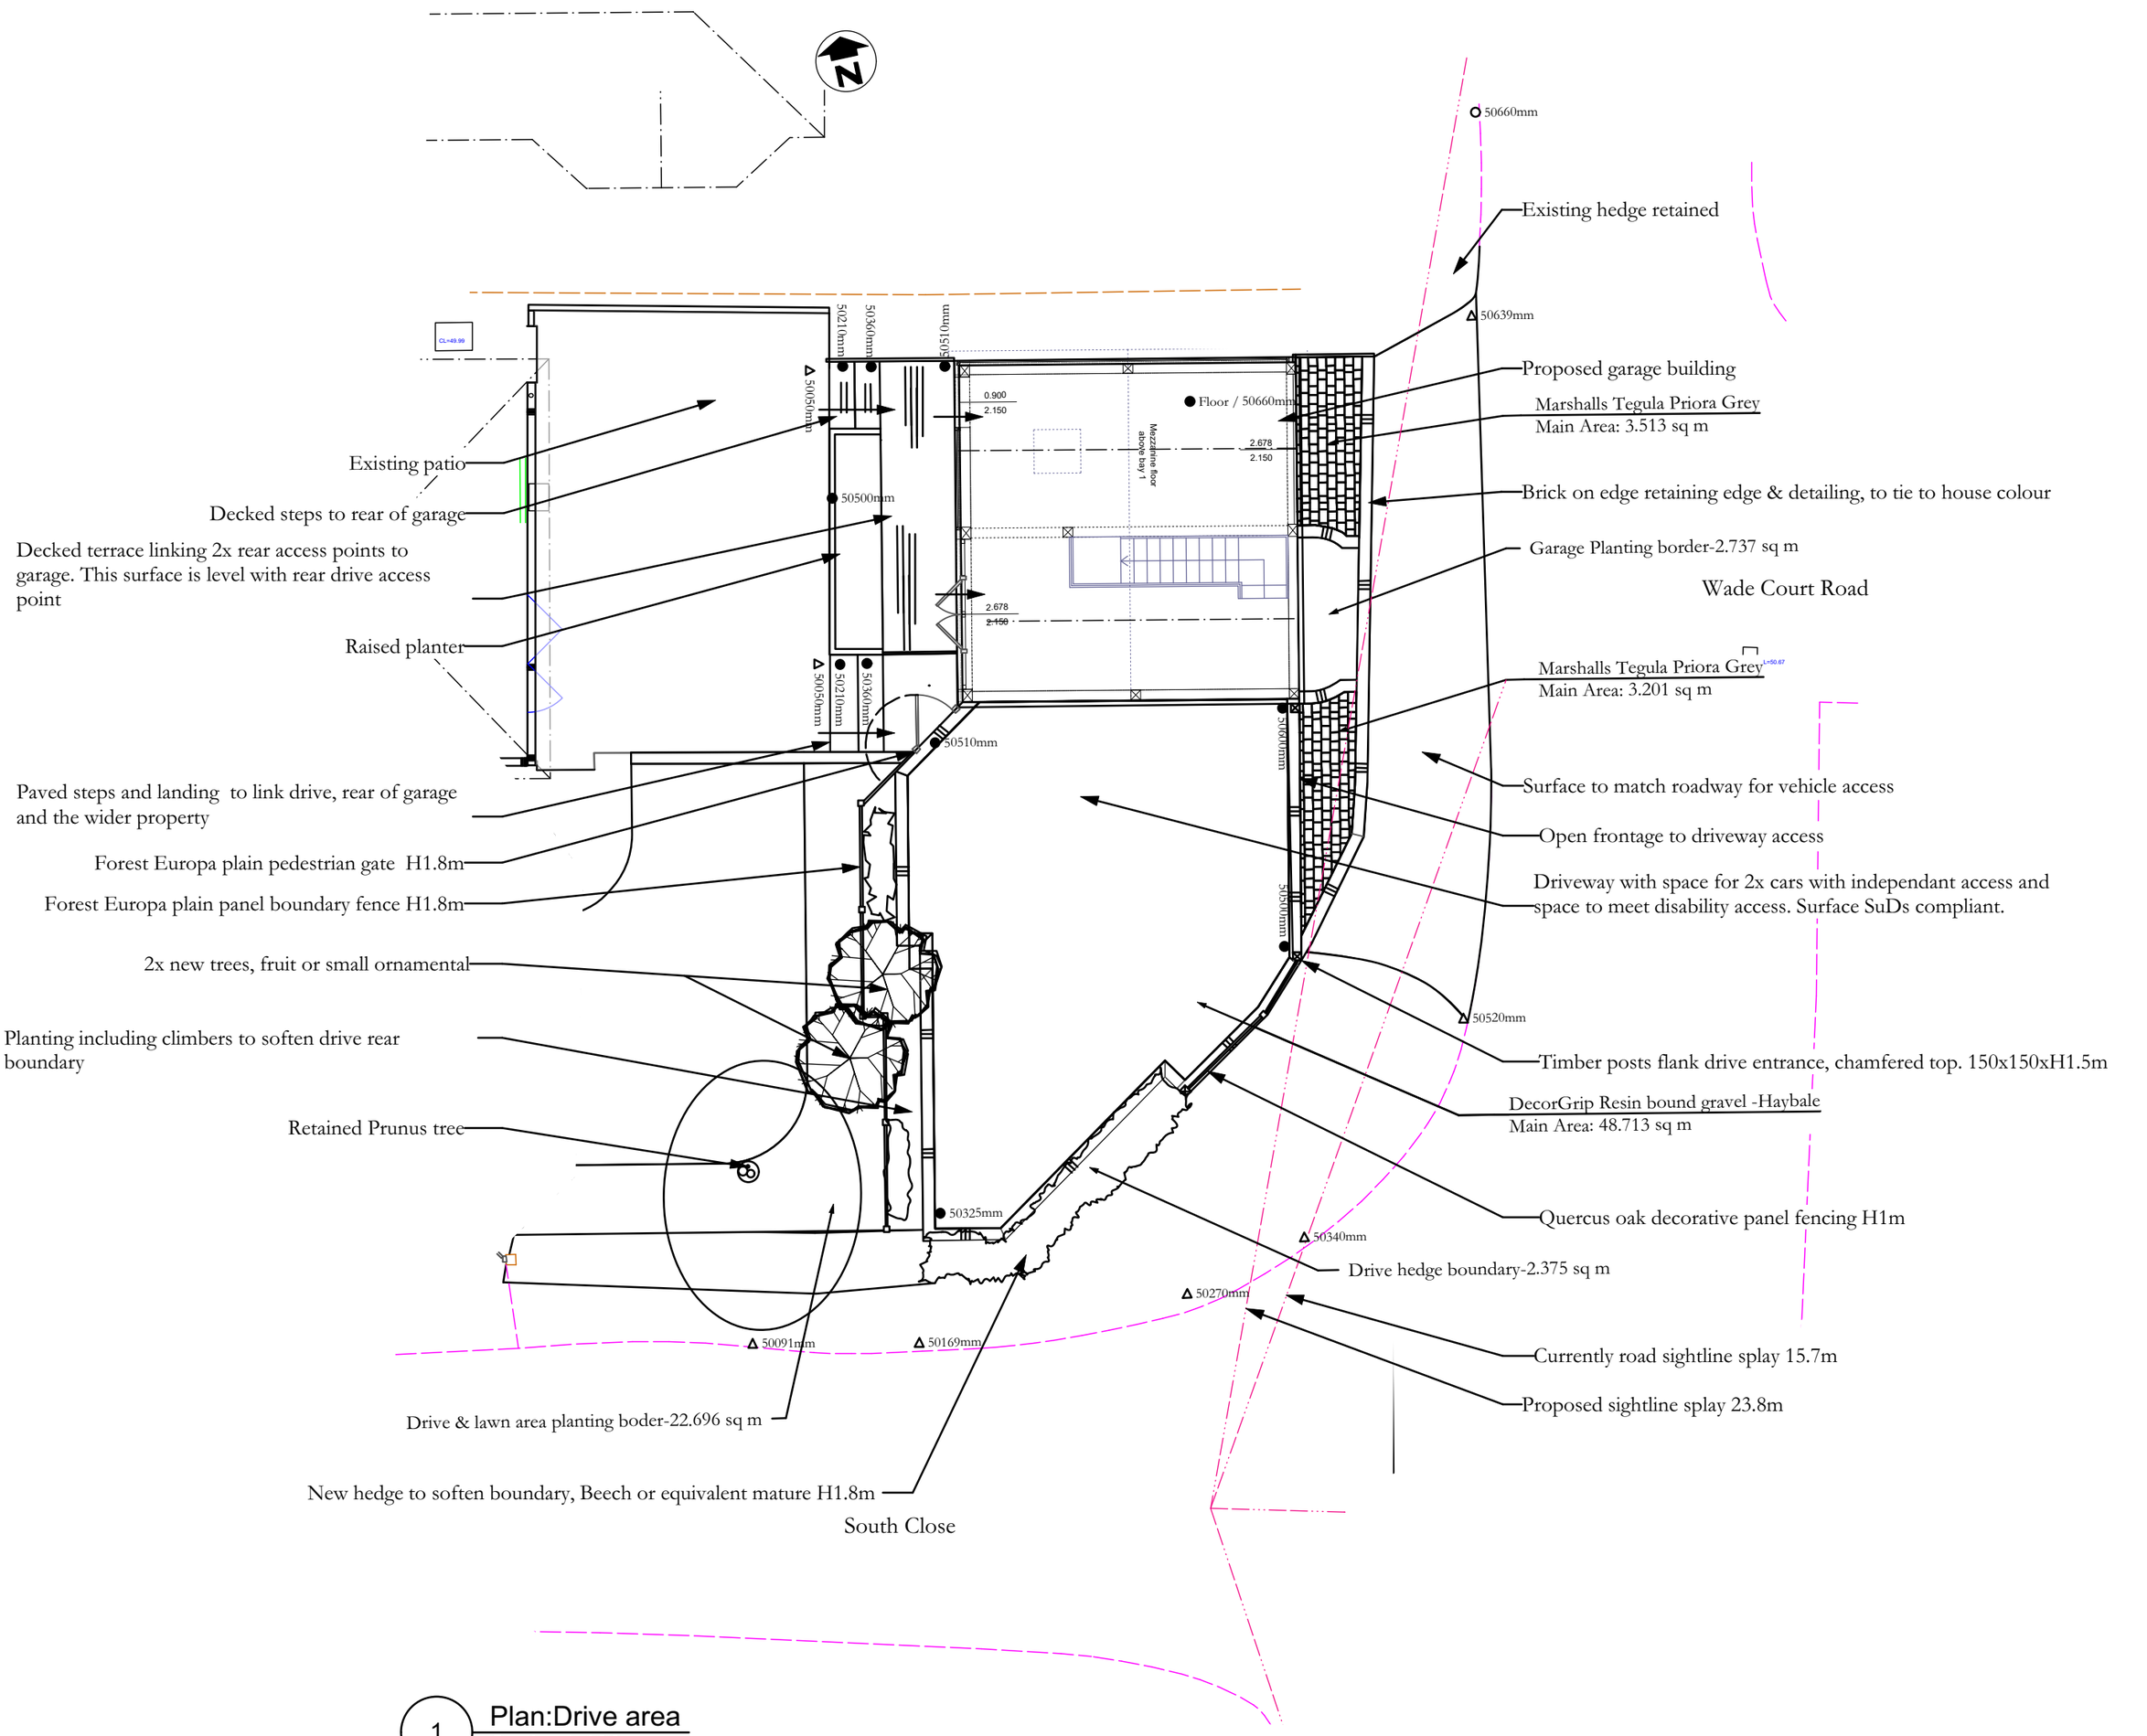


1 Plan:Drive area
Scale: 1:100

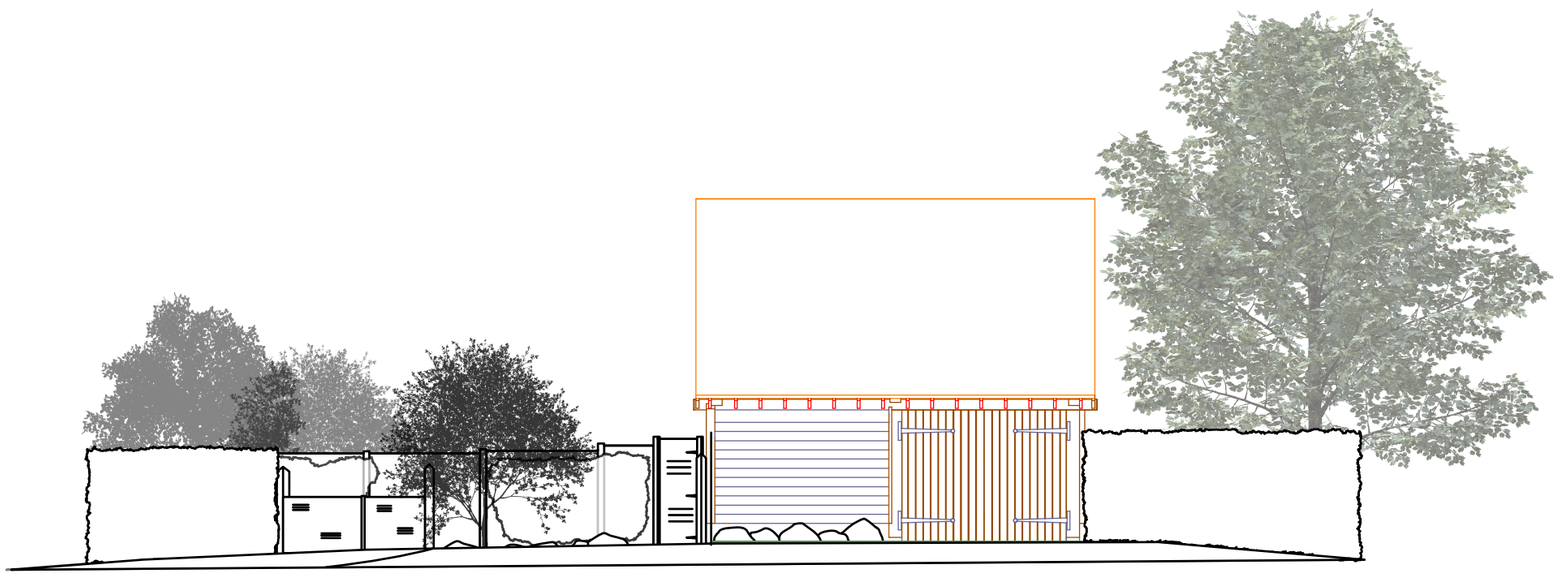

2 Elevation: East boundary view
Scale: 1:100

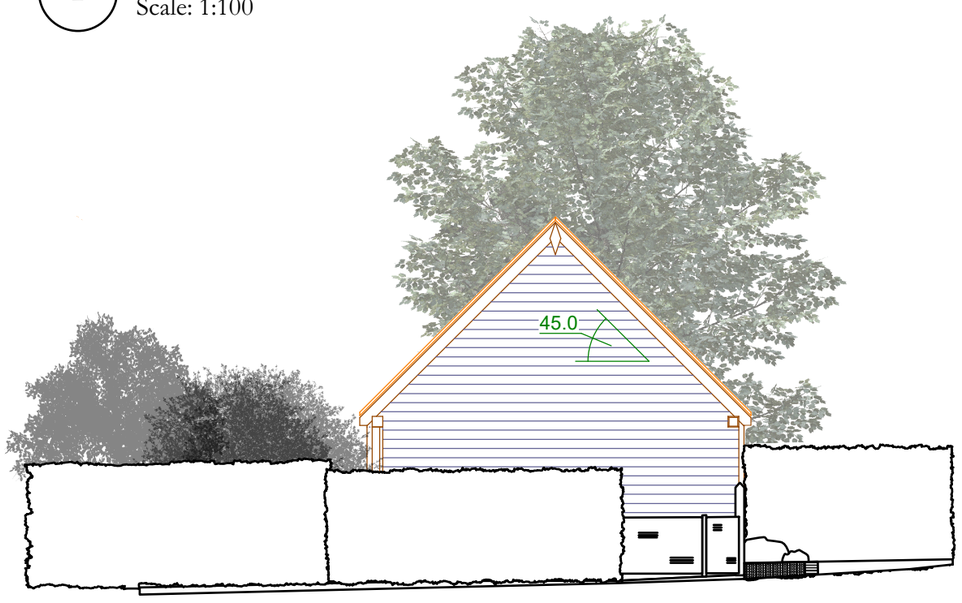

3 Elevation: South boundary view
Scale: 1:100

0 1 2 3 4 5 M

General Notes

1. CDM regulations apply to this project, further information is available to client and contractors at the Health and Safety Executives website. As such existing risks identifiedand will be provided seperately.
2. Permissions from the owners of the private road to alter the road verge to enable vehicles access must be in place prior to any works commencing.
3. The front garden material must meet front garden legislation with regard to reducing flooding or planning permission will be required.
4. The decking area shown is intended to provide a safe access and egress between the access points to the building, the drive area and wider property and requires planning permission in place prior to installation.
5. All Levels are based on an arbitary datum, related to the rear door sill value 50000
6. Levels are shown as follows: Triangle -Existing level Circle - Proposed level
7. Trees and planting are shown at estimated matrure size for varieties that will be installed

Debbie Carroll
garden designs
Gardens designed with you in mind
Tel: 02380 685193
Mbl: 07821 546950
Email: debbie@dcgardendesigns.co.uk

Dr & Dr Denby 7 South Close Havant Portsmouth PO9 2TD	1:100@A"
	S11/12/18
Garden Design	1 of 1
Drive area Master plan	D27/05/19

© Copyright of Debbie Carroll Garden Designs