


Appendix C

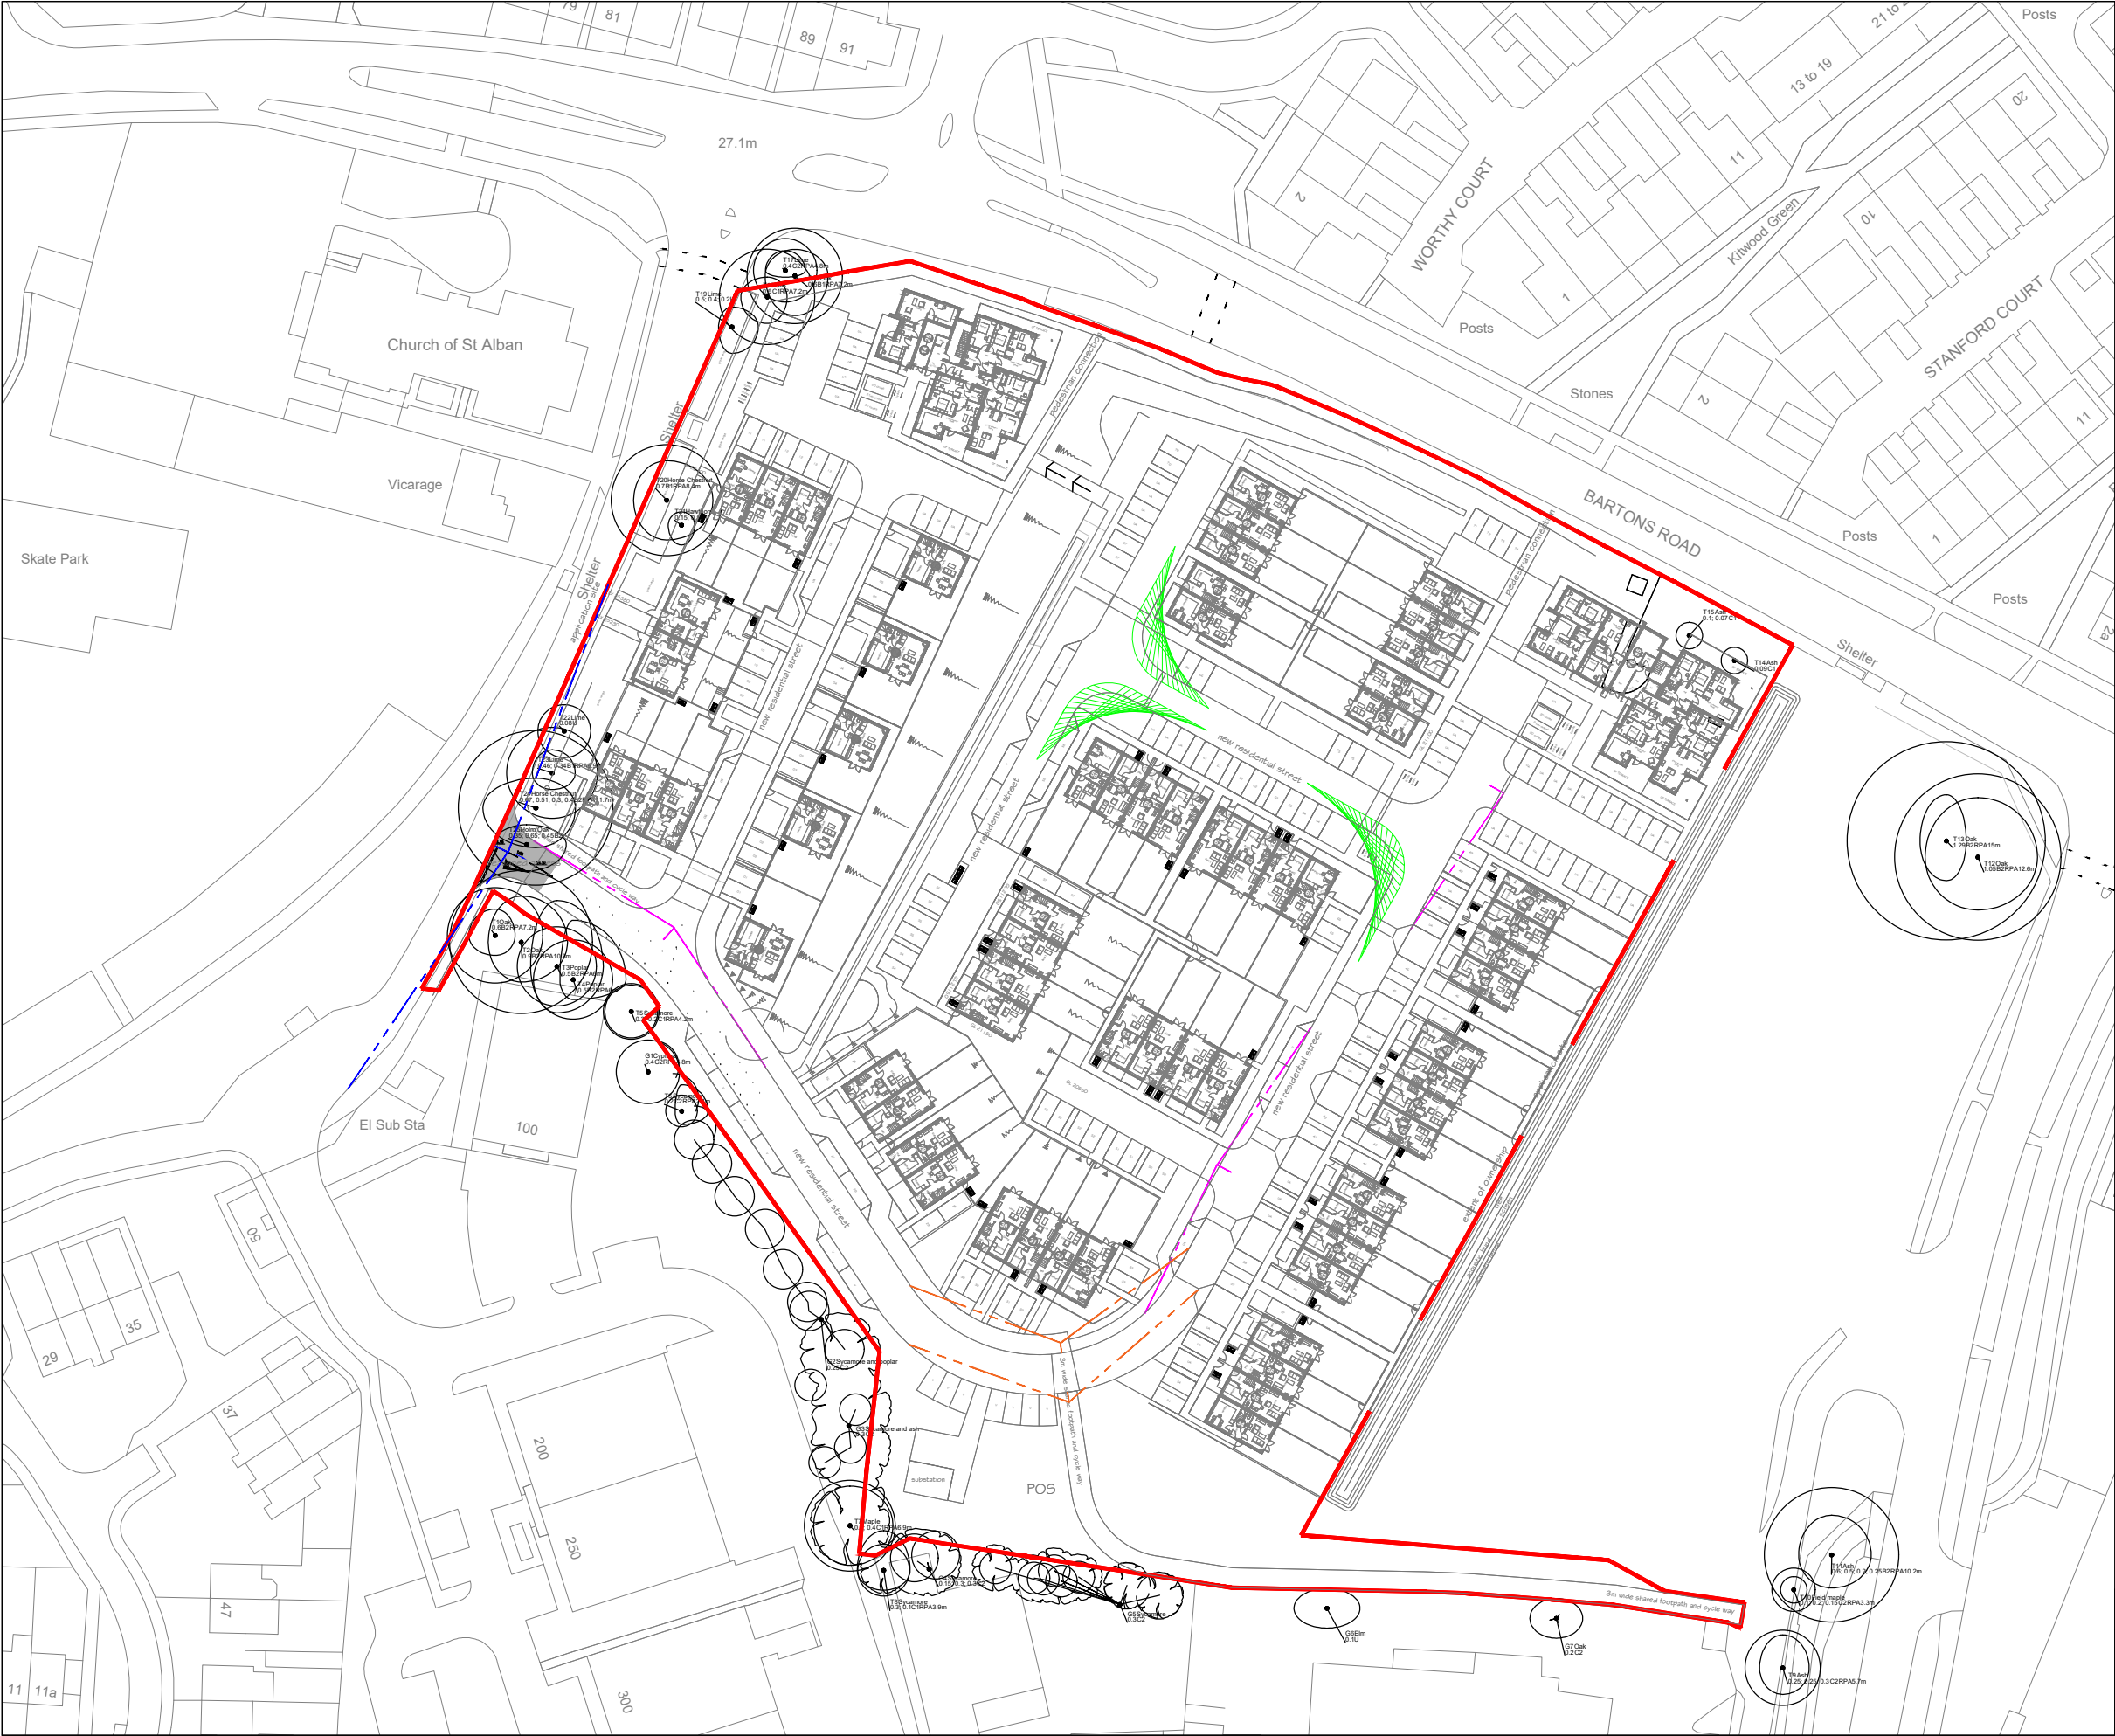

GENERAL NOTES

1. THIS DRAWING IS INTENDED TO BE VIEWED IN COMBINATION WITH ALL RELEVANT ARCHITECTS, ENGINEERS, SERVICES AND SPECIALIST DRAWINGS AND SPECIFICATION.
2. ANY VARIATIONS OR DISCREPANCIES BETWEEN THESE DRAWINGS IN TERMS OF DIMENSIONS OR DETAILS SHOULD BE DRAWN TO THE ATTENTION OF THE ARCHITECT AND/OR THE ENGINEER FOR CLARIFICATION.
3. PAUL BASHAM ASSOCIATES ACCEPTS NO RESPONSIBILITY FOR THE ACCURACY OF BACKGROUND INFORMATION PRODUCED BY THIRD PARTIES – THIS MUST BE TREATED AS INDICATIVE ONLY.
4. ALL DIMENSIONS AND LEVELS ARE IN METRES. DO NOT SCALE THIS DRAWING, PRINT, PLOT OR DISK.
5. THIS DRAWING SHOULD ONLY BE USED FOR CONSTRUCTION IF THE PROJECT PHASE IN THE TITLE FRAME BELOW IS SHOWN AS "CONSTRUCTION". PAUL BASHAM ASSOCIATES TAKE NO RESPONSIBILITY FOR CONSTRUCTION WORKS UNDERTAKEN TO DRAWINGS WHICH ARE NOT MARKED UNDER THIS PHASE.

KEY

-  SITE ACCESS VISIBILITY (2.4M X 43M)
-  VISIBILITY AT INTERNAL JUNCTIONS (2.4M X 25M)
-  FORWARD VISIBILITY AROUND BENDS (15MPH)
-  PEDESTRIAN AND CYCLE VISIBILITY SPLAY (1.5M X 25M)



C	REVISED LAYOUT	11.11.19	HCH	JL
B	REVISED LAYOUT	28.10.19	HCH	JL
A	REVISED LAYOUT	08.10.19	HCH	JL
Rev	Description	Date	By	Chkd

Project Name FORMER COLT INTERNATIONAL HAVANT		Title JUNCTION AND FORWARD VISIBILITY SPLYS REVIEW		 Paul Basham Associates Ltd Lancaster Court, 8 Barnes Wallis Road, Fareham, PO15 5TU 01489 566134 info@paulbashamassociates.com www.paulbashamassociates.com		Client  DREW SMITH LIMITED		Checked By JL	Checked Date 22.08.19	Scale 1:1000	(AT A3 SIZE)		
Project Phase PRELIMINARY								Drawn By HCH	Drawn Date 22.08.19	Client Drawing No. -	PBA Drawing No. 039.5018.004	Revision C	


Appendix D



GENERAL NOTES

- 1. THIS DRAWING IS INTENDED TO BE VIEWED IN COMBINATION WITH ALL RELEVANT ARCHITECTS, ENGINEERS, SERVICES AND SPECIALIST DRAWINGS AND SPECIFICATION.
- 2. ANY VARIATIONS OR DISCREPANCIES BETWEEN THESE DRAWINGS IN TERMS OF DIMENSIONS OR DETAILS SHOULD BE DRAWN TO THE ATTENTION OF THE ARCHITECT AND/OR THE ENGINEER FOR CLARIFICATION.
- 3. PAUL BASHAM ASSOCIATES ACCEPTS NO RESPONSIBILITY FOR THE ACCURACY OF BACKGROUND INFORMATION PRODUCED BY THIRD PARTIES – THIS MUST BE TREATED AS INDICATIVE ONLY.
- 4. ALL DIMENSIONS AND LEVELS ARE IN METRES. DO NOT SCALE THIS DRAWING, PRINT, PLOT OR DISK.
- 5. THIS DRAWING SHOULD ONLY BE USED FOR CONSTRUCTION IF THE PROJECT PHASE IN THE TITLE FRAME BELOW IS SHOWN AS "CONSTRUCTION". PAUL BASHAM ASSOCIATES TAKE NO RESPONSIBILITY FOR CONSTRUCTION WORKS UNDERTAKEN TO DRAWINGS WHICH ARE NOT MARKED UNDER THIS PHASE.


VEHICLE PROFILE

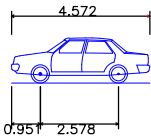

Skoda Octavia	
Overall Length	4.572m
Overall Width	1.769m
Overall Body Height	1.488m
Min Body Ground Clearance	0.249m
Max Track Width	1.713m
Lock to lock time	4.00s
Kerb to Kerb Turning Radius	5.100m

KEY:

APPLICATION SITE BOUNDARY

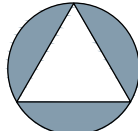

NORTH

C	REVISED LAYOUT	11.11.19	HCH	JL
B	REVISED LAYOUT	28.10.19	HCH	JL
A	REVISED LAYOUT	08.10.19	HCH	JL
Rev	Description	Date	By	Chkd

Project Name FORMER COLT INTERNATIONAL HAVANT	Title CAR PARKING TRACKING REVIEW	 Paul Basham Associates Ltd Lancaster Court, 8 Barnes Wallis Road, Fareham, PO15 5TU 01489 666134 info@paulbashamassociates.com www.paulbashamassociates.com	Client DREW SMITH LIMITED	Checked By JL	Checked Date 22.08.19	Scale 1:1000	(AT A3 SIZE)		
Project Phase PRELIMINARY				Drawn By HCH	Drawn Date 22.08.19	Client Drawing No. -	PBA Drawing No. 039.5018.003	Revision C	


Appendix E



GENERAL NOTES

- 1. THIS DRAWING IS INTENDED TO BE VIEWED IN COMBINATION WITH ALL RELEVANT ARCHITECTS, ENGINEERS, SERVICES AND SPECIALIST DRAWINGS AND SPECIFICATION.
- 2. ANY VARIATIONS OR DISCREPANCIES BETWEEN THESE DRAWINGS IN TERMS OF DIMENSIONS OR DETAILS SHOULD BE DRAWN TO THE ATTENTION OF THE ARCHITECT AND/OR THE ENGINEER FOR CLARIFICATION.
- 3. PAUL BASHAM ASSOCIATES ACCEPTS NO RESPONSIBILITY FOR THE ACCURACY OF BACKGROUND INFORMATION PRODUCED BY THIRD PARTIES – THIS MUST BE TREATED AS INDICATIVE ONLY.
- 4. ALL DIMENSIONS AND LEVELS ARE IN METRES. DO NOT SCALE THIS DRAWING, PRINT, PLOT OR DISK.
- 5. THIS DRAWING SHOULD ONLY BE USED FOR CONSTRUCTION IF THE PROJECT PHASE IN THE TITLE FRAME BELOW IS SHOWN AS "CONSTRUCTION". PAUL BASHAM ASSOCIATES TAKE NO RESPONSIBILITY FOR CONSTRUCTION WORKS UNDERTAKEN TO DRAWINGS WHICH ARE NOT MARKED UNDER THIS PHASE.
- 6. THE BIN COLLECTION POINT IS LOCATED WITHIN 30M CARRY DISTANCE OF RESIDENTIAL DWELLINGS AND 25M CARRY DISTANCE TO REFUSE VEHICLES AS PER MANUAL FOR STREETS GUIDANCE.


VEHICLE PROFILE

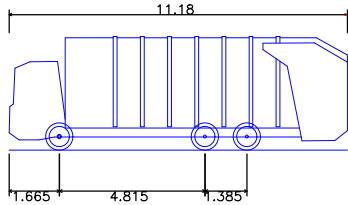

Phoenix 2 One-Pass (with Elite 6x4 chassis)
Overall Length 11.180m
Overall Width 2.550m
Overall Body Height 3.760m
Min Body Ground Clearance 0.312m
Track Width 2.550m
Lock to lock time 4.00s
Kerb to Kerb Turning Radius 10.150m

KEY:

APPLICATION SITE BOUNDARY

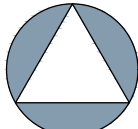

NORTH

C	REVISED LAYOUT	11.11.19	HCH	JL
B	REVISED LAYOUT	28.10.19	HCH	JL
A	REVISED LAYOUT	08.10.19	HCH	JL
Rev	Description	Date	By	Chkd

Project Name FORMER COLT INTERNATIONAL HAVANT	Title REFUSE VEHICLE TRACKING AND STRATEGY REVIEW	 Paul Basham Associates Ltd Lancaster Court, 8 Barnes Wallis Road, Fareham, PO15 5TU 01489 5661134 info@paulbashamassociates.com www.paulbashamassociates.com	Client DREW SMITH LIMITED	Checked By JL	Checked Date 22.08.19	Scale 1:1000	(AT A3 SIZE)		
Project Phase PRELIMINARY				Drawn By HCH	Drawn Date 22.08.19	Client Drawing No. -	PBA Drawing No. 039.5018.001	Revision C	


Appendix F



GENERAL NOTES

1. THIS DRAWING IS INTENDED TO BE VIEWED IN COMBINATION WITH ALL RELEVANT ARCHITECTS, ENGINEERS, SERVICES AND SPECIALIST DRAWINGS AND SPECIFICATION.
2. ANY VARIATIONS OR DISCREPANCIES BETWEEN THESE DRAWINGS IN TERMS OF DIMENSIONS OR DETAILS SHOULD BE DRAWN TO THE ATTENTION OF THE ARCHITECT AND/OR THE ENGINEER FOR CLARIFICATION.
3. PAUL BASHAM ASSOCIATES ACCEPTS NO RESPONSIBILITY FOR THE ACCURACY OF BACKGROUND INFORMATION PRODUCED BY THIRD PARTIES – THIS MUST BE TREATED AS INDICATIVE ONLY.
4. ALL DIMENSIONS AND LEVELS ARE IN METRES. DO NOT SCALE THIS DRAWING, PRINT, PLOT OR DISK.
5. THIS DRAWING SHOULD ONLY BE USED FOR CONSTRUCTION IF THE PROJECT PHASE IN THE TITLE FRAME BELOW IS SHOWN AS "CONSTRUCTION". PAUL BASHAM ASSOCIATES TAKE NO RESPONSIBILITY FOR CONSTRUCTION WORKS UNDERTAKEN TO DRAWINGS WHICH ARE NOT MARKED UNDER THIS PHASE.


VEHICLE PROFILE

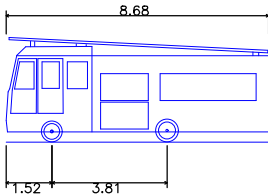

DB32 Fire Appliance	
Overall Length	8.680m
Overall Width	2.180m
Overall Body Height	3.452m
Min Body Ground Clearance	0.337m
Max Track Width	2.121m
Lock to lock time	6.00s
Kerb to Kerb Turning Radius	7.910m

KEY:

APPLICATION SITE BOUNDARY

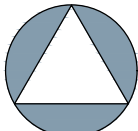

NORTH

C	REVISED LAYOUT	11.11.19	HCH	JL
B	REVISED LAYOUT	28.10.19	HCH	JL
A	REVISED LAYOUT	08.10.19	HCH	JL
Rev	Description	Date	By	Chkd

Project Name FORMER COLT INTERNATIONAL HAVANT	Title FIRE TENDER TRACKING REVIEW	 Paul Basham Associates Ltd Lancaster Court, 8 Barnes Wallis Road, Fareham, PO15 5TU 01489 566134 info@paulbashamassociates.com www.paulbashamassociates.com	Client DREW SMITH LIMITED	Checked By JL	Checked Date 22.08.19	Scale 1:1000	(AT A3 SIZE)		
Project Phase PRELIMINARY				Drawn By HCH	Drawn Date 22.08.19	Client Drawing No. -	PBA Drawing No. 039.5018.002	Revision C	