

c





○

LAP NOTES:
All equipment, surfacing and structures to be installed in line with ENBS1176 and ENBS1177 and to receive a post installation RoSPA inspection prior to opening of facility.

Entrance to have signage outlining use of facility, management responsibility and emergency contact details.

Play equipment to be installed in line with supplier's recommendations. As supplied from (or similar):

Playdale Playgrounds,
Haverthwaite,
Ulverston,
Cumbria,
LA12 8AE

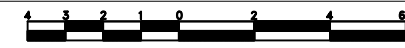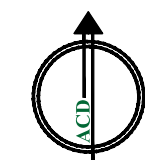

B	03.03.20	Layout Change	JO
A	24.02.20	Layout Change	JO
Rev	Date	Details	Drawn



HEAD OFFICE
Rodbourne Rail Business Centre, Grange Lane,
Malmesbury, SN16 0ES
Tel: 01666 825646

Courtyard House, Mill Lane, Godalming, GU7 1EY
Tel: 01483 425714

Suite 6, Crescent House, Yonge Close, Eastleigh, SO50 9SX
Tel: 02382 026300

9 Brownlow Road, Cambridge, CB4 3NG
Tel: 07825 868654

email: mail@acdenv.co.uk
www.acdenvironmental.co.uk


scheme: Sinah Lane,
Hayling Island
client: Barratt Southhampton
drawing: LAP Proposals
date: June 2019
scale: 1:200@A2
drawing no: BDWS20660-15B
drawn: JRD checked: JRL

Copyright of ACD Environmental Ltd. All rights described in Chapter IV of the Copyright, Designs and Patents Act 1988 have been generally asserted: 2011. Copyright of this plan remains with ACD until all fees have been paid in full.


Trees					
Species Name	Girth	Height	Density	Specification	No.
<i>Carpinus betulus</i>		60-80cm	0.5C/r Double Staggered at 0.3m offset	Transplant :BR :Maintain as hedge	191
<i>Betula utilis</i> var. <i>jacquemontii</i> 'Doorenbos'	10-12cm	300-350cm	Counted	Selected Standard :Clear Stem min. 200 :4 brks :2x :RB6 -	
<i>Prunus serrula</i>	10-12cm	300-350cm	Counted	Selected Standard :Clear Stem min. 200 :4 brks :2x :BR5 -	
<i>Betula albosinensis</i> var. <i>septentrionalis</i>	10-12cm	300-350cm	Counted	Selected Standard :Clear Stem min. 200 :4 brks :2x :RB3 -	
<i>Ginkgo biloba</i>	10-12cm	300-350cm	Counted	Selected Standard :Clear Stem min. 200 :4 brks :2x :RB1 -	

Species Name	Height	Pot Size	Specification	Density	No.
Ceanothus 'Blue Mound'		3L	Bushy : C :Planted in Decorative mix 1	6/m ²	32
Cornus alba 'Sibirica'	40-60cm	3L	Branched : C :Plant in Decorative cornus mix	5/m ²	45
Cornus sanguinea 'Midwinter Fire'	40-60cm	3L	Branched : C :Plant in Decorative cornus mix	5/m ²	45
Cornus sericea 'Flaviramea'	40-60cm	3L	Branched : C :Plant in Decorative cornus mix	5/m ²	61
Fagus sylvatica	350-425cm		Extra Heavy Standard :Clear Stem min. 200 :RB: Native	Counted	1
Lavandula angustifolia	20-30cm	3L	Bushy : C :Planted in Decorative mix 1	6/m ²	43
Perovskia atriplicifolia 'Blue Spire'	30-40cm	3L	Bushy : C :Planted in Decorative mix 1	6/m ²	43
Perovskia atriplicifolia 'Blue Spire'	30-40cm	3L	Bushy : C	6/m ²	65

Species Name	Height	Pot Size	Specification	Density	No.
Allium 'Gladiator'		2L	C :Planted in Decorative mix	16/m ²	22
Persicaria affinis 'Darjeeling Red'		2L	C :Planted in Decorative mix	16/m ²	22
Verbena bonariensis		2L	C :Planted in Decorative mix	16/m ²	22

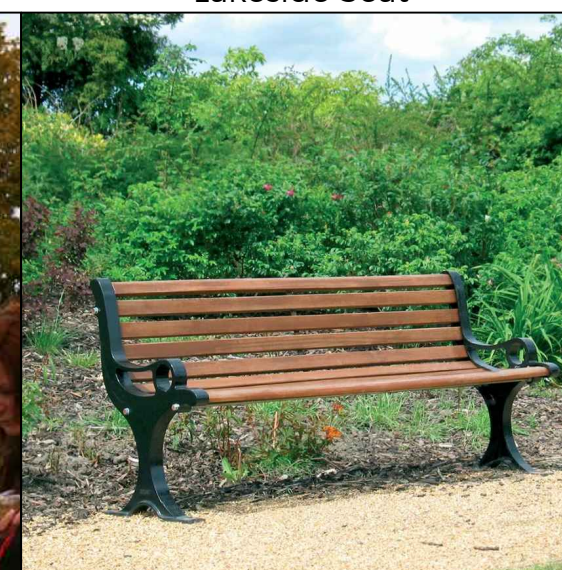

Tree Pit Detail: Soft Landscape

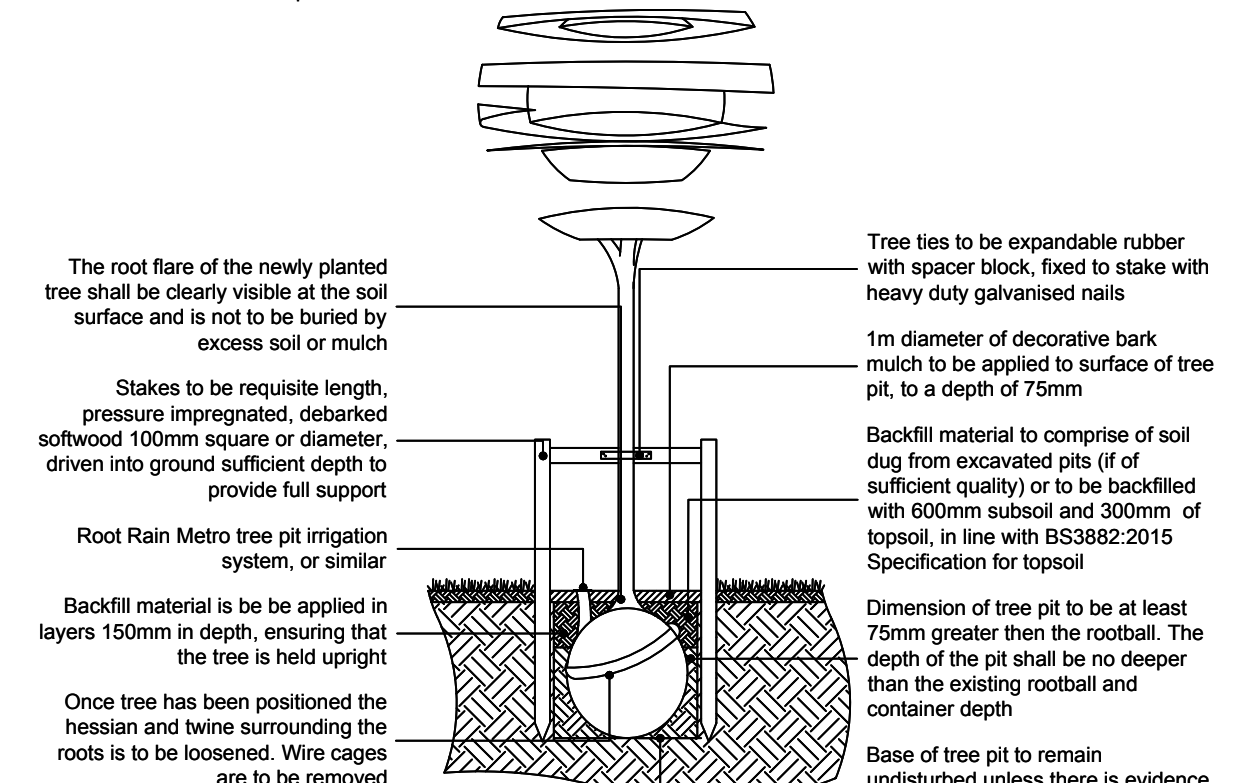

Components as supplied from GreenBlue Urban or similar