



PHYSICAL SCALE IN METERS @ 1:100


NOTES:
This drawing has been produced solely for PLANNING/DESIGN.
Do not Scale from this Drawing except for planning purposes.
Any drainage shown is presumed and to be checked on site
before commencement of works.
This drawing is the copyright of MF Designs Ltd.

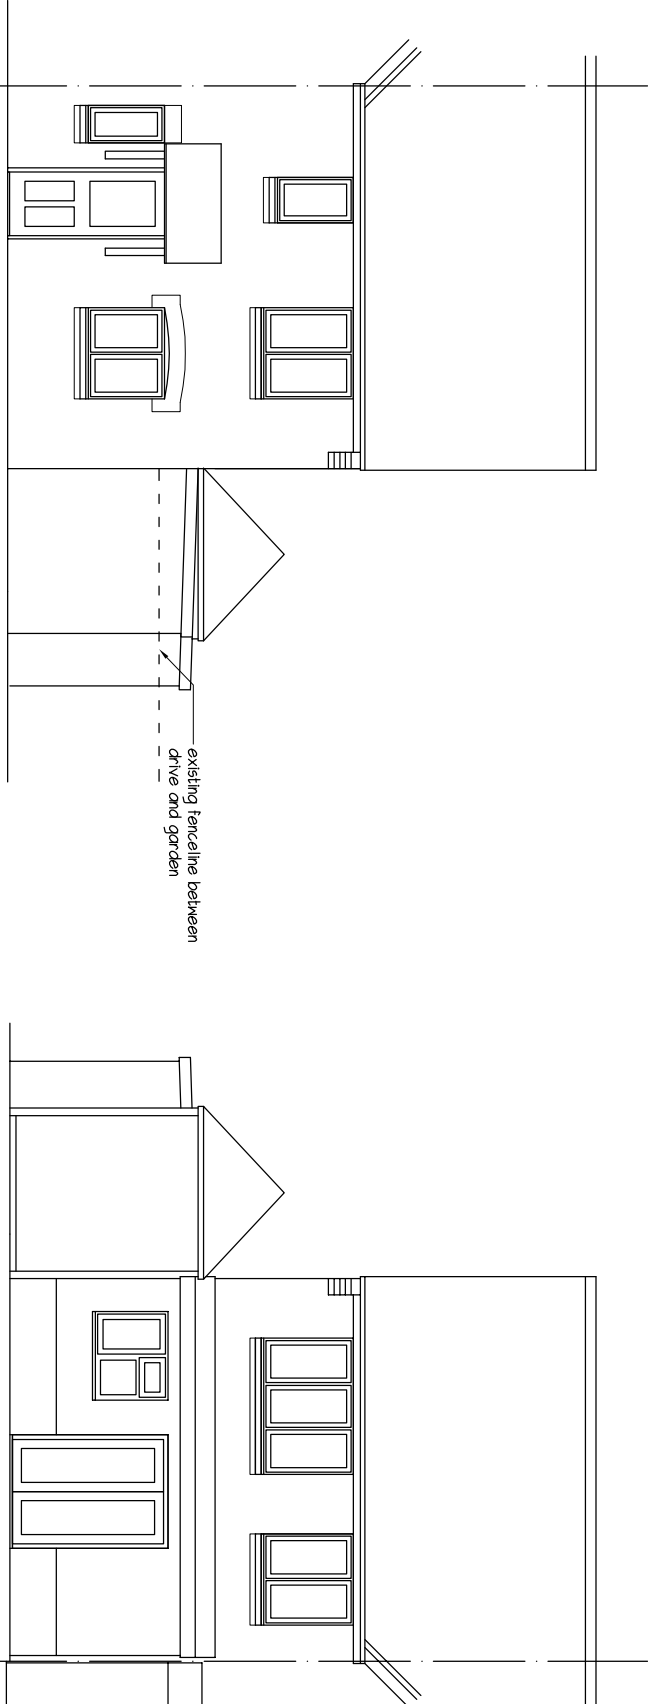


Existing West (rear)

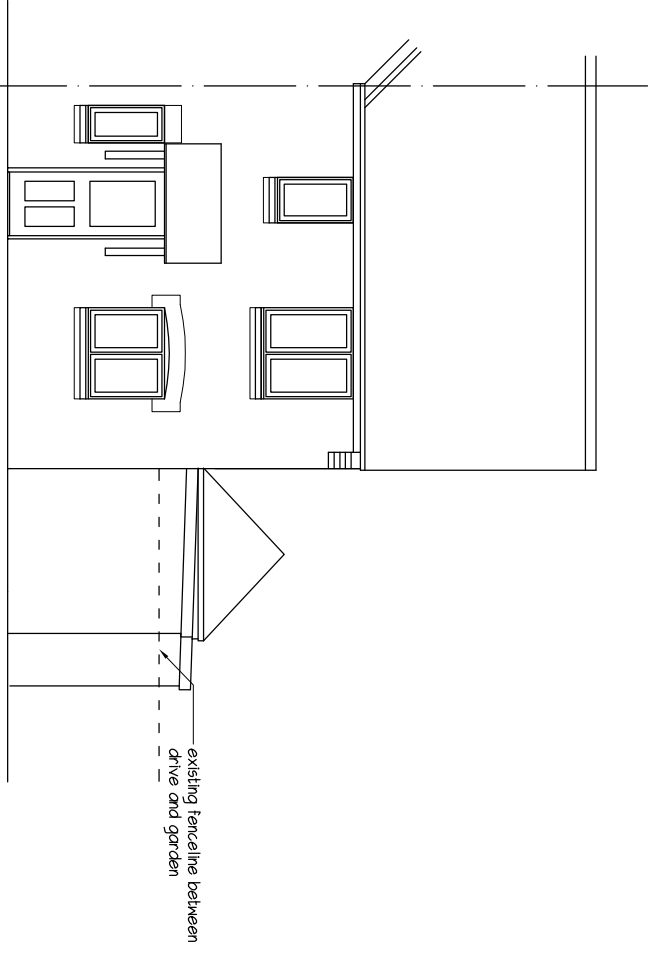


Existing East (front)

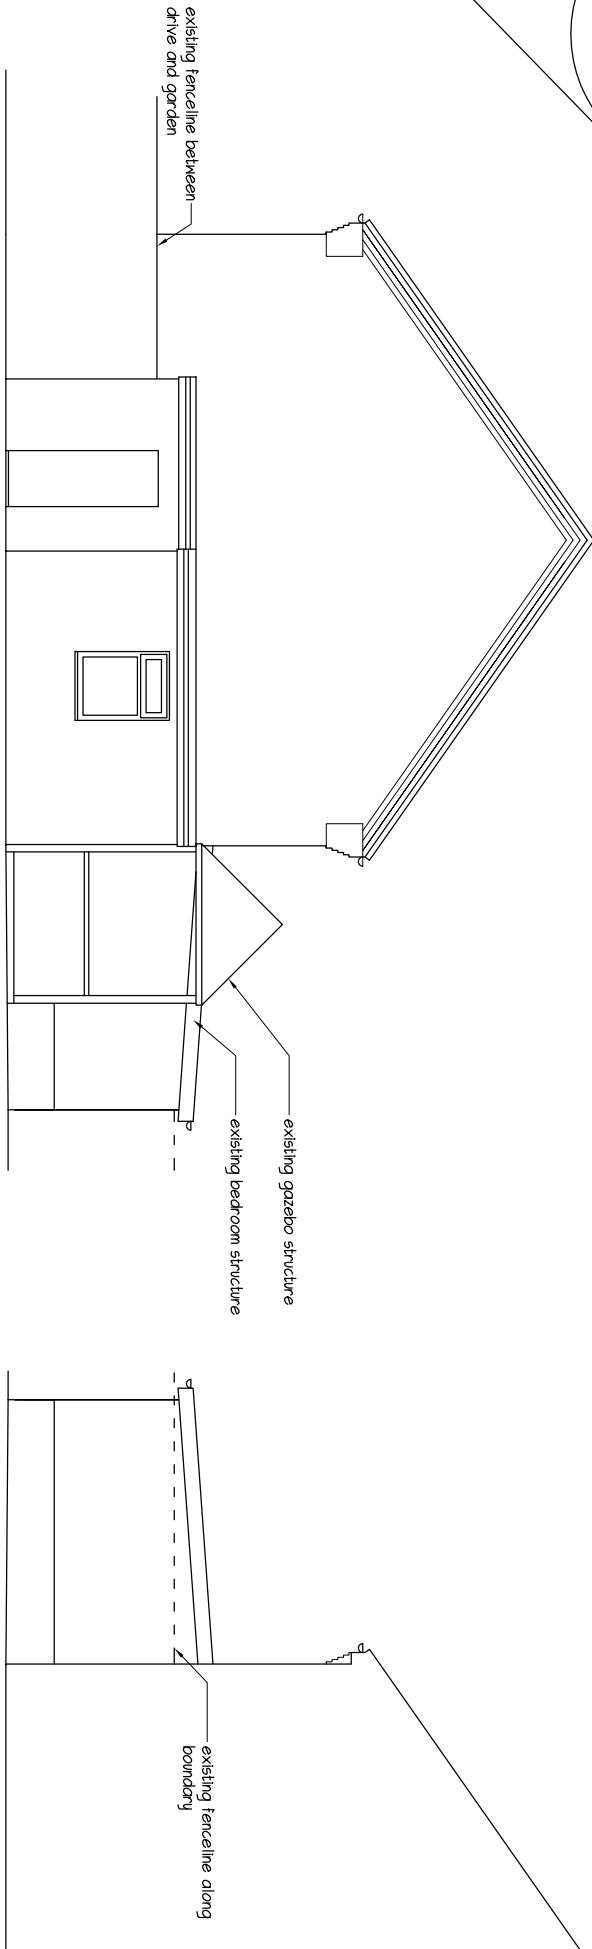

Existing South

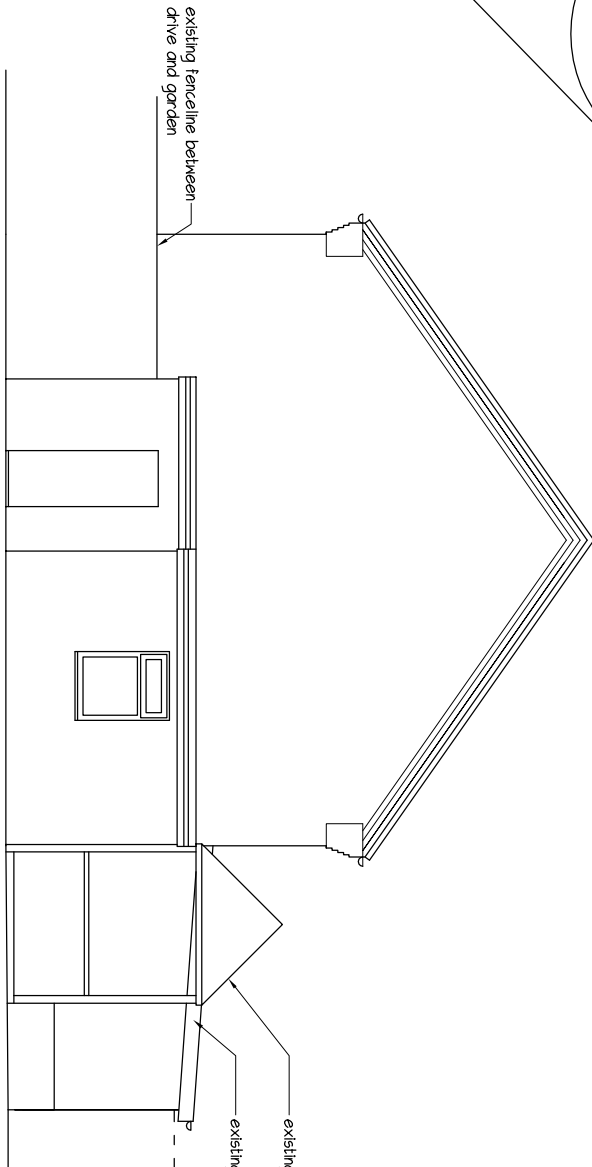

Existing East (front)

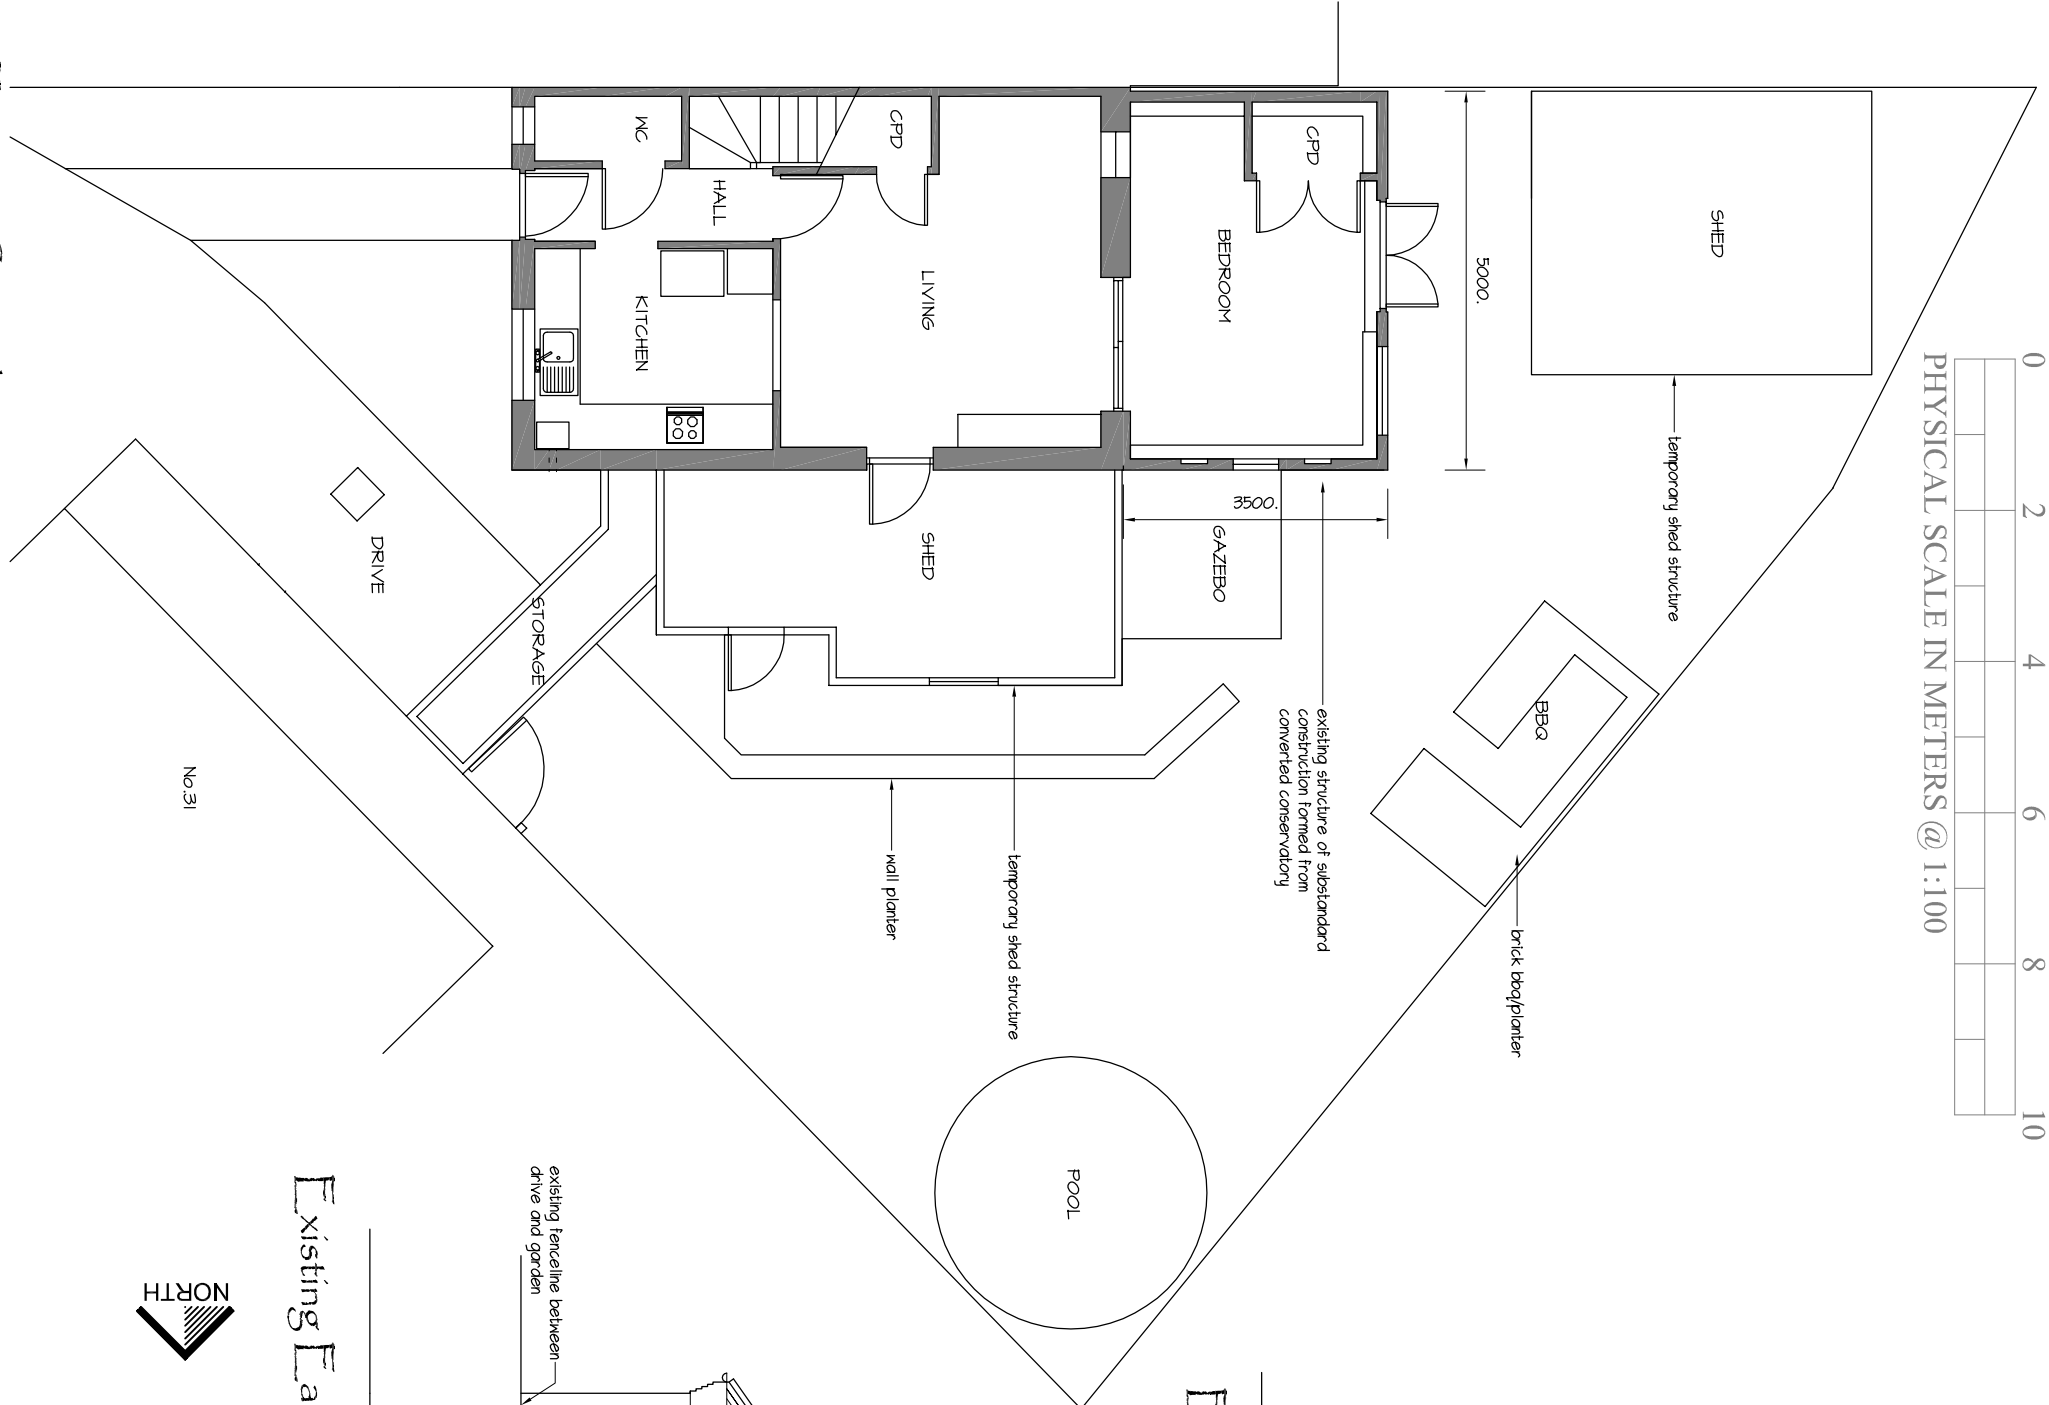

Existing Ground



No 31

