


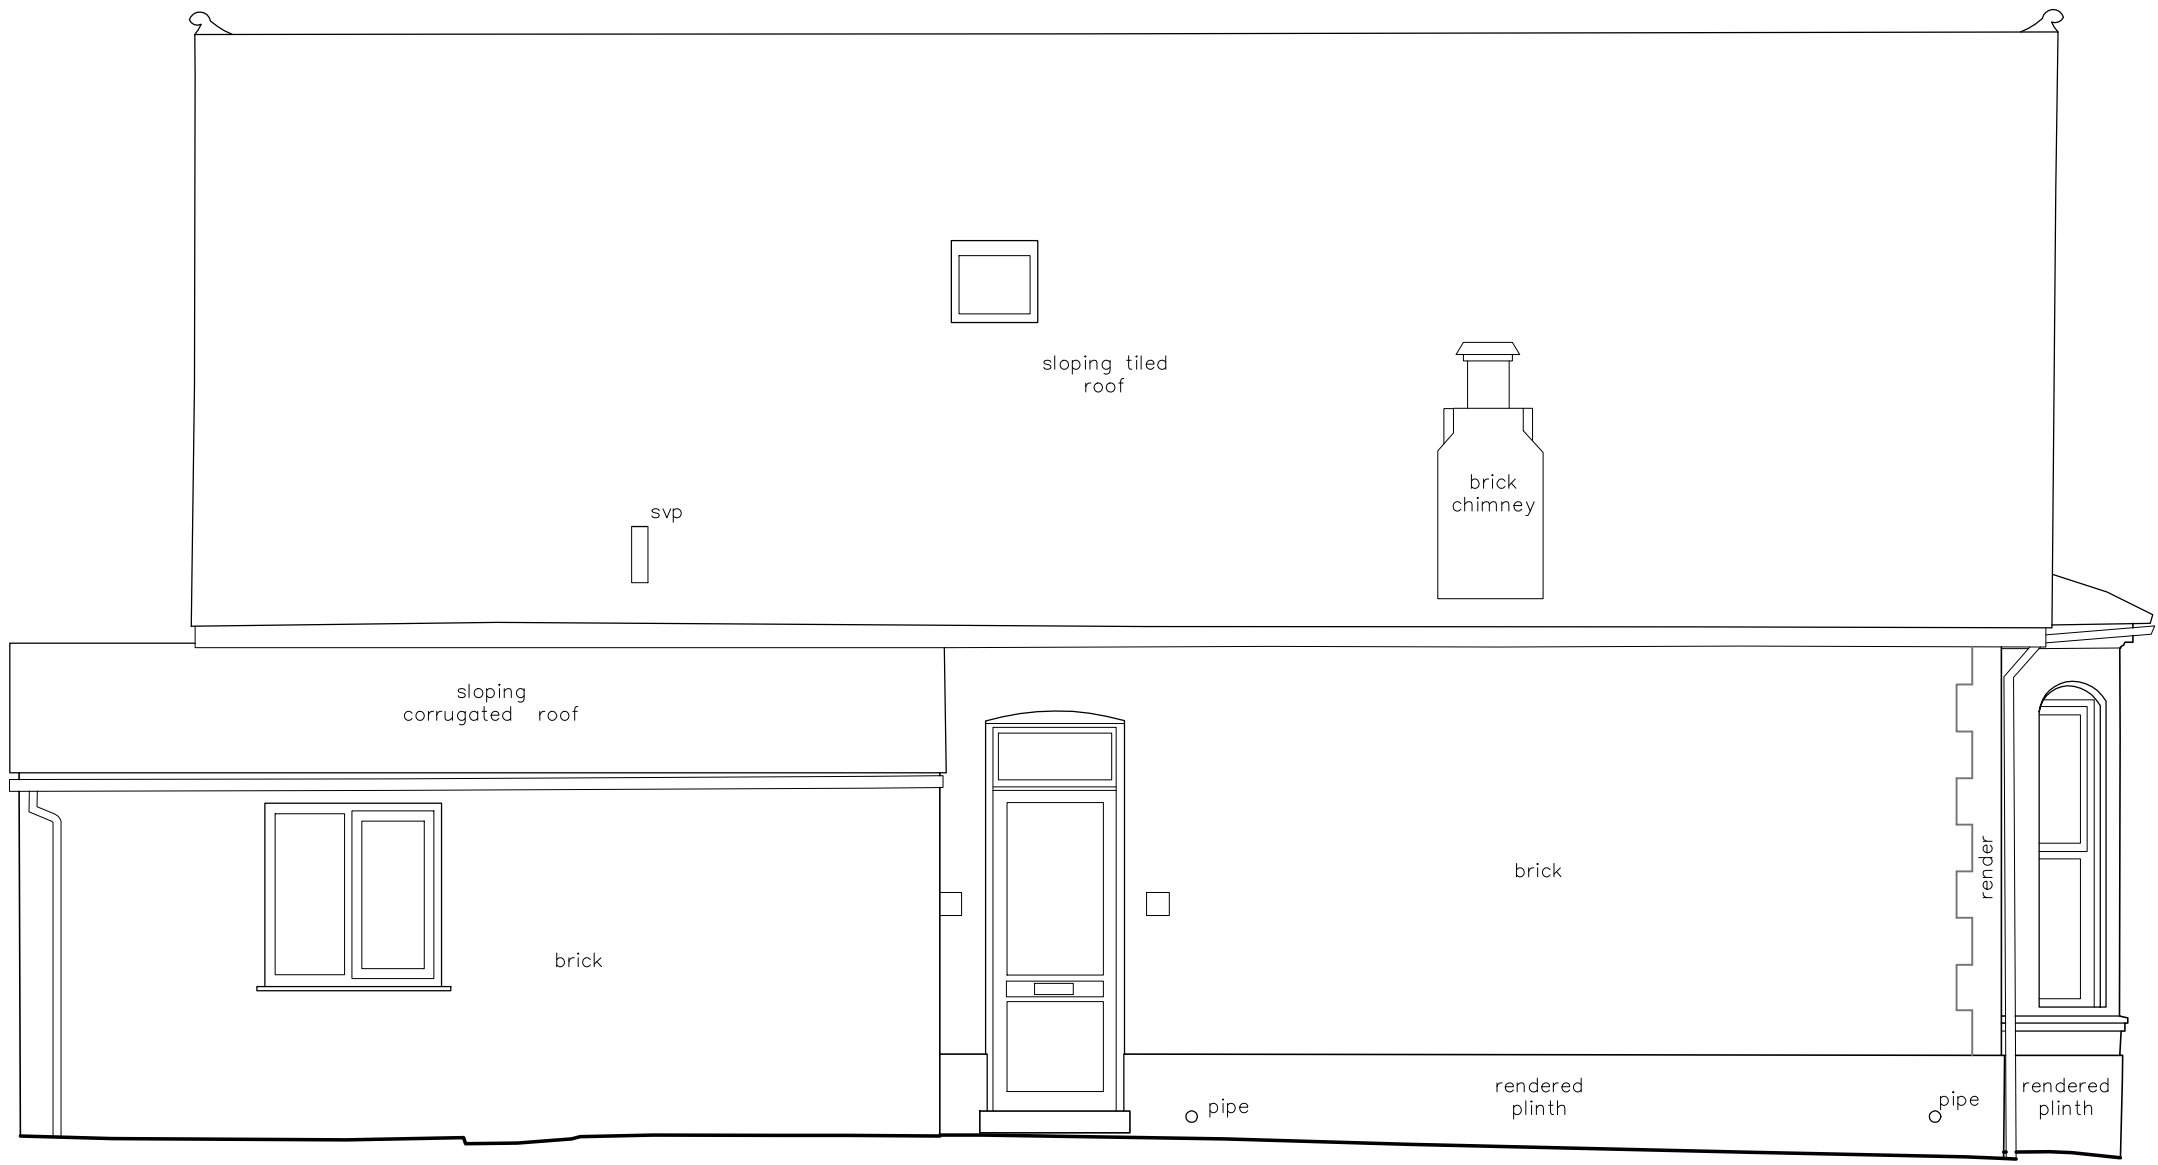

Datum: 50.00

Elevation 1



Datum: 50.00

Elevation 3



Datum: 50.00


Elevation 2



Datum: 50.00

Elevation 4

KEYPLAN (Not to Scale)

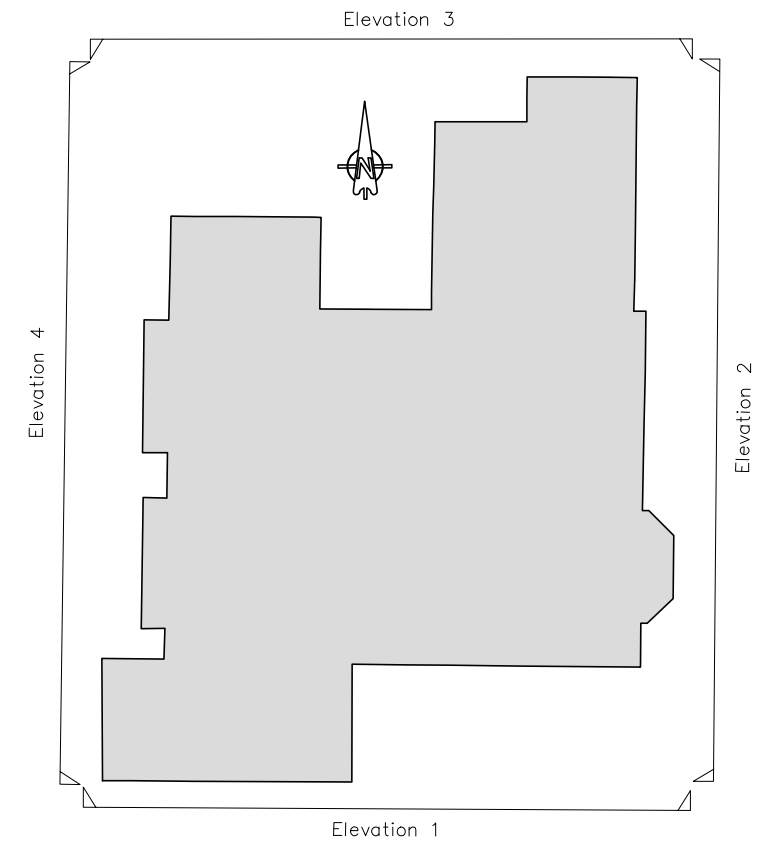

NOTES:
Levels based on OS datum determined from National GPS Network using OSGM02.

Geomatic Surveyors		siteline	
		Unit E, Woodside 34 Parham Drive Eastleigh SO50 4NU t: 023 8081 1081 f: 023 8081 1012 w: siteline.co.uk	
M A WRIGHT LTD		Client	
162 STAKES HILL ROAD WATERLOOVILLE HAMPSHIRE		Contract	
ELEVATIONS		Title	
932WL200 - Sheet 1 of 1		Drawing No.	
JULY 2016		Date	
1:50 (A1)		Scale	
ST / JC		Surveyor	

