




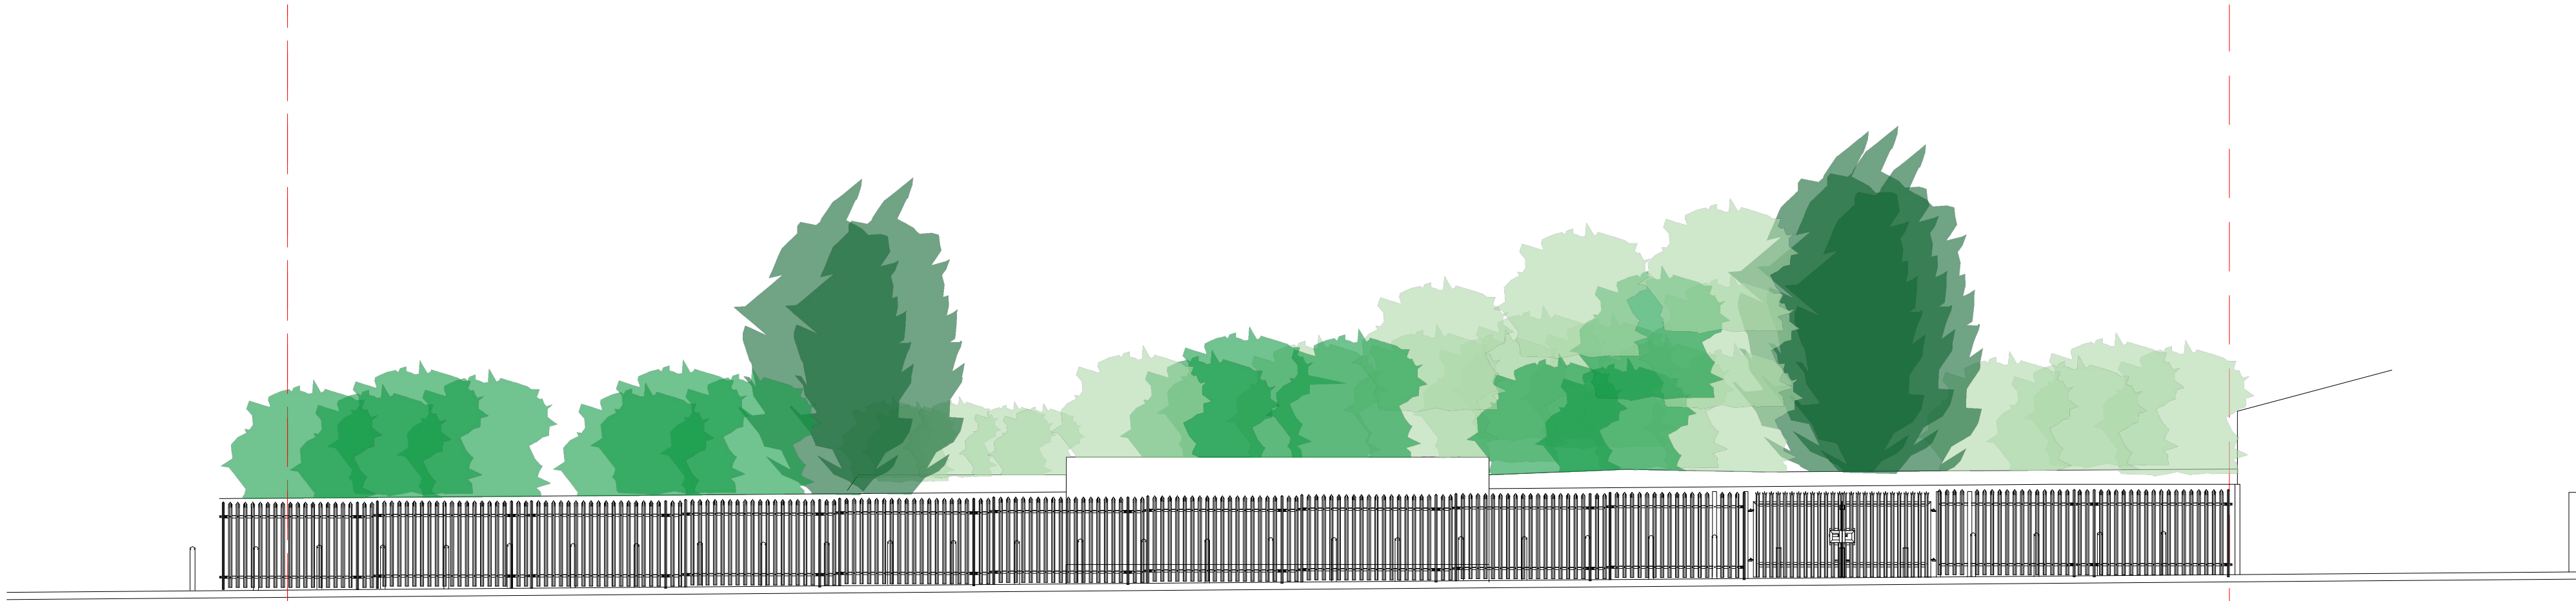


Existing view from London Road

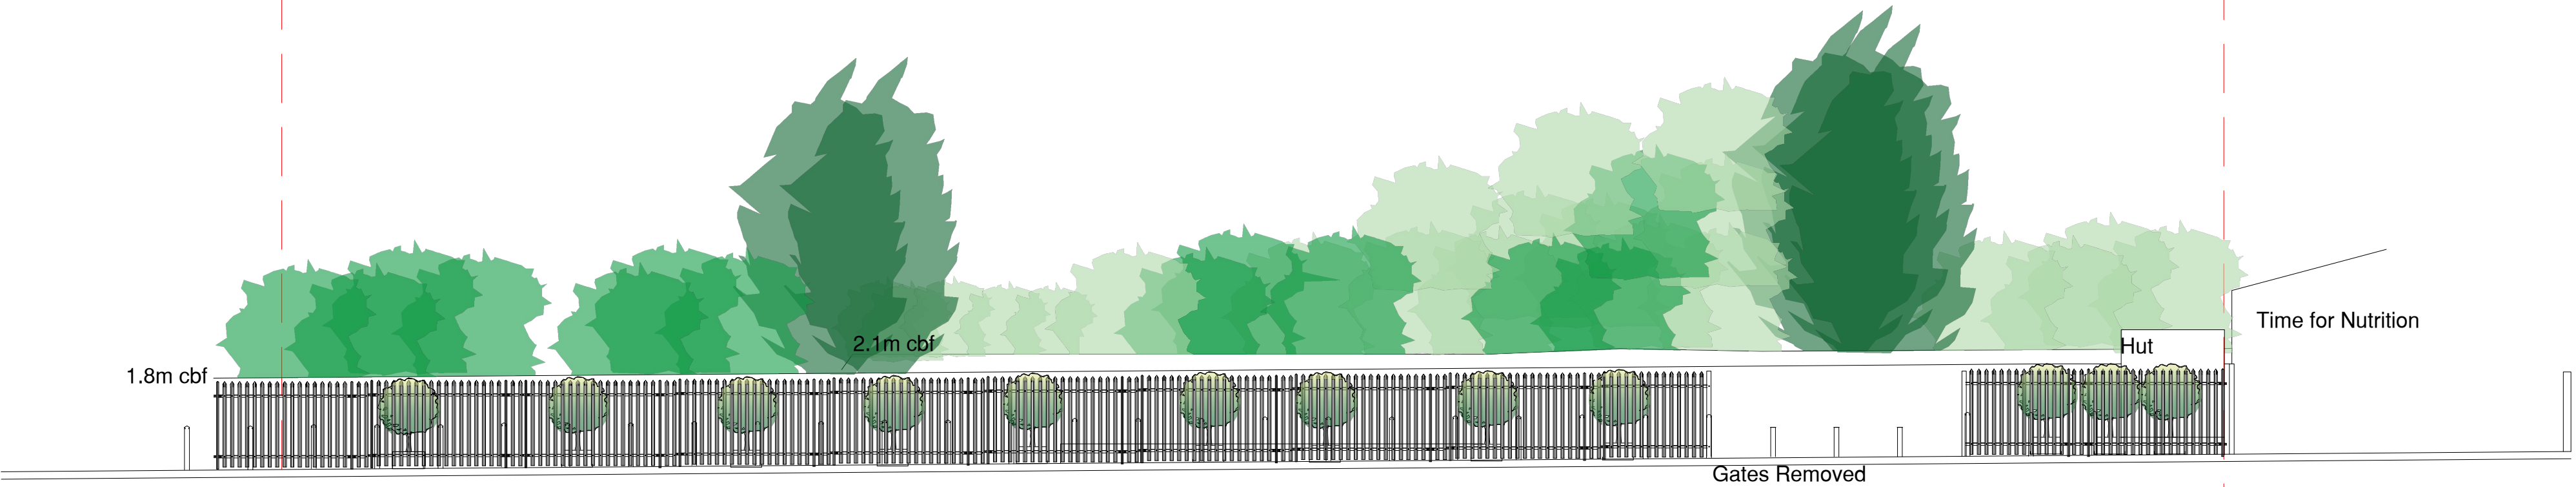


Proposed view from London Road

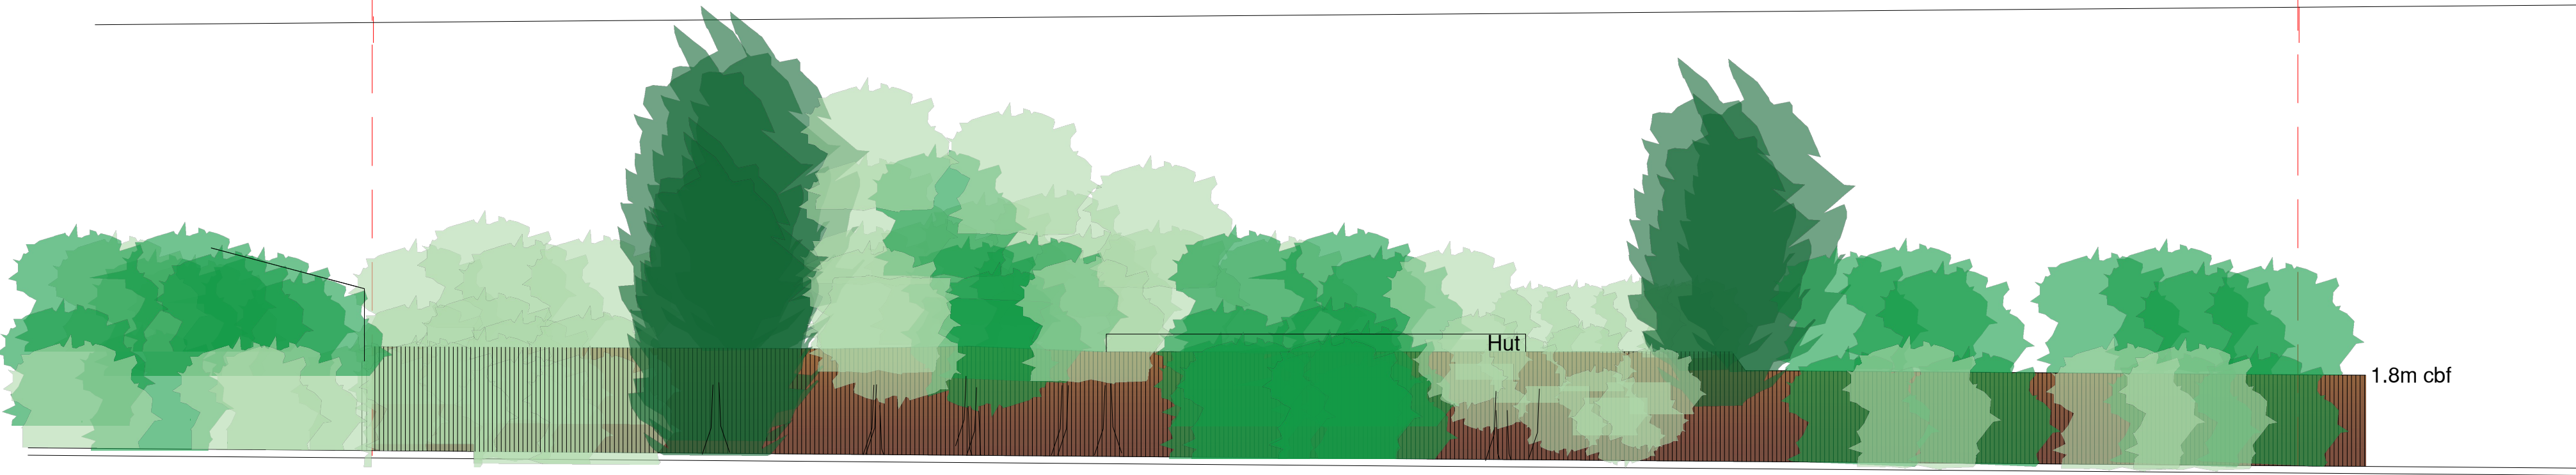

Existing view from Marleswood Gardens

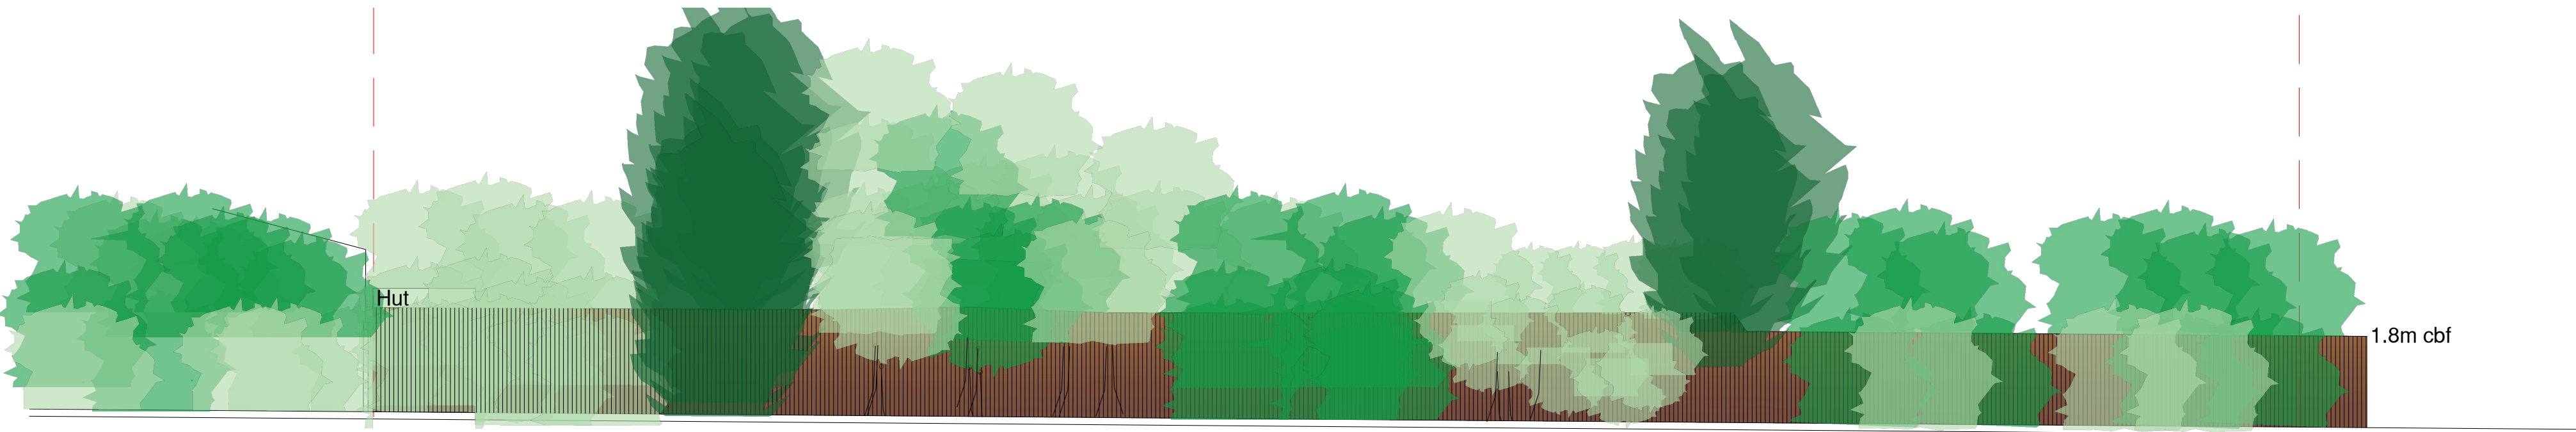

Proposed view from Marleswood Gardens

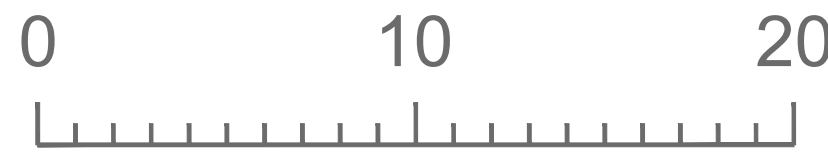

© Crown copyright 2019 Ordnance Survey 100053143
Cadastral data is subject to Crown copyright and is reproduced with permission of HM Land Registry.

Solent Design Ltd
5 The old Railway
Spring Garden Lane
Gosport
PO12 1FQ
tel: 02392 580745 mob: 07771 355742 e-mail: info@solentplans.com

SOLENT DESIGN.

PROJECT DESCRIPTION:
New Car Wash
DRAWING TITLE:
Street scenes

ADDRESS: London Road Purbrook Havant	CLIENT: Mr T Ferrati
	FIRST DRAWN: February 2020

DRAWING No:
SD-2019-02

drawing status:
Issued for Comment

SCALE:
1:100
1:1250

NORTH