



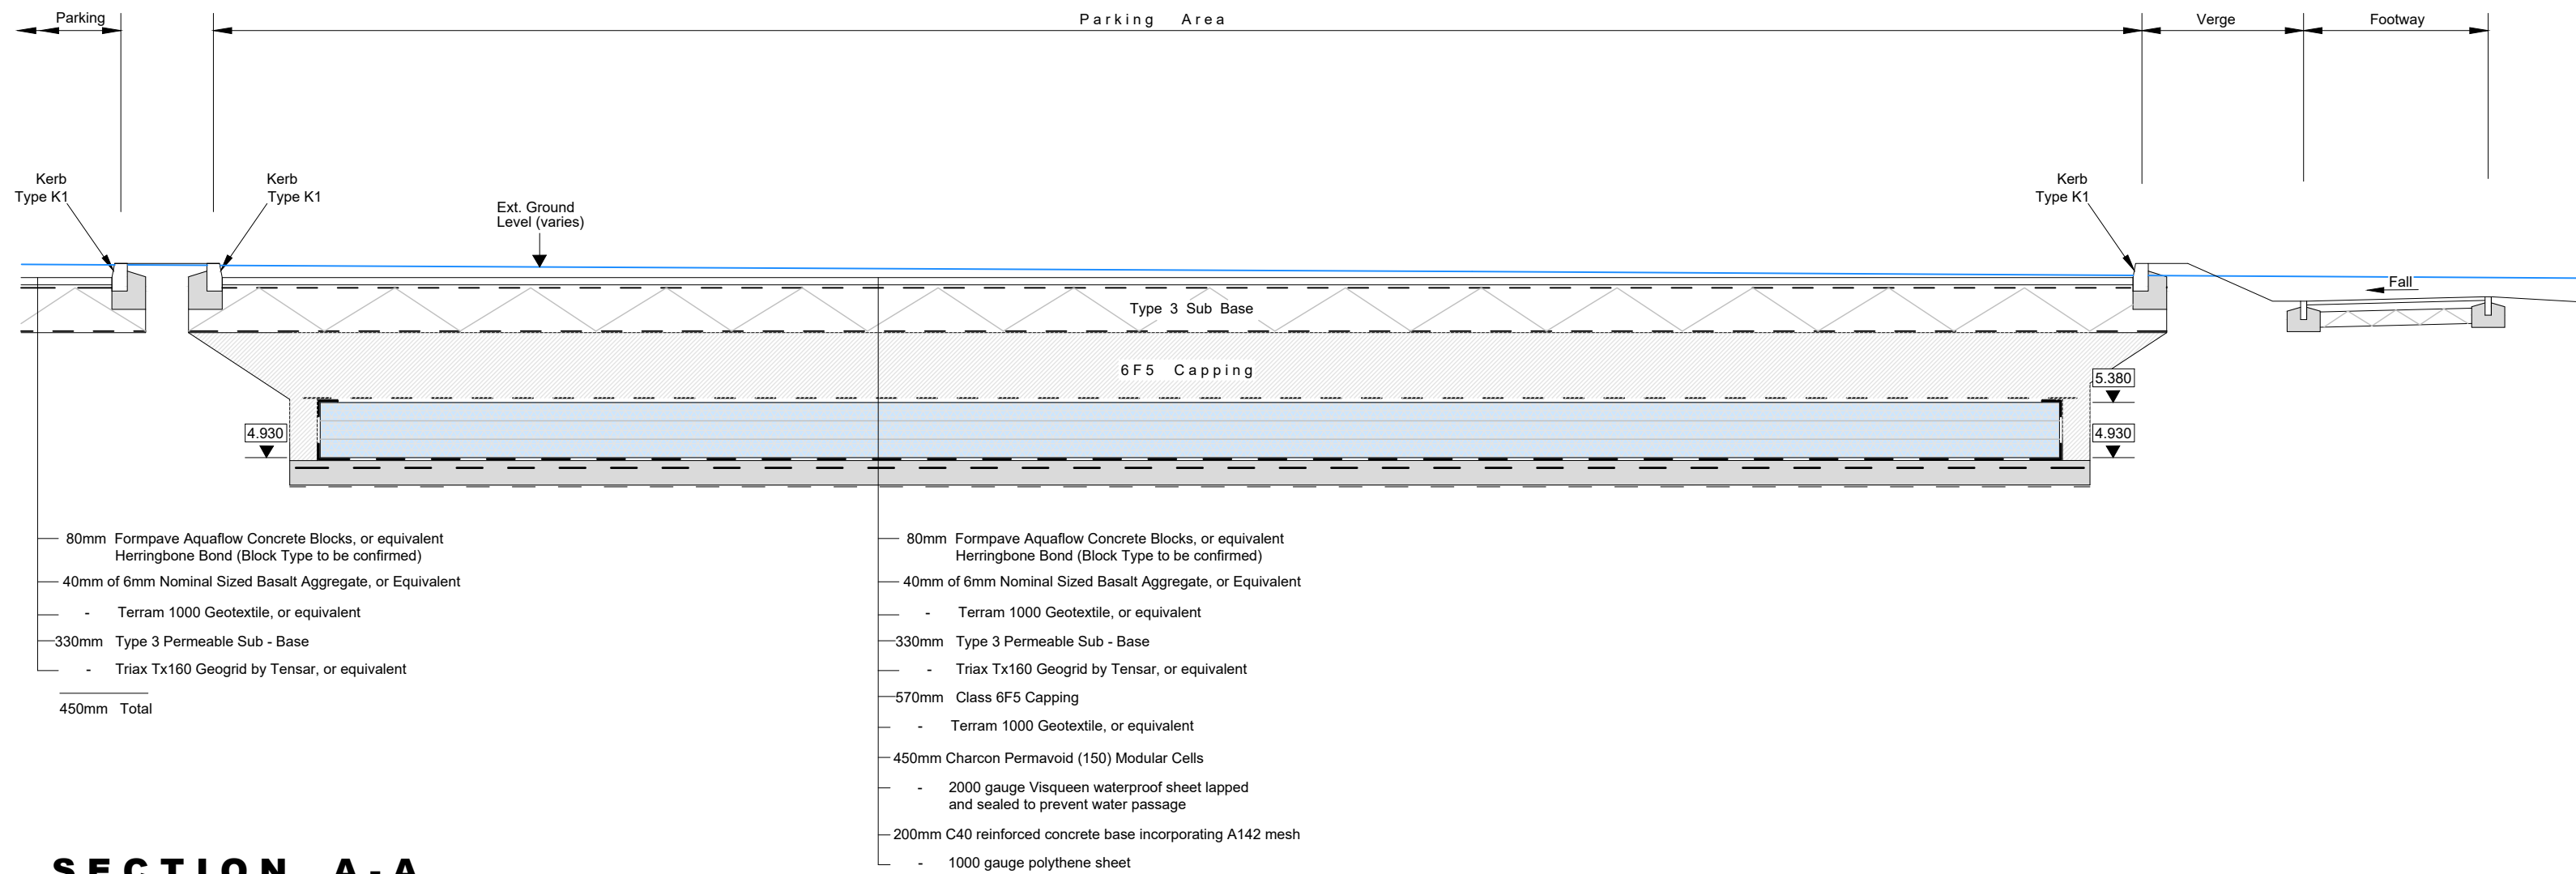


SECTION A-A

Scale 1:50

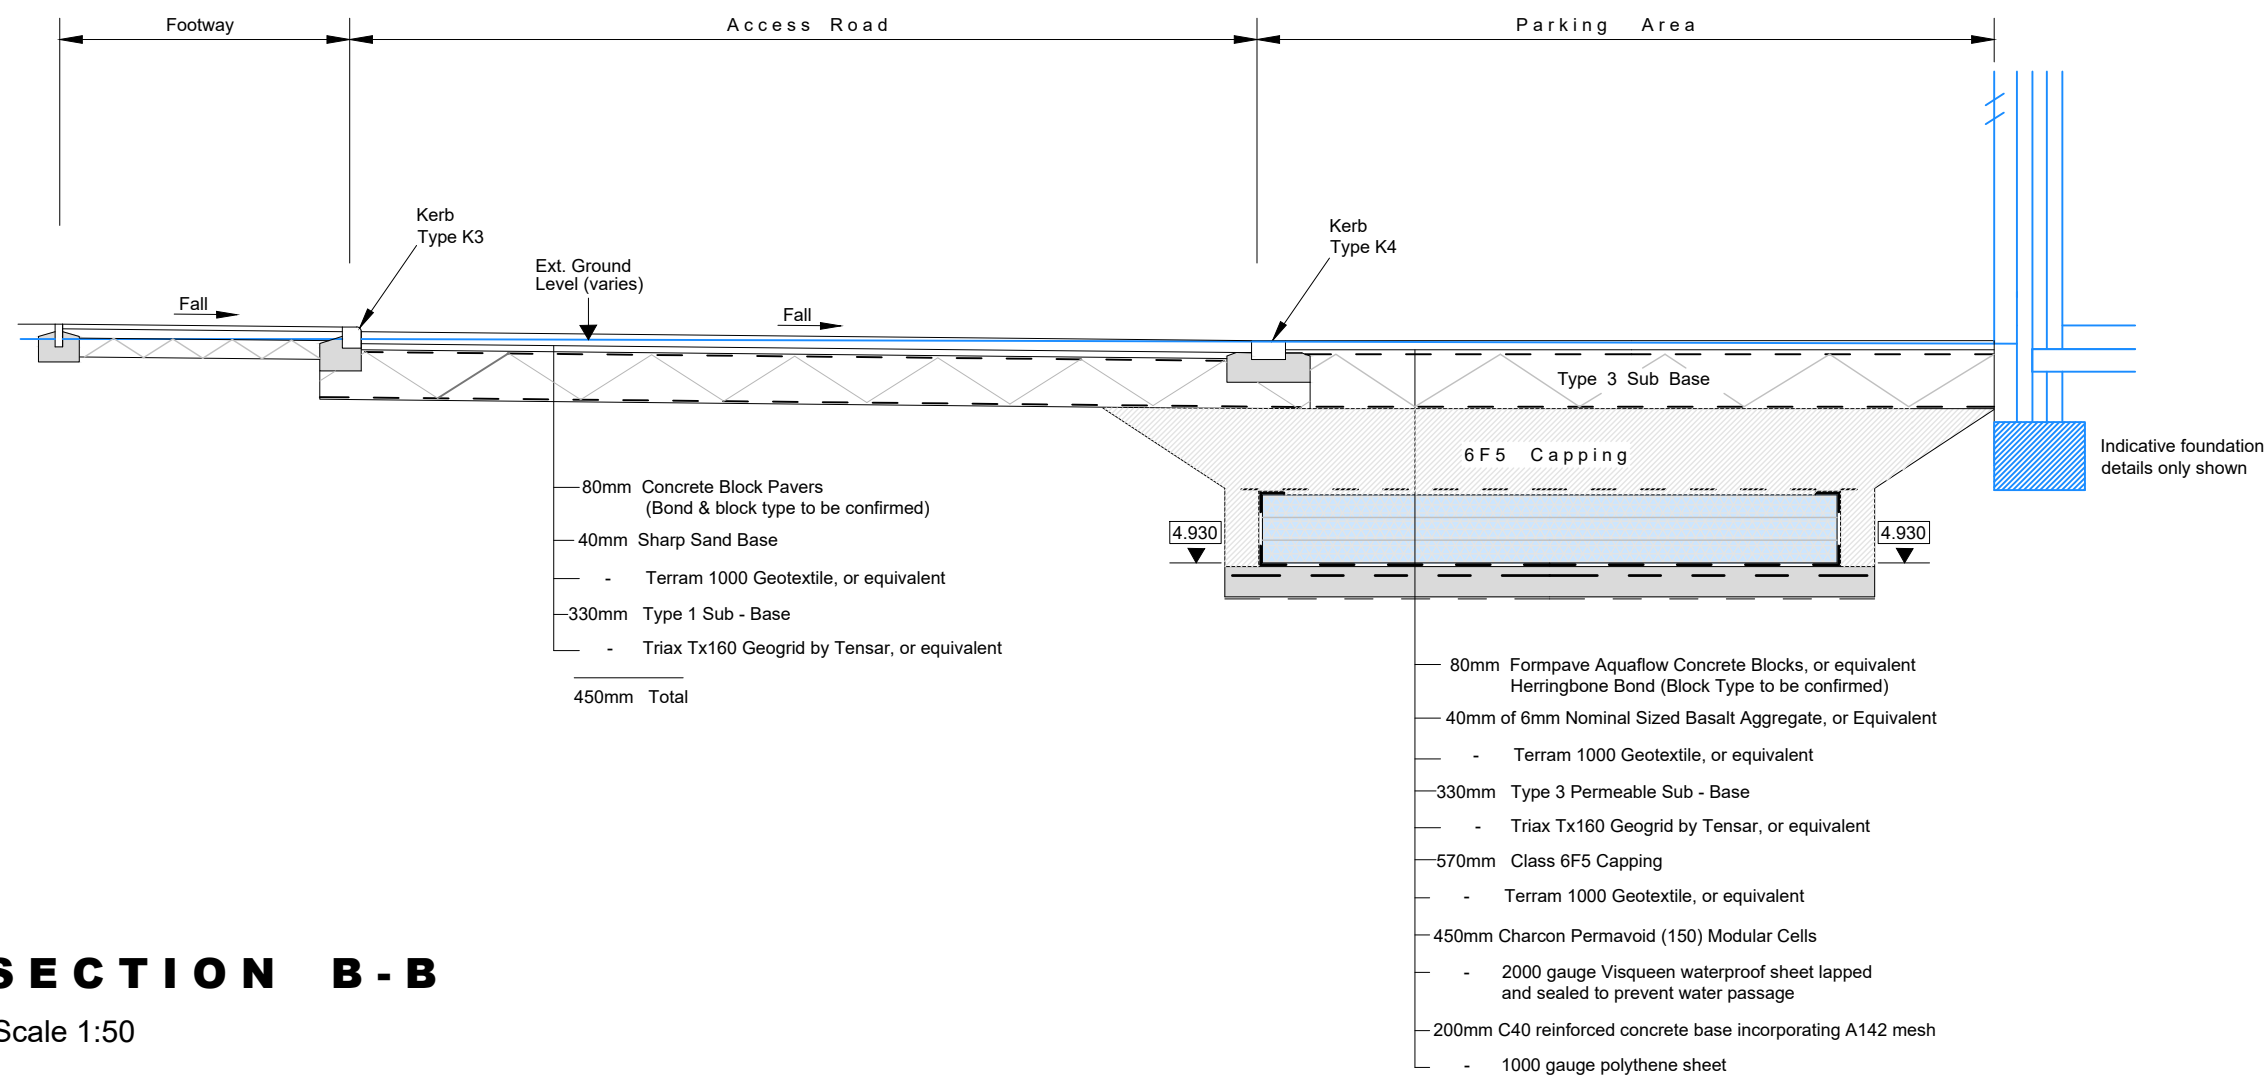


SECTION B-B

Scale 1:50

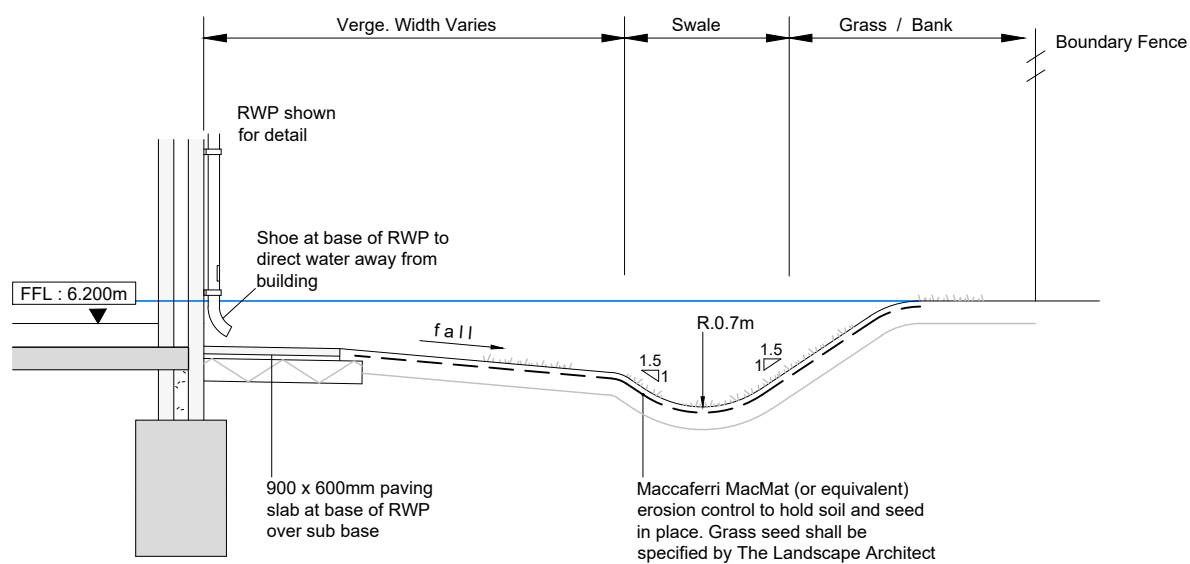


SECTION C-C

Scale 1:50

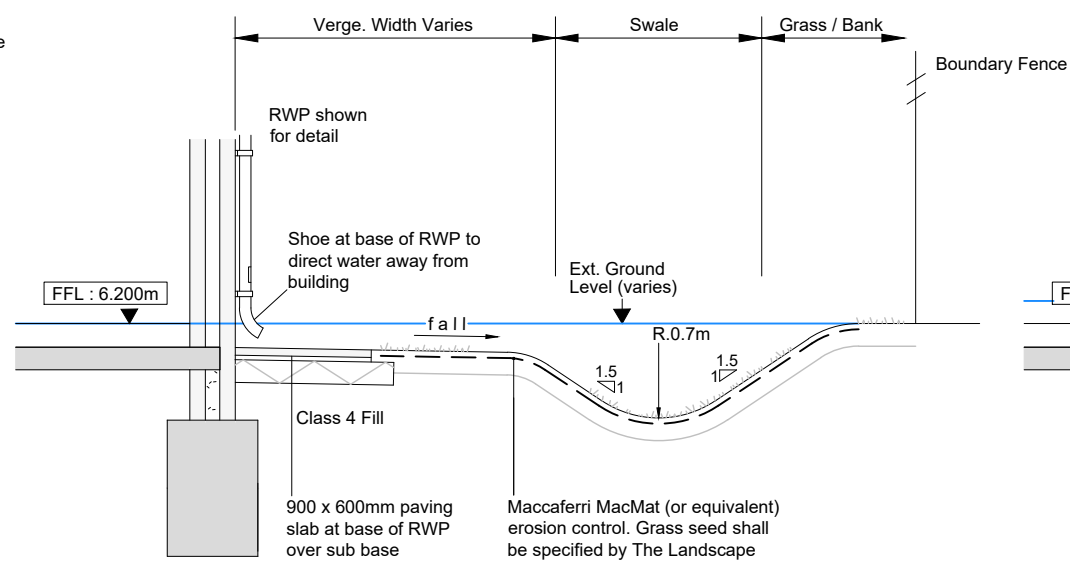


SECTION D-D

Scale 1:50

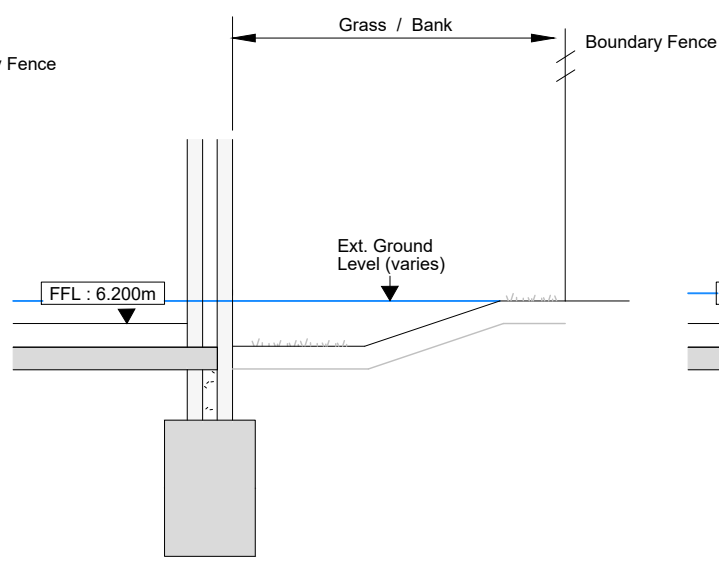

SECTION E-E

Scale 1:50

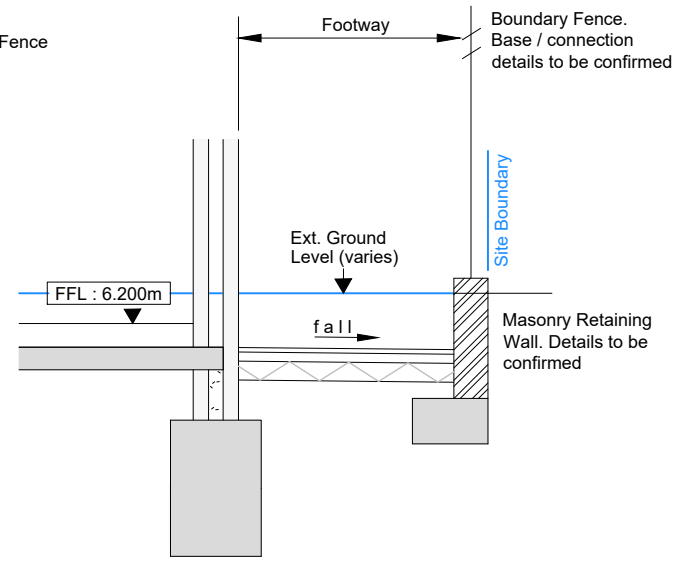

SECTION F-F

Scale 1:50

NOTES

- 1 This drawing to be read in conjunction with all relevant Architects and Engineers drawings and specifications.
- 2 Dimensions are in millimetres unless noted otherwise.
- 3 Original topographic survey undertaken by 3D Services Limited. For full topographic survey information see drawing 19/088/01 by 3D Services. All levels based on O.S. by G.P.S.

|     |                                             |         |             |
|-----|---------------------------------------------|---------|-------------|
| P2  | REDRAWN WITH FINISHED FLOOR LEVEL = 6.200m. | -       | PF-29-05-20 |
| REV | DESCRIPTION                                 | CHECKED | DATE        |

**Archibald Shaw**  
Consulting Civil & Structural Engineers  
One Little London Chichester West Sussex PO19 1PP  
Telephone: 01243 786471 www.archibaldshaw.co.uk

|                               |             |             |
|-------------------------------|-------------|-------------|
| CLIENT                        |             |             |
| Hamlet Homes                  |             |             |
| PROJECT                       |             |             |
| Elm Grove                     |             |             |
| Hayling Island                |             |             |
| Sections and Details (1 of 2) |             |             |
| DRAWN BY                      | CHECKED BY  | DESIGNED BY |
| PF                            | VC          | VC/PF       |
| SCALE @ A1                    | © DATE      | STATUS      |
| 1:50                          | May. 2020   | Planning    |
| JOB NO.                       | DRAWING NO. | REVISION    |
| 30666                         | EX.03       | P2          |