


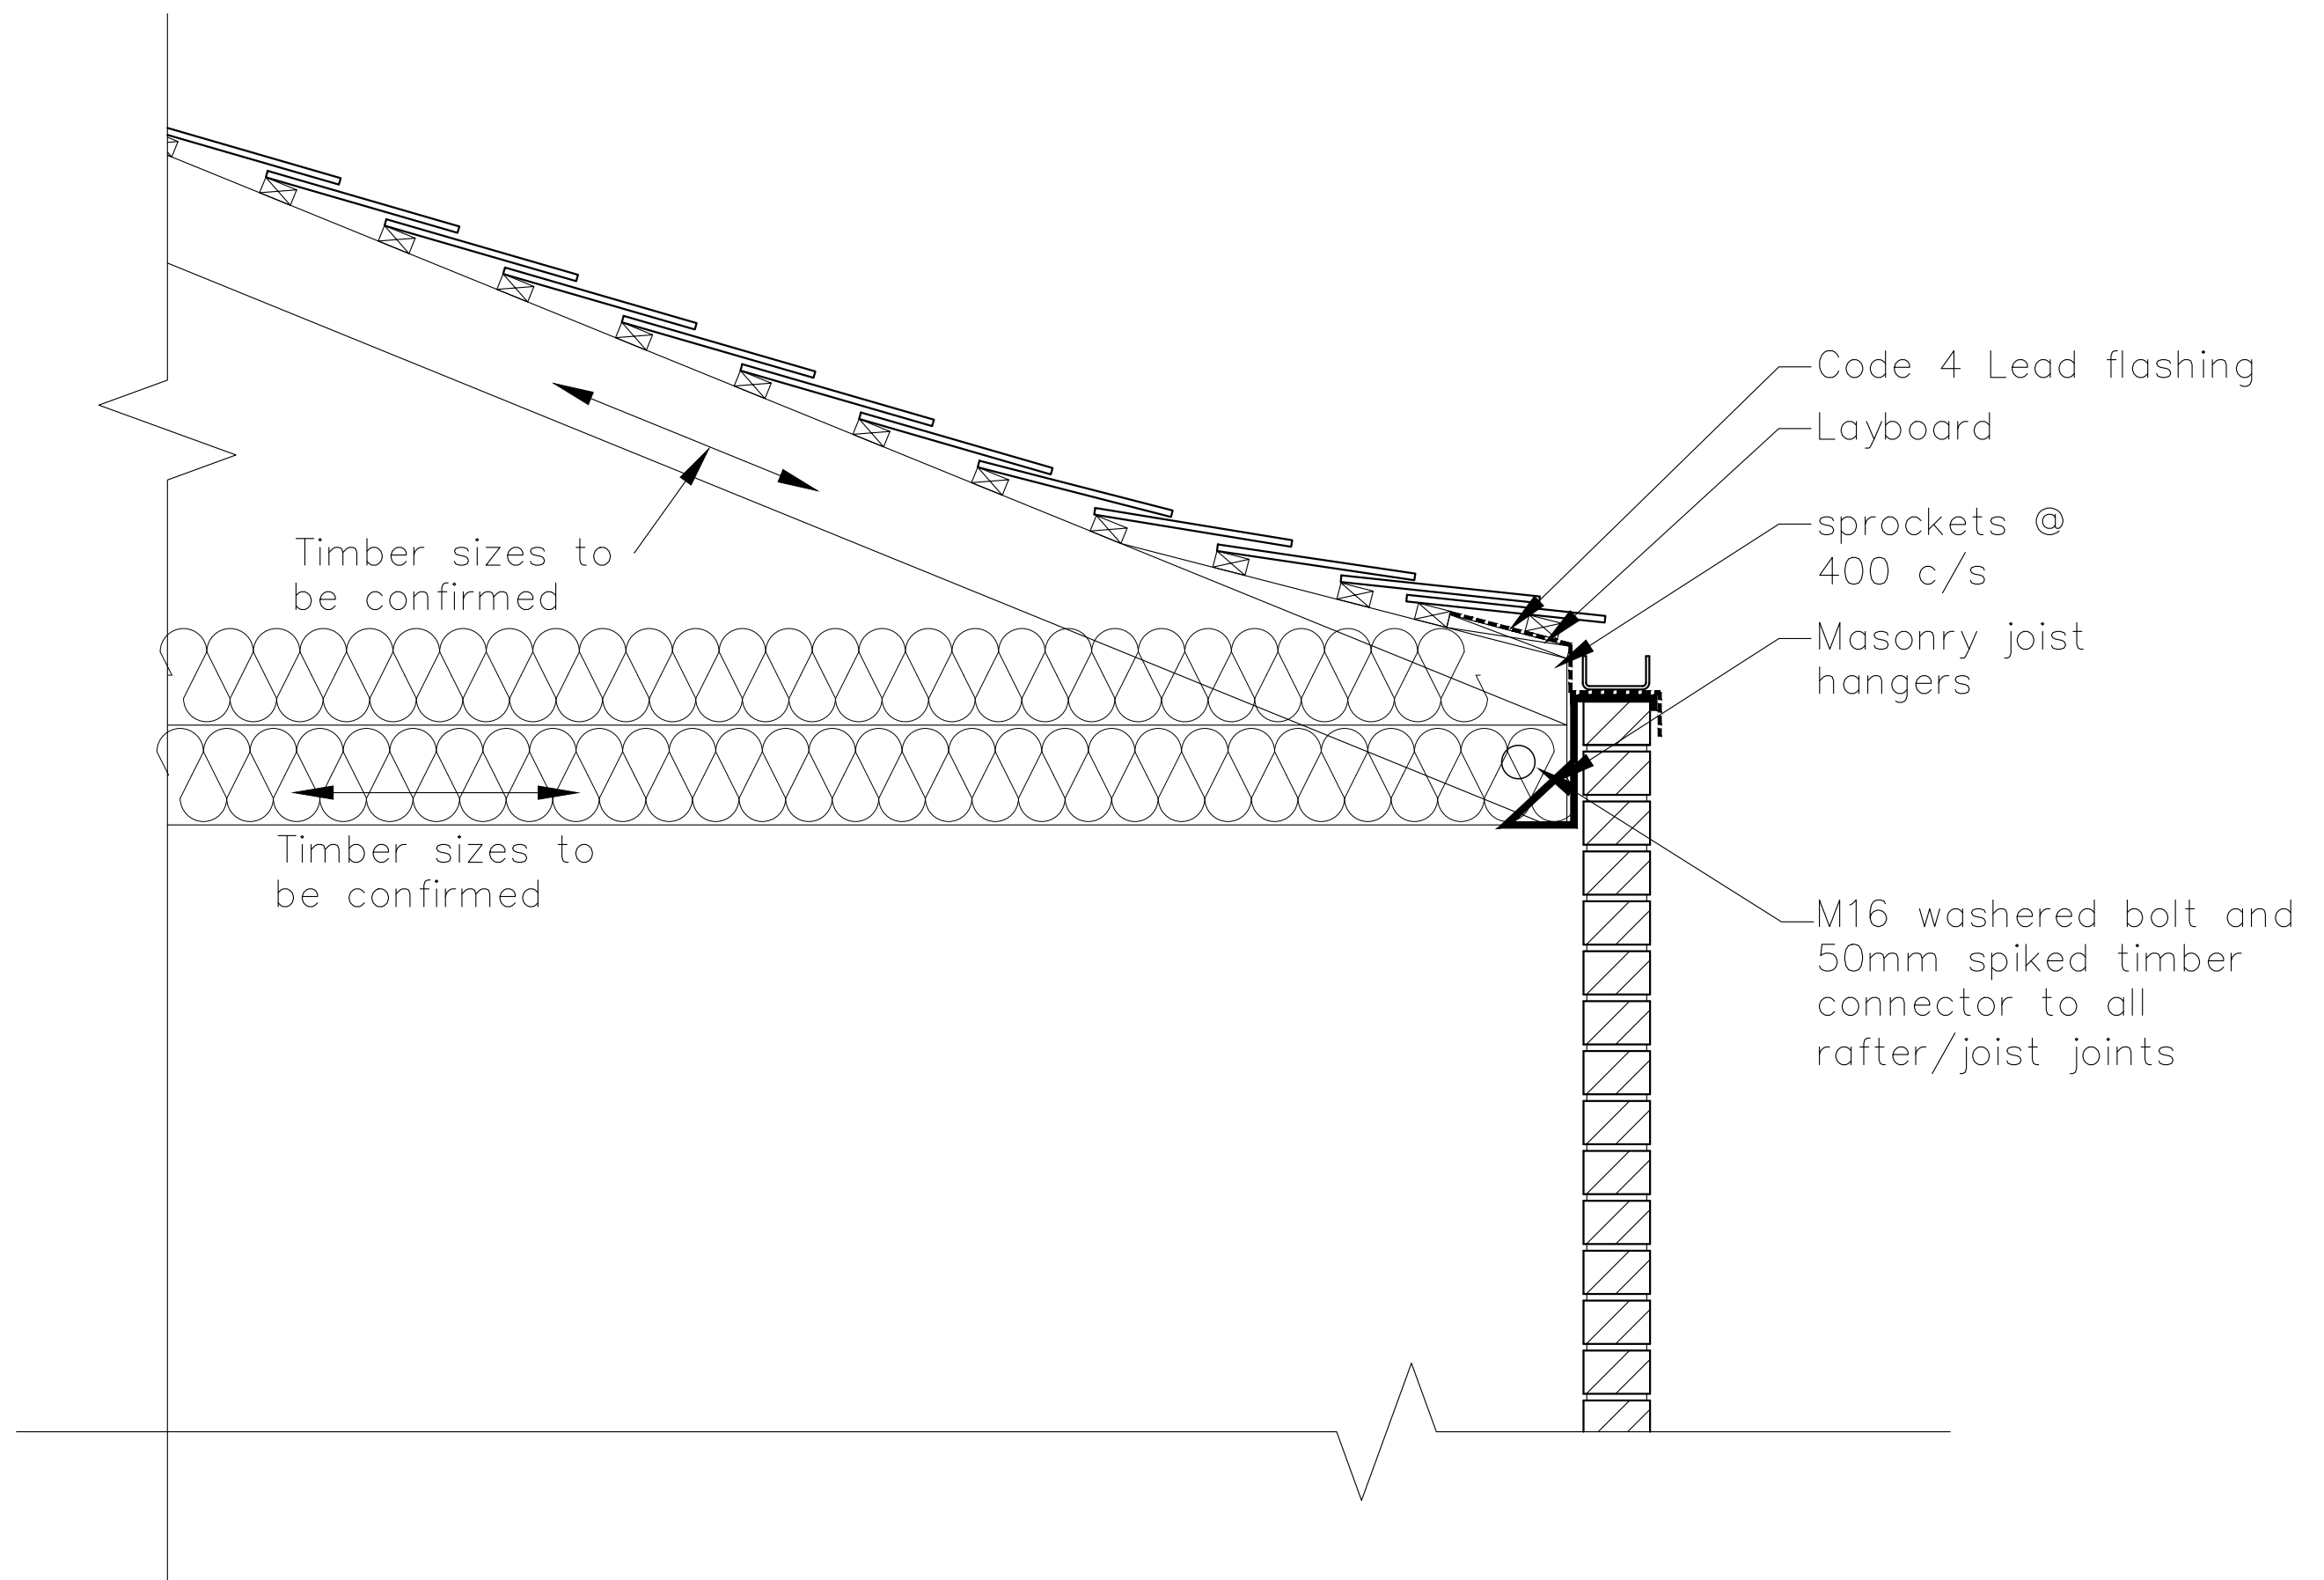

15 Hallett Road,
Havant,
Hampshire,
PO9 2PJ

Offset Gutter Detail

Revisions	a) Note/Date/Initial
b)	
c)	
d)	

CAD

Critchley Architecture And Design
Contact: 02392 474 919 | info@caad.online

The Old Brewery, 15E South Street, Havant, PO9 1BU



Scale A3 = 1:10
Drawn JGF
Date 11/06/18

19079_701⁰