





Location Plan
scale A3 1:1250

Ordnance Survey, (c) Crown Copyright 2020. All rights reserved. Licence number 100022432

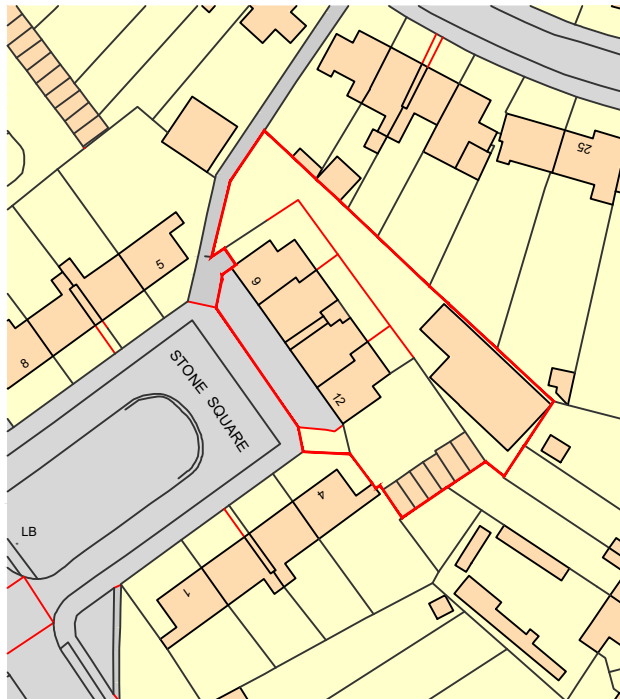

Block Plan
scale A3 1:1250

Ordnance Survey, (c) Crown Copyright 2020. All rights reserved. Licence number 100022432

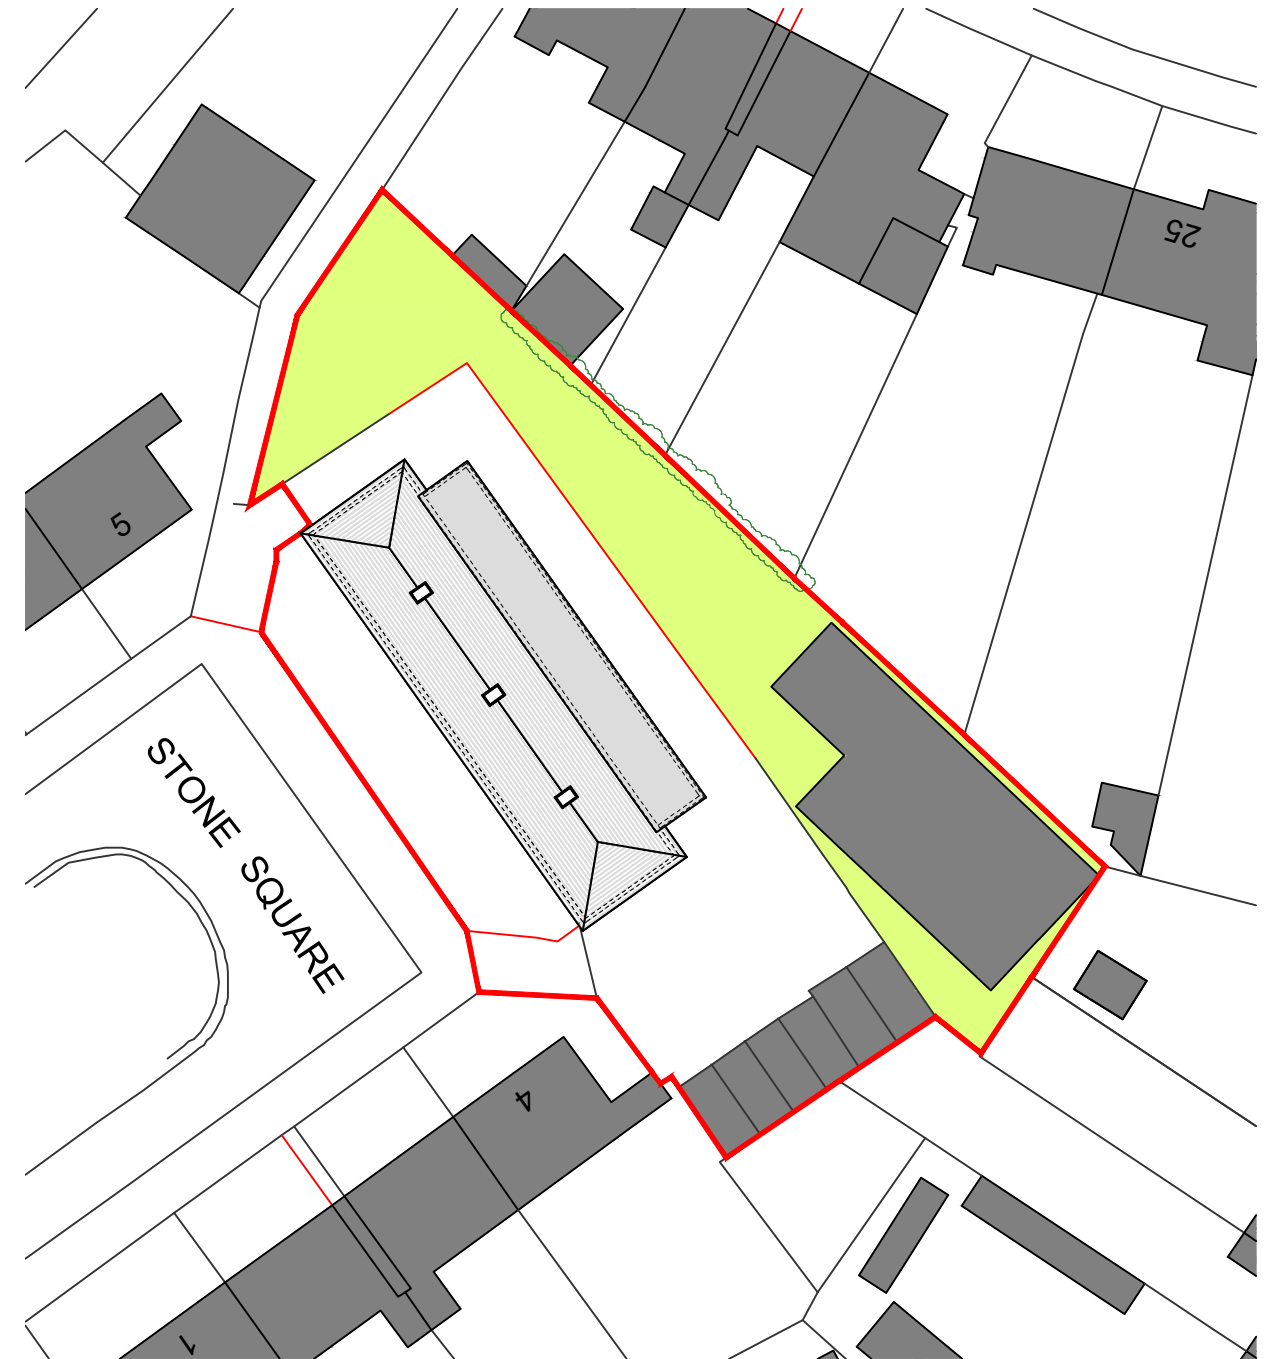

Proposed Block Plan
scale A3 1:500

A3		NOTES: All dimension to be checked on site		DATE JAN 2020	DRAWN BY LF	PROJECT 9-12 Stone Square Shops Stone Square, Havant, PO9 2DZ	JOB NO. 116	DRAWING TITLE Location Plan Proposed Block Plan
Scale as Shown © Copyright Emergence Architecture Ltd					CHECKED BY LF	DRAWING NO. 116 - 01	REV A	STATUS Planning