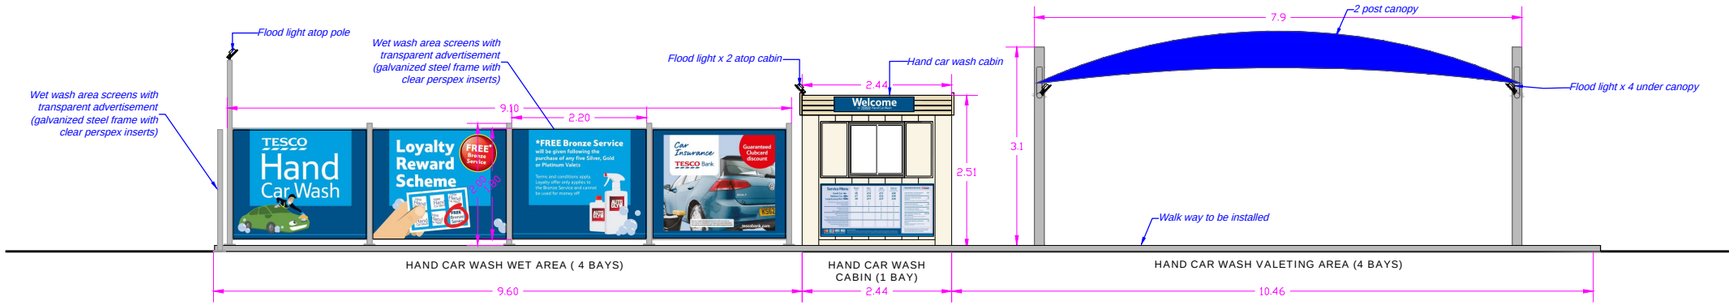

ELEVATION A

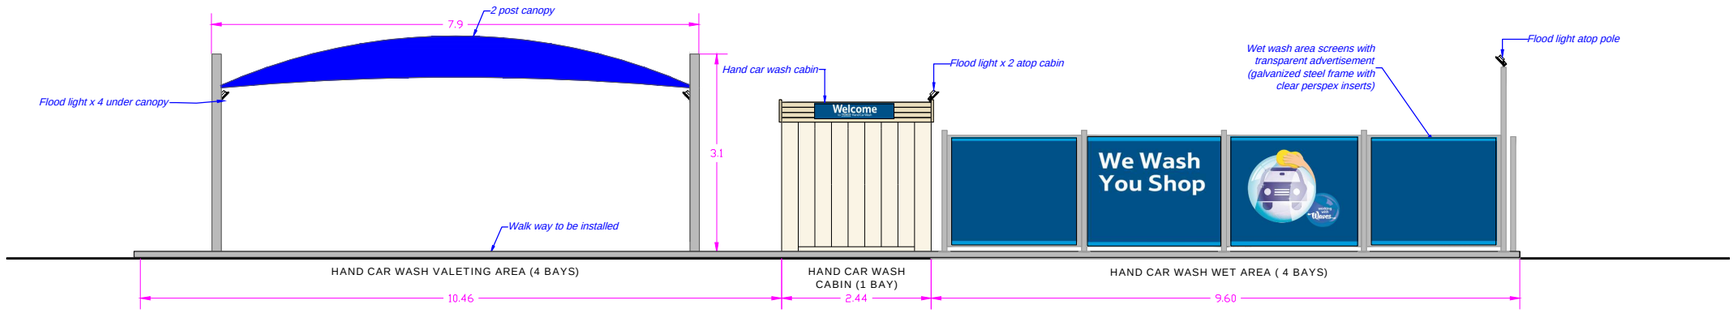

ELEVATION C

ELEVATION B

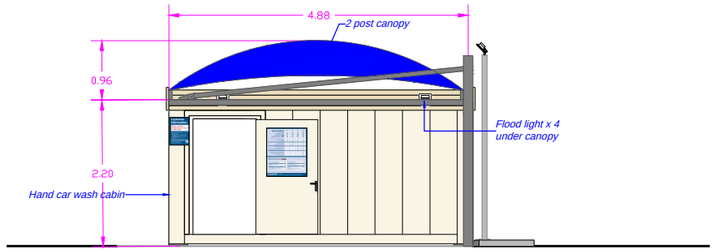

ELEVATION D

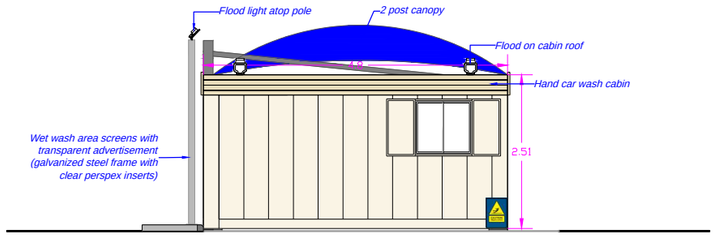

ELEVATION E

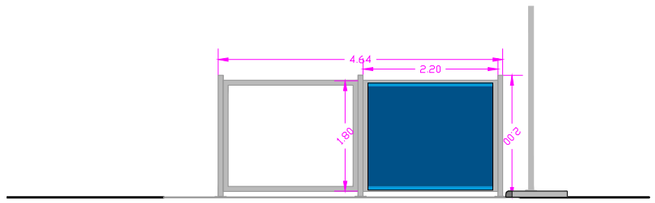

ELEVATION E

1:100

2m 0 2m 4m 6m 8m 10m

Notes

Rev	Amendment	Date	By

Status
PLANNING

Waves Consultancy Ltd
Bridge Studios
318-326 Wandsworth Bridge Road
SW6 2TZ
020 8877 3884
www.wavescarwash.co.uk

Project
Tesco Stores Ltd
SOLENT ROAD
HAVANT
HAMPSHIRE
PO9 1TR
England

Drawing Title
Hand Car Wash Existing Elevations

Scale
1:100 @ A3

Drawn By
AP

Date
30/01/2020

Drawing Number
PO9 1TR-PL-005