



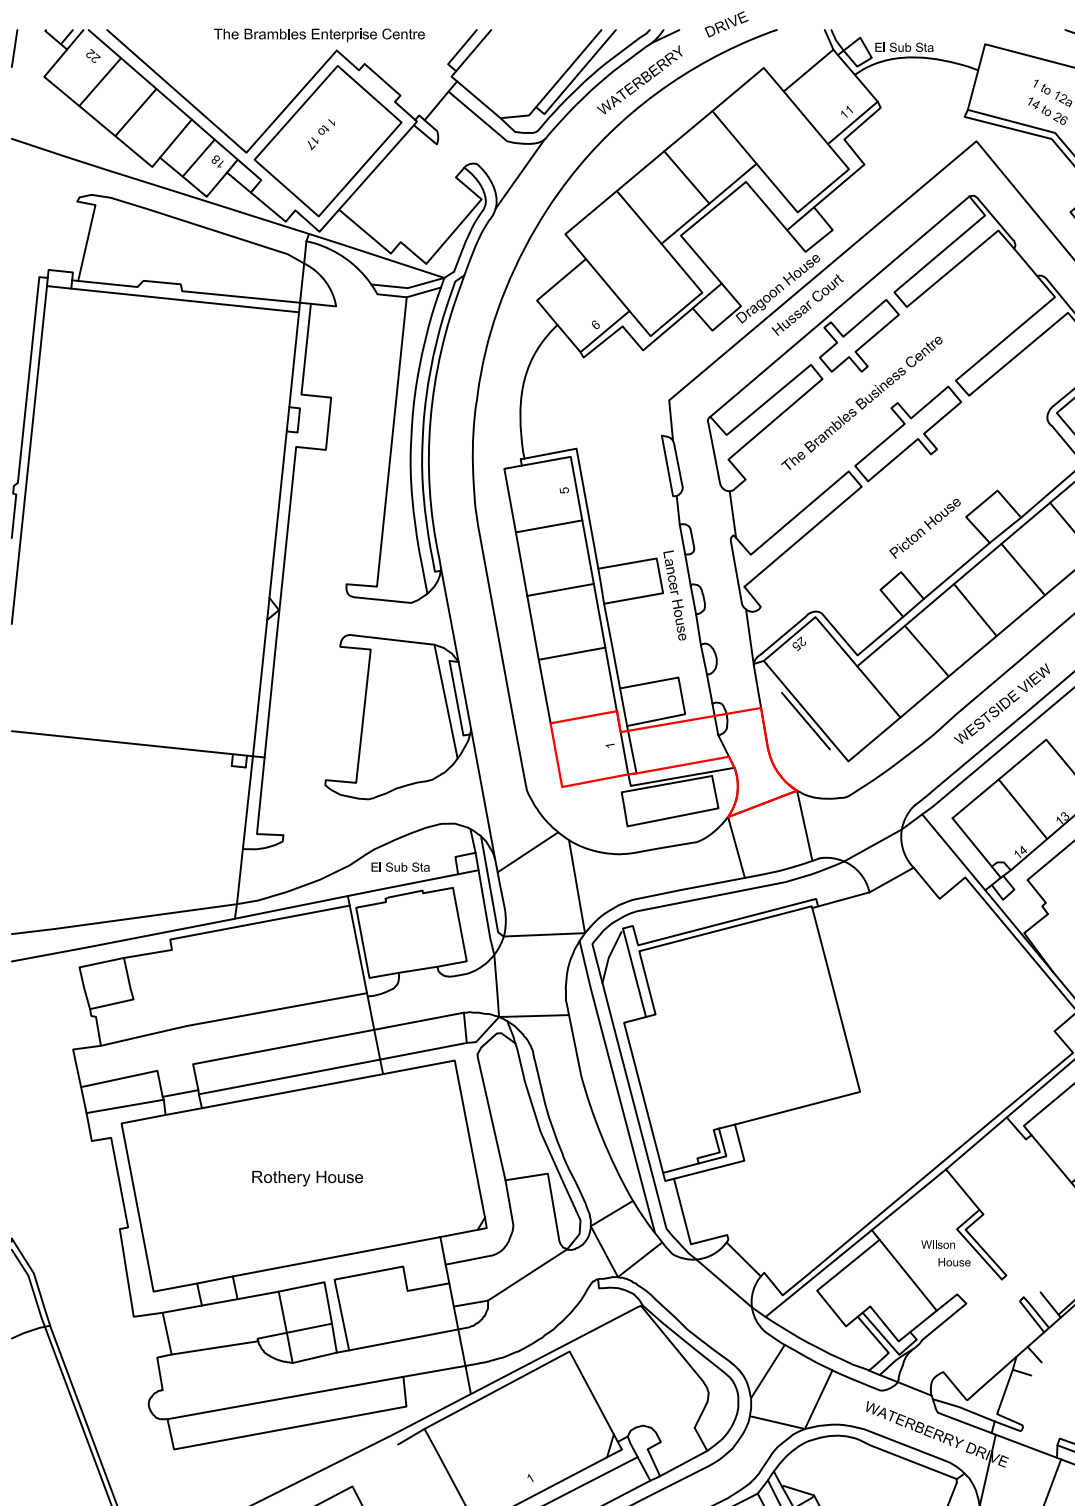

Ordnance Survey, (c) Crown Copyright 2019. All rights reserved. Licence number 100022432

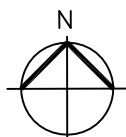

0 25m 50m

Alder King LLP is a limited liability partnership registered in England & Wales No. OC306796.
Registered Office: Pembroke House, 15 Pembroke Road, Bristol BS8 3BA.
A list of members is available at the registered office.

alder king
PROPERTY CONSULTANTS
0117 317 1000
15 PEMBROKE ROAD BRISTOL BS8 3BA
www.alderking.com

Unit 1A (GF) Lancer House,
Hussar Court,
Waterlooville, Hampshire,
PO775E

Scale 1:1250 @ A4

Date Aug 2019

Drawn TC

Checked PB

Site Location Plan

Drawing No

90909 / 01